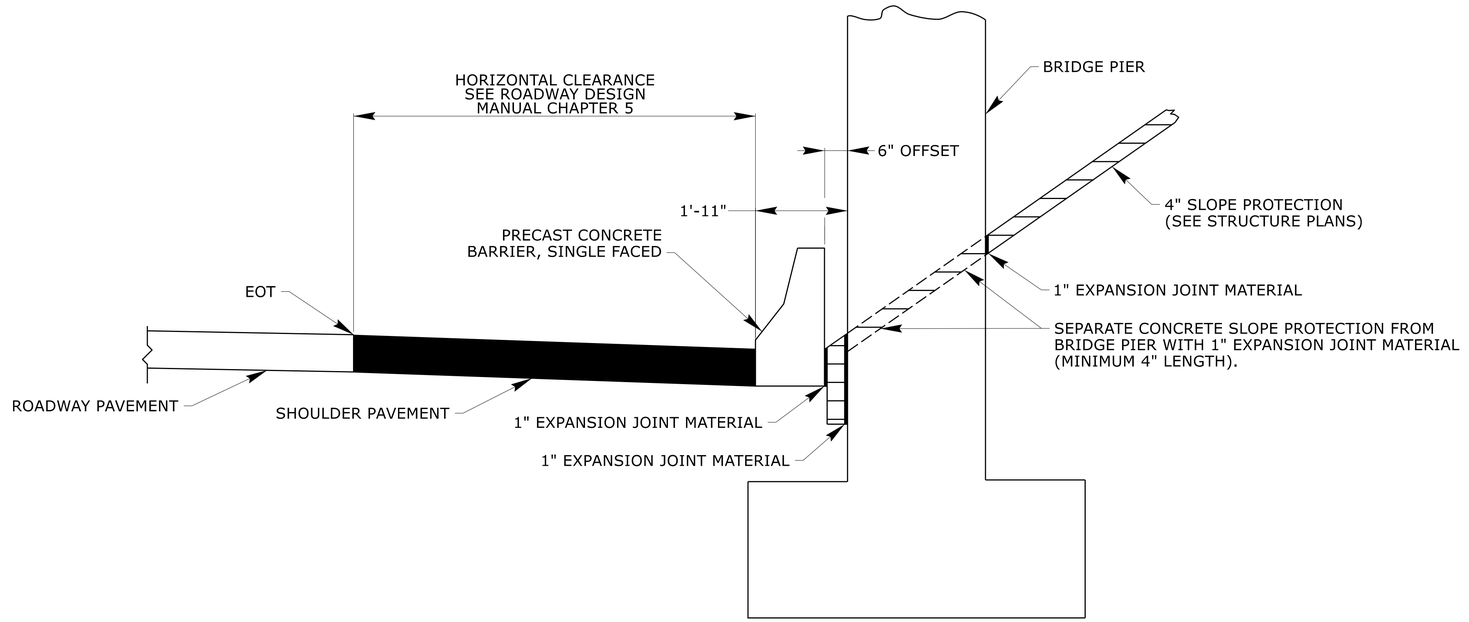

ELEVATION

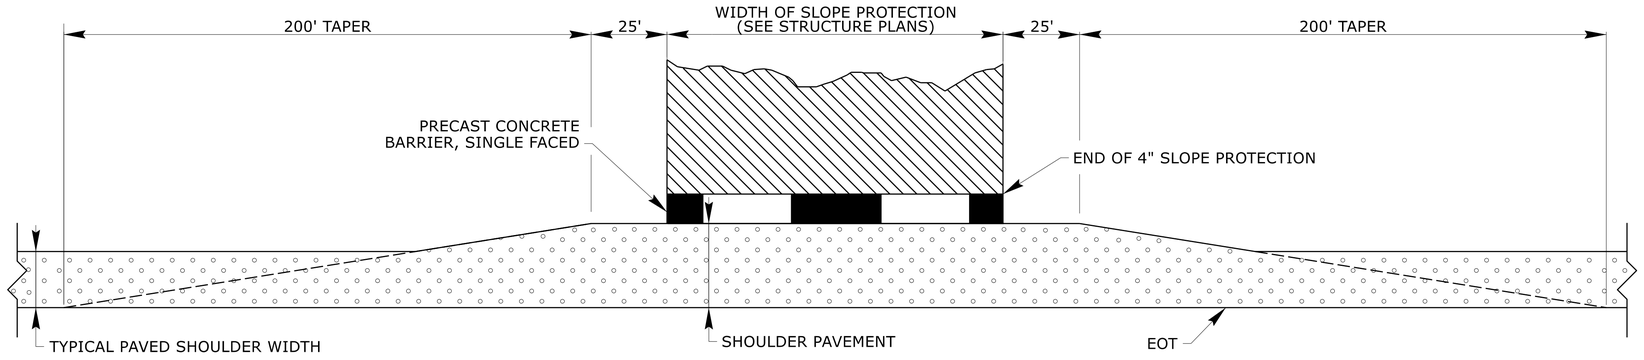

PLAN

NOTES:

1. SHOULDER PAVEMENT SHOULD BE CONSTRUCTED AS SHOWN IN THE PLANS WITH THE SAME PAVEMENT DESIGN USED ON THE PAVED SHOULDER APPROACHING THE STRUCTURE UNDERPASS.
2. SLOPE PROTECTION SHALL BE REINFORCED CONCRETE IN ACCORDANCE WITH SECTION 462.

REV

STATE OF
NORTH CAROLINA
DEPT. OF TRANSPORTATION
DIVISION OF HIGHWAYS
RALEIGH, N.C.

ROADWAY DETAIL DRAWING FOR

GUIDE FOR PAVING SHOULDERS UNDER BRIDGES

METHOD I

SHEET 1 OF 1

610D01

A-0000

4RD1 | 002C-X

NORTH CAROLINA
DEPARTMENT OF TRANSPORTATION
COUNTY COUNTY

CONTRACT STANDARDS AND
DEVELOPMENT UNIT

NORTH CAROLINA PROFESSIONAL SEAL 033144 ENGINEER NICHOLAS M. TAYLER