PLAN OF EXPANSION JOINT SEAL - LEFT SIDE

PLAN OF EXPANSION JOINT SEAL - RIGHT SIDE

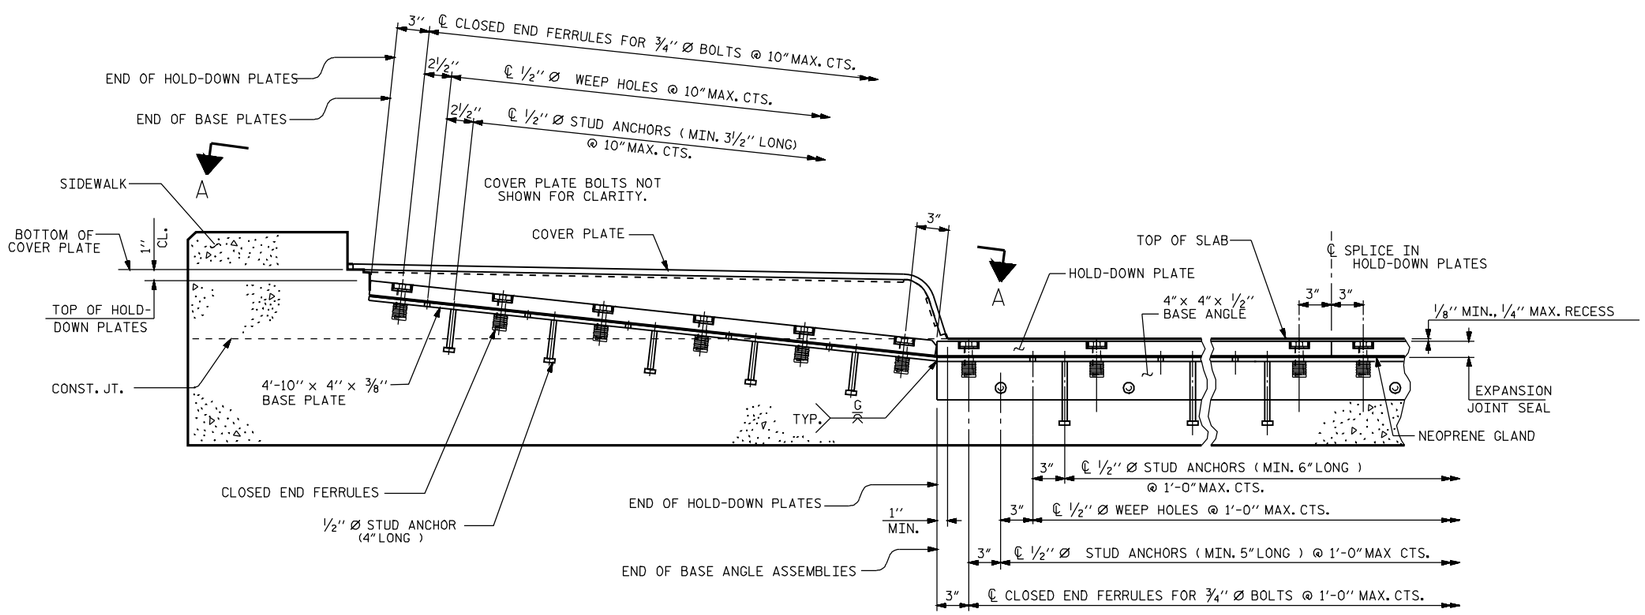

SECTION THRU SIDEWALK NORMAL TO JOINT

SECTION A - A

PROJECT NO. _____

_____ COUNTY

STATION: _____

SHEET 2 OF 3

STATE OF NORTH CAROLINA
DEPARTMENT OF TRANSPORTATION
RALEIGH

STANDARD

EXPANSION JOINT SEAL DETAILS FOR SIDEWALK

ASSEMBLED BY :		DATE :			
CHECKED BY :		DATE :			
DRAWN BY : REK 10/87	REV. 6/1/94	EEM/GRP			
CHECKED BY : CRK 1/88	REV. 2/6/97	EEM/RGW			
	REV. 5/1/06	TLA/GM			

REVISIONS						SHEET NO.
NO.	BY:	DATE:	NO.	BY:	DATE:	
1			3			TOTAL SHEETS
2			4			

STD. NO. EJS3

30-NOV-2006 15:45
S:\Share\Structures Standards\Standards english 2006\ejs3_06.std
rblissette