09/08/99

TIP PROJECT: U-3326A/B

CONTRACT: C202652

See Sheet 1-A For Index of Sheets
See Sheet 1-B For Conventional Symbols
See Sheet 1-C Thru 1-E For Survey Control Sheet

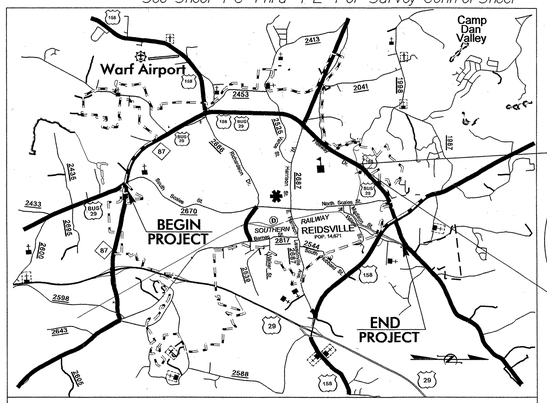

VICINITY MAP

DETOUR ROUTE

STATE OF NORTH CAROLINA
DIVISION OF HIGHWAYS

STATE	STATE PROJECT REFERENCE NO.	SHEET NO.	TOTAL SHEETS
N.C.	U-3326A/B	1	

STATE PROJ. NO.	F. A. PROJ. NO.	DESCRIPTION
34924.1.1	STP-29B(1)	P.E.
(A) 34924.2.4	HPPSTP-029B(2)	R/W & UTILITIES
(B) 34924.2.3	HPPSTP-029B(3)	R/W & UTILITIES
(A) 34924.3.1	STP-29B(2)	CONST.
(B) 34924.3.2	STP-29B(3)	CONST.

ROCKINGHAM COUNTY

LOCATION: US 29 BUSINESS (FREEWAY DRIVE) FROM SR 2670 (SOUTH SCALES STREET) TO NC 14 IN REIDSVILLE

TYPE OF WORK: GRADING, DRAINAGE, PAVING, CURB AND GUTTER, RETAINING WALLS, STRUCTURES, CULVERTS, AND TRAFFIC SIGNALS

NAD 83/95

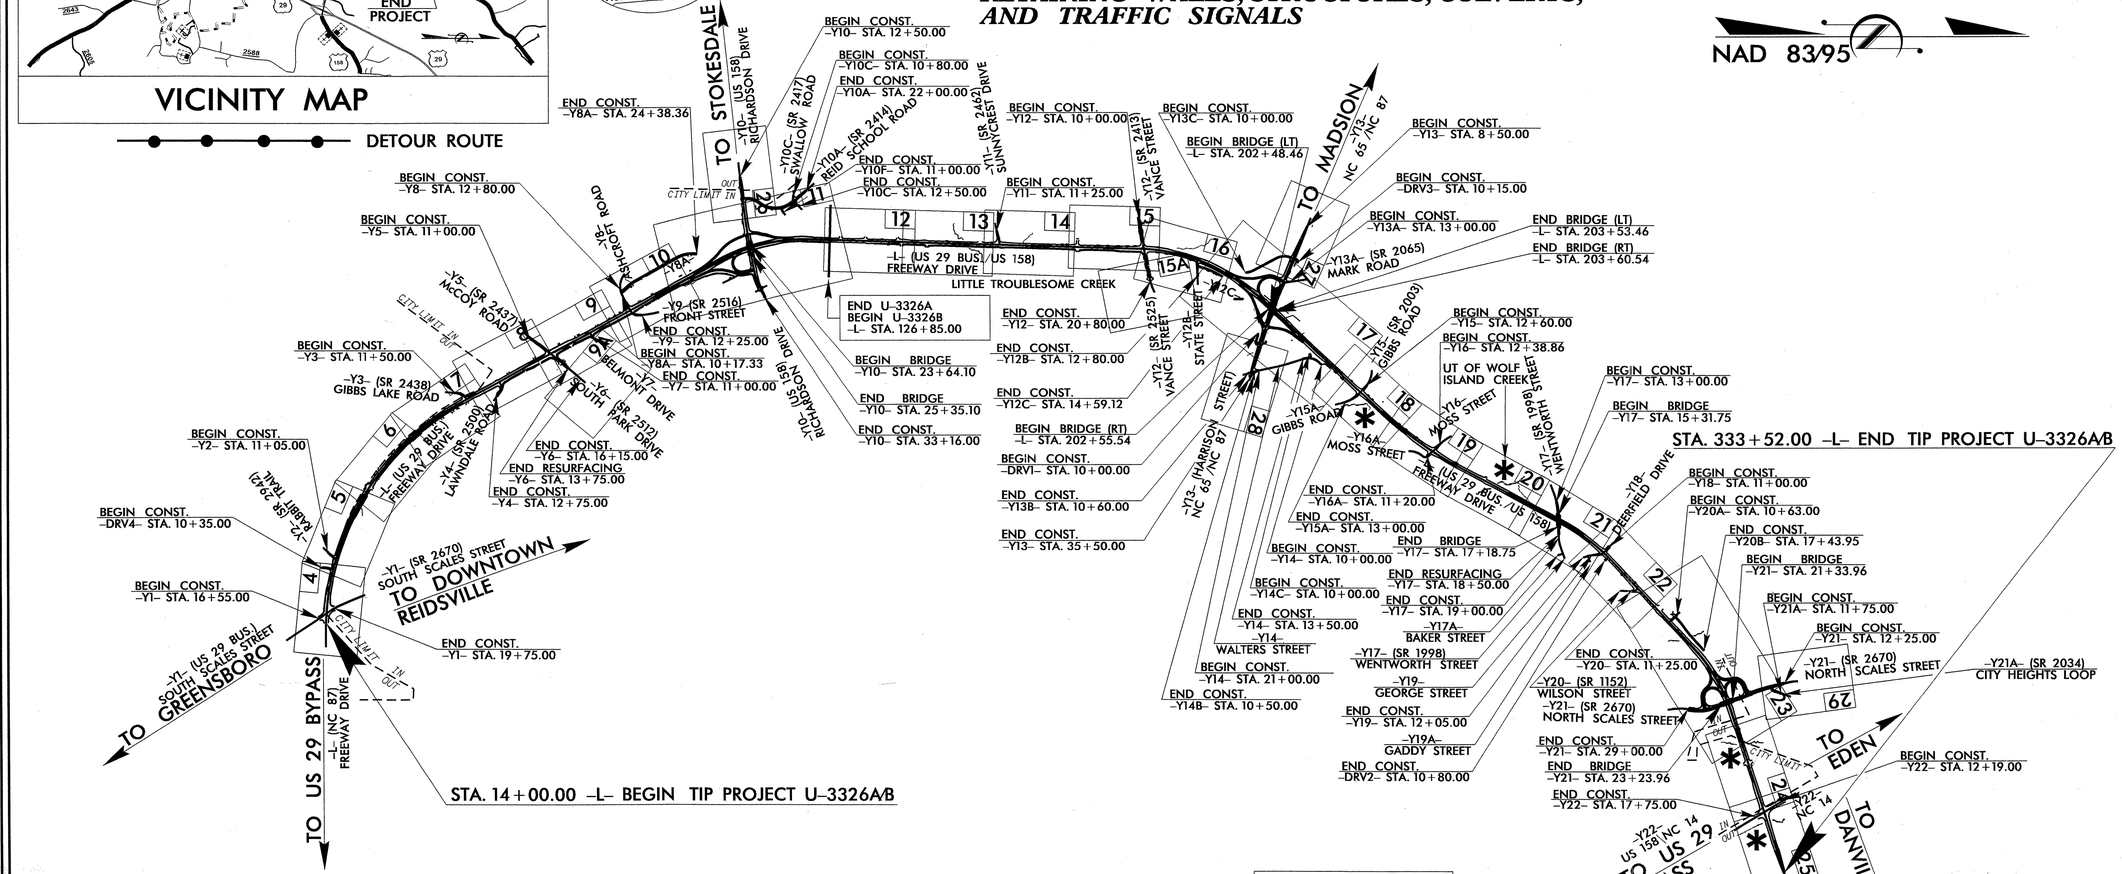

THIS IS A PARTIAL CONTROLLED-ACCESS PROJECT WITH ACCESS BEING LIMITED TO POINTS AS SHOWN ON THE PLANS.

GRAPHIC SCALES

50 25 0 50 100
PLANS

50 25 0 50 100
PROFILE (HORIZONTAL)

10 5 0 10 20
PROFILE (VERTICAL)

DESIGN DATA

ADT 2011 = 21090
ADT 2035 = 41000
DHV = 10 %
D = 55 %
T = 11 % *
V = 50 MPH
* TTST 5% DUAL 6%
FUNC. CLASS = URBAN ARTERIAL "STATEWIDE TIER"

PROJECT LENGTH

LENGTH ROADWAY TIP PROJECT U-3326A/B = 6.032 MI
LENGTH STRUCTURE TIP PROJECT U-3326A/B = 0.020 MI
TOTAL LENGTH OF TIP PROJECT U-3326A/B = 6.052 MI

Prepared in the Office of:
DIVISION OF HIGHWAYS
1000 Birch Ridge Dr., Raleigh NC, 27610

2006 STANDARD SPECIFICATIONS

RIGHT OF WAY DATE: OCTOBER 17, 2008

LETTING DATE: January 17, 2012

JAMES A. SPEER, PE
PROJECT ENGINEER

DANIEL W. GARDNER, JR., PE
PROJECT DESIGN ENGINEER

HYDRAULICS ENGINEER
NORTH CAROLINA PROFESSIONAL SEAL 31025 ENGINEER KAREN A. GUDELSKY
SIGNATURE: Karen A. Gudelsky P.E. 10/4/2011

ROADWAY DESIGN ENGINEER
NORTH CAROLINA PROFESSIONAL SEAL 33871 ENGINEER DANIEL W. GARDNER JR.
SIGNATURE: Daniel W. Gardner Jr. P.E. 10/7/11

DIVISION OF HIGHWAYS
STATE OF NORTH CAROLINA

STATE OF NORTH CAROLINA DEPARTMENT OF TRANSPORTATION

art McMillan P.E.
STATE HIGHWAY DESIGN ENGINEER

21-JUL-2011 13:41
R:\Roadway\Proj\u3326_rdy_tsh.dgn
$$$$USERNAME$$$$