STATE OF
NORTH CAROLINA
DEPT. OF TRANSPORTATION
DIVISION OF HIGHWAYS
RALEIGH, N.C.

7-16

AUXILIARY LANE WITH MULTI-LANE EXIT RAMP, 2 MILES OR LESS BETWEEN RAMPS

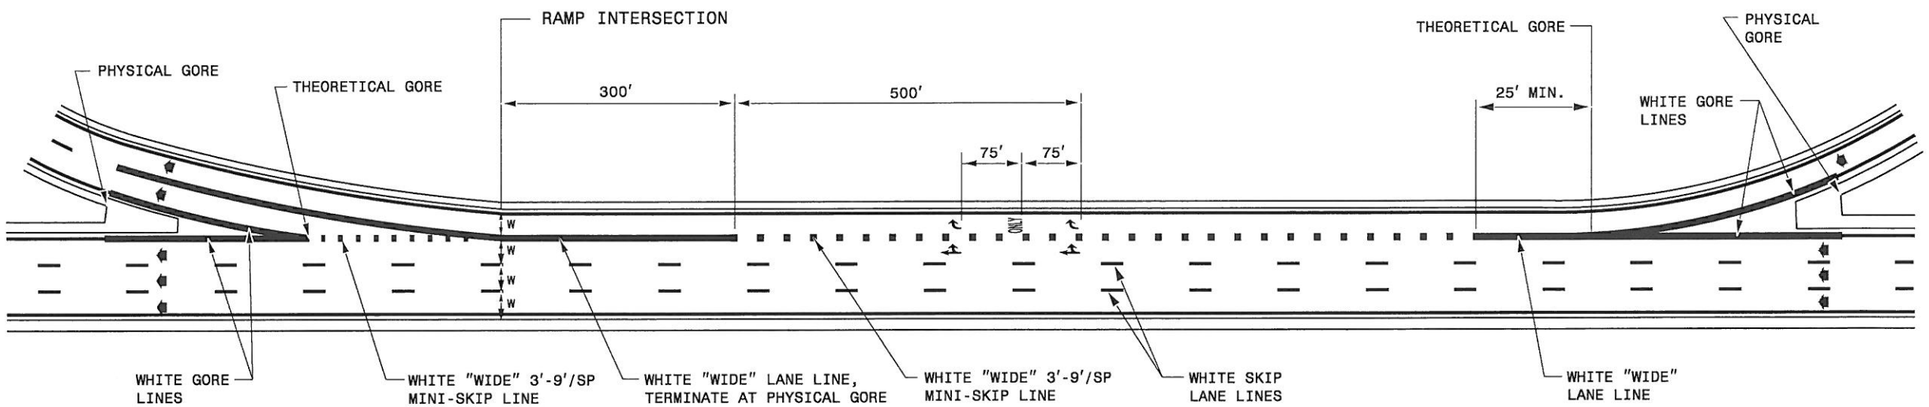

AUXILIARY LANE WITH MULTI-LANE ENTRANCE RAMP AND EXIT RAMP, 2 MILES OR LESS BETWEEN RAMPS

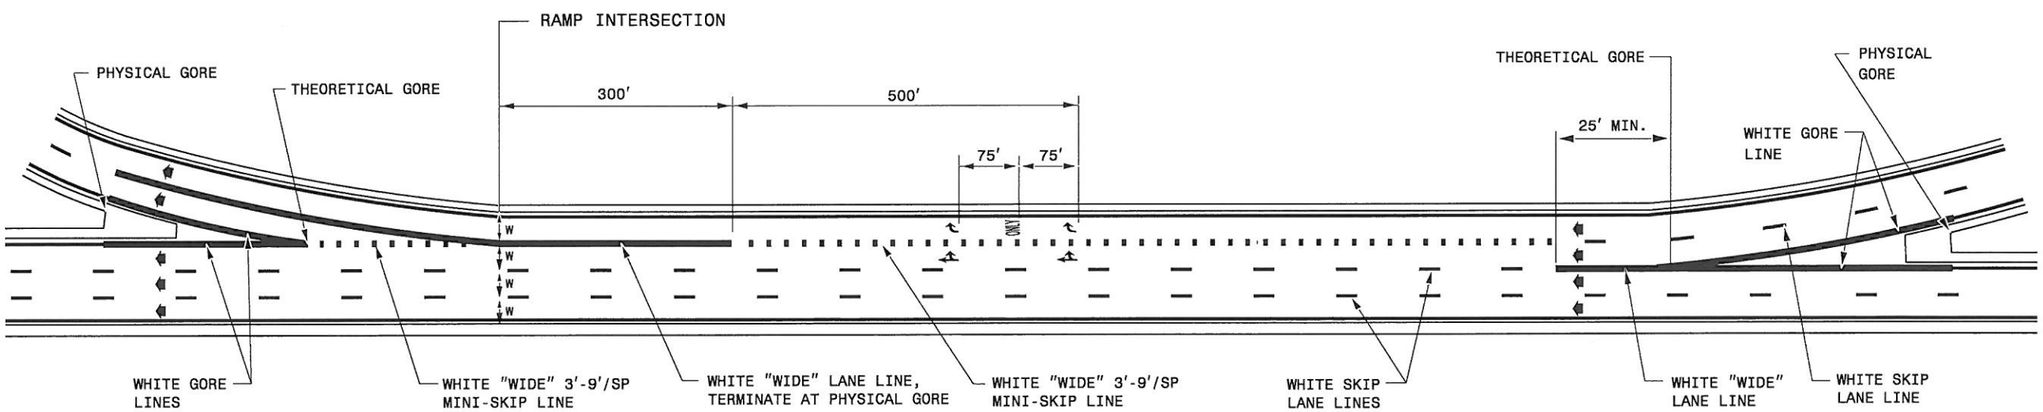

GENERAL NOTES:

1- USE THE GUIDANCE SHOWN ON THE FOLLOWING DETAILS IN CONJUNCTION WITH THE EXIT RAMP GUIDANCE SHOWN ON ROADWAY STANDARD DRAWING 1205.03.

2- LANE LINES INDICATED AS "WIDE" SHALL BE AT LEAST TWICE THE WIDTH OF THE NORMAL LINE.

3- GORE LINES SHALL BE TWICE THE WIDTH OF THE NORMAL LINE.

LEGEND

W = WIDTH OF TRAVEL LANE

DIRECTION OF TRAFFIC FLOW

ONLY — PAVEMENT MARKING SYMBOLS & CHARACTERS

ENGLISH DETAIL DRAWING FOR
PAVEMENT MARKINGS
LANE DROPS
MISCELLANEOUS TYPICAL

SHEET 1 OF 2

STATE OF
NORTH CAROLINA
DEPT. OF TRANSPORTATION
DIVISION OF HIGHWAYS
RALEIGH, N.C.

7-16

ENGLISH DETAIL DRAWING FOR
PAVEMENT MARKINGS
LANE DROPS
MISCELLANEOUS TYPICAL

SHEET 1 OF 2

STATE OF
NORTH CAROLINA
DEPT. OF TRANSPORTATION
DIVISION OF HIGHWAYS
RALEIGH, N.C.

7-16

ENGLISH DETAIL DRAWING FOR
PAVEMENT MARKINGS
LANE DROPS
MISCELLANEOUS TYPICAL

SHEET 2 OF 2

LANE DROP ADJACENT TO AUXILIARY LANE

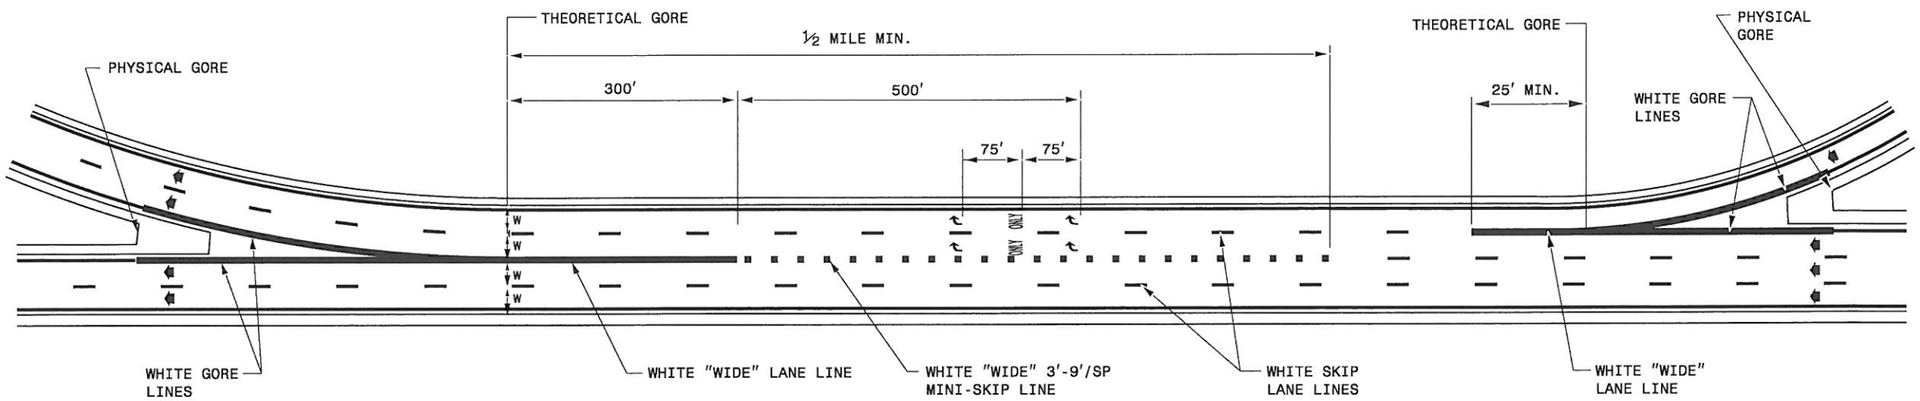

GENERAL NOTES:

1- USE THE GUIDANCE SHOWN ON THE FOLLOWING DETAILS IN CONJUNCTION WITH THE EXIT RAMP GUIDANCE SHOWN ON ROADWAY STANDARD DRAWING 1205.03.

2- LANE LINES INDICATED AS "WIDE" SHALL BE AT LEAST TWICE THE WIDTH OF THE NORMAL LINE.

3- GORE LINES SHALL BE TWICE THE WIDTH OF THE NORMAL LINE.

LEGEND

W = WIDTH OF TRAVEL LANE

DIRECTION OF TRAFFIC FLOW

ONLY — PAVEMENT MARKING SYMBOLS & CHARACTERS

STATE OF
NORTH CAROLINA
DEPT. OF TRANSPORTATION
DIVISION OF HIGHWAYS
RALEIGH, N.C.

7-16

ENGLISH DETAIL DRAWING FOR
PAVEMENT MARKINGS
LANE DROPS
MISCELLANEOUS TYPICAL

SHEET 2 OF 2