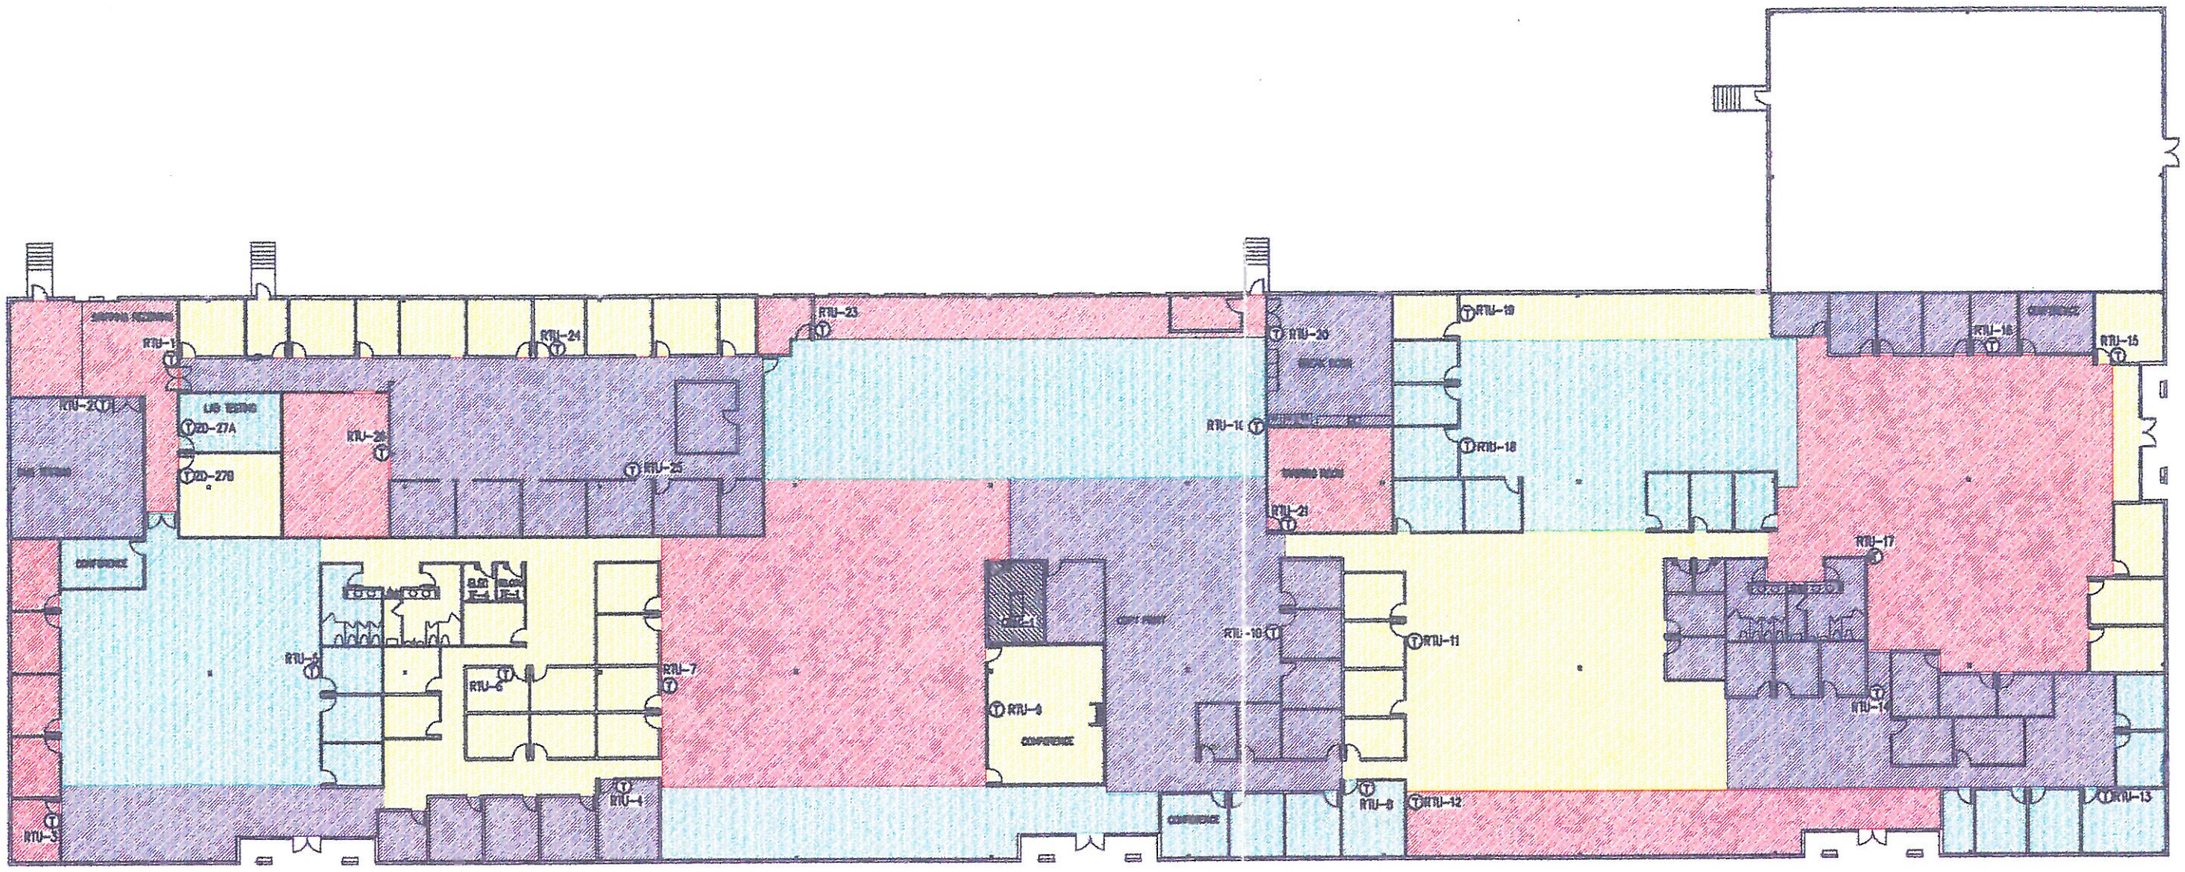

AUBURN BUILDING-700 GREENFIELD PWAY--DOT HVAC ZONE LAYOUT

NEWCOMB & COMPANY
Air Conditioning and Heating

DOT
AUBURN BUILDING
700 GREENFIELD PARKWAY
GARNER, NC

ISSUE DATE: 2-20-07 | PROJECT # 90-02

SHEET NAME:
FLOOR HVAC
ZONE MAP

SHEET: ZM-1 OF 1

SCALE: NTS