DESIGN PUBLIC HEARING MAP & OFFICIAL CORRIDOR MAP

PROJECT 34411 (R-2250)

PITT COUNTY

GREENVILLE SOUTHWEST BYPASS FROM NC 11 SOUTH OF AYDEN TO US 264 IN GREENVILLE

ALTERNATE 4-EXT

SHEET 1 OF 6

PRELIMINARY PLANS
DO NOT USE FOR CONSTRUCTION

TRAFFIC

JACKSONTOWN ROAD
SR 1109

600
2000

200
600

400
1400

22600
40600

22800
41400

NC 11

2007 ADT
2030 ADT

08A	CANNON, NELSON E, LIFE ESTATE
09A	NELSON, EDWARD KEVIN
09B	PATE, WILTON BERRY &
09C	WESTBROOK, JIMMY G. &
09D	ALCOTT, LORI ANN &
09E	CARRAWAY, JESSE JOSEPH &
09F	ROWE, JULIE DAY & HUSB.
09G	BEAMAN, EDWARD M. &
09H	BOWEN, ERNEST F. &
09I	QUINN, ELISABETH S.
09J	WOOTEN, CLIFTON EARL &
09K	JFJ ENTERPRISES, LLC
09L	WILKINS, WANDA B.
09M	WOODS, JAMES C. & WF.
09N	BARTHOLOMEW, TIMOTHY F. &
09O	STREETER, CASSANDRA B. &
09P	S & K PROPERTIES, L.L.C.
09Q	COLLINS, CUROLLIA
09R	EDWARDS, AMOS AND
09S	STEWART, DAN HERS
09T	CAROLINA CLASSICS CATFISH, INC
09U	STEWART, ZEBEDEE
09V	CAHOON, CLIFTON H. &
09W	DEANS, EVERETTE LEE &
09X	MCMINN, ANDREW MICHAEL &
09Y	CUNNINGHAM, TIMOTHY SCOTT &
09Z	TAYLOR, RONNIE L. & WF.
09AA	TURNER, BARBARA M.
09AB	FREEDOM BAPTIST CHURCH
09AC	SANZ, PAUL
09AD	MATTHEWS, SANDRA LEE
09AE	OWENS, GREGORY ALAN &
09AF	STILLEY, HEATHER CRAFT
09AG	BONO, MARGARET ANNE
09AH	MANNING, KATHY L.
09AI	MANNING, TAMMY BOWEN P. &
09AJ	BOWEN, MARGIE H. LIFE ESTATE
09AK	RICHARDSON, ROYCE EMMN, JR. &
09AL	ARNOLD, RUBELLE HARRIS
09AM	JONES, WALTER BRUCE SR &
09AN	LITTLE, BETTY ANN NICHOLS
09AO	STRICKLAND, MARVIN J., SR. &
09AP	STEEN, GERALDINE GRESHAM
09AQ	PIERCE, GERALD SMITH &
09AR	STEEN, GERALDINE GRESHAM
09AS	MCLAMHORN, BILLY P. & JOYCE
09AT	BUCK, LINWOOD EARL &
09AU	HARDEE, DONALD E. &
09AV	HARRIS, LEON EARL &
09AW	DENNIS, CURTIS ODELL &
09AX	JRF, INC.
09AY	STRONG, WILLIAM H.

NEW LOCATION

PROPOSED 4-LANE DIVIDED SHOULDER TYPICAL SECTION

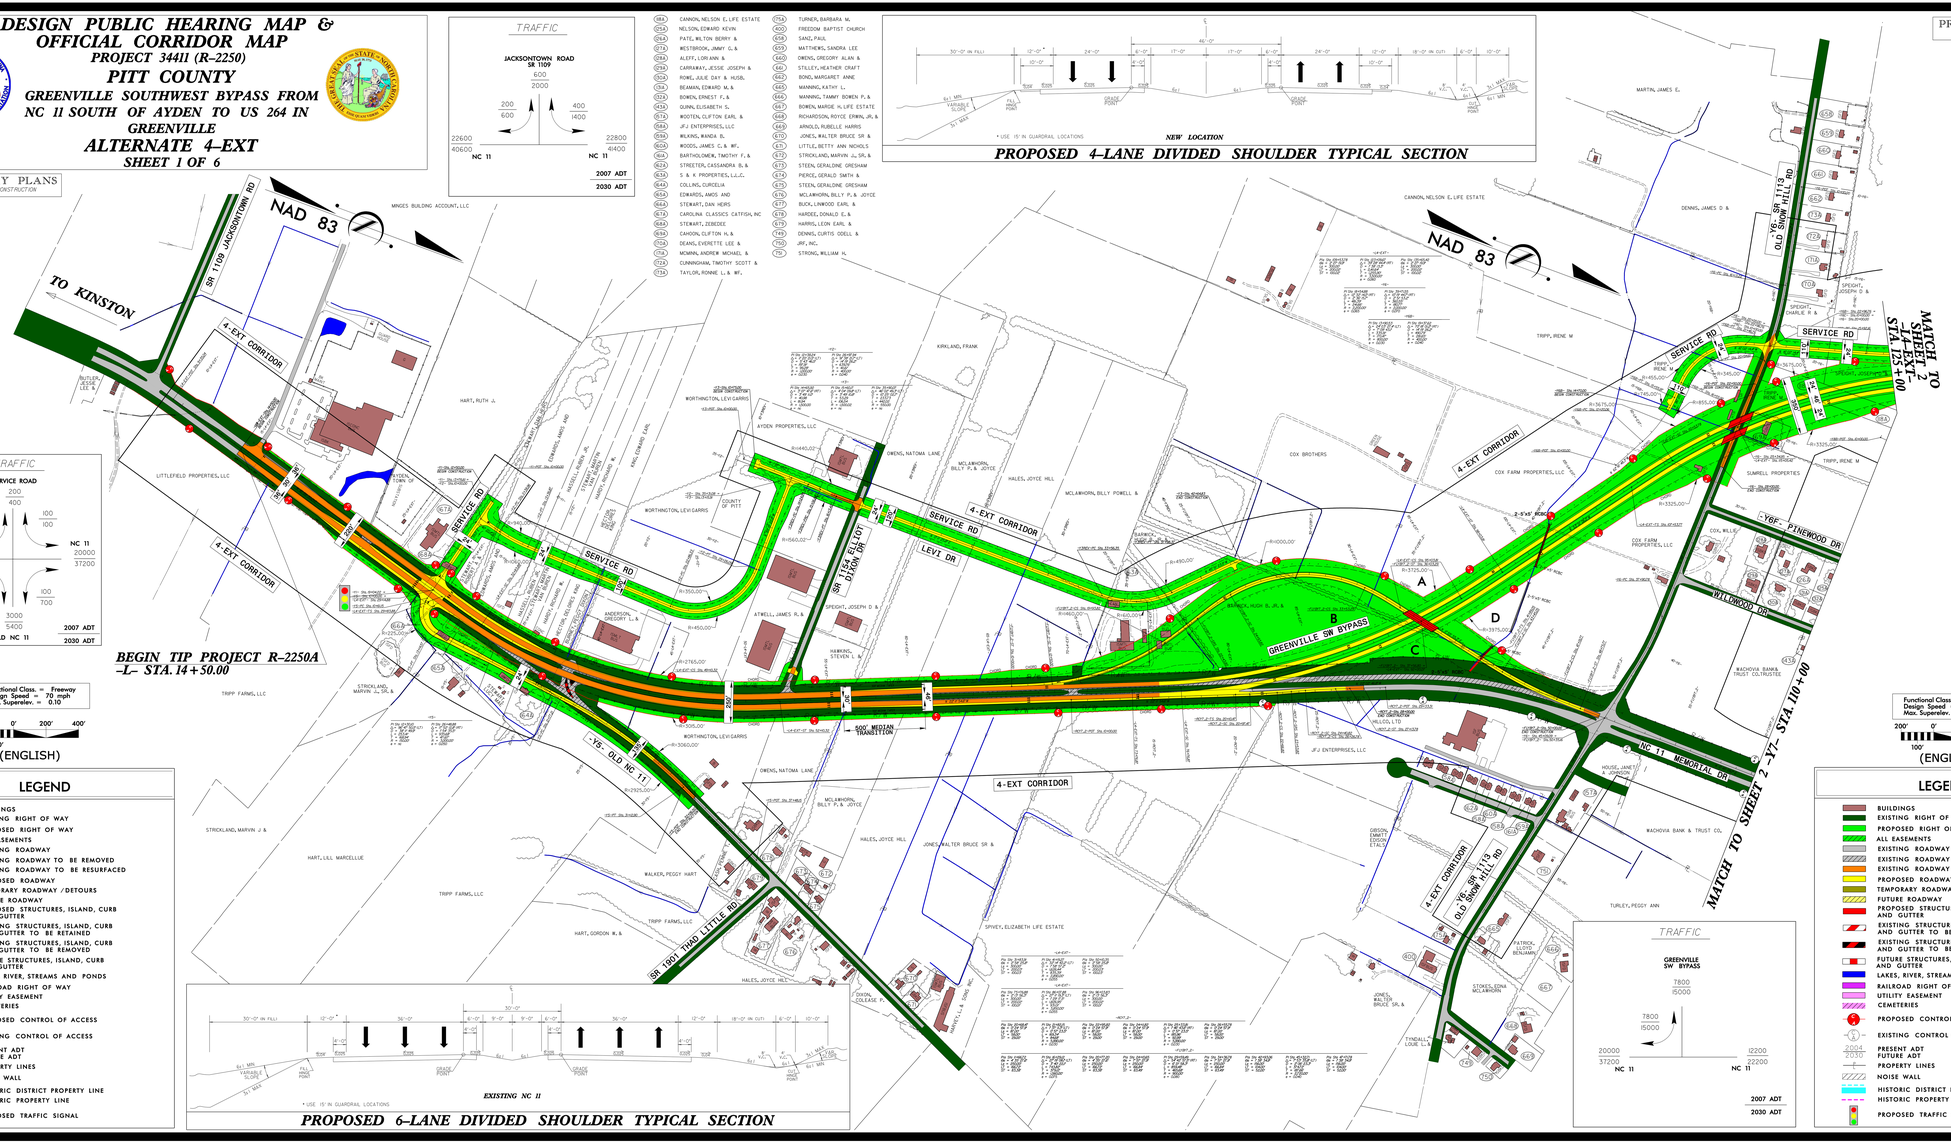

LEGEND

- BUILDINGS
- EXISTING RIGHT OF WAY
- PROPOSED RIGHT OF WAY
- ALL EASEMENTS
- EXISTING ROADWAY
- EXISTING ROADWAY TO BE REMOVED
- EXISTING ROADWAY TO BE RESURFACED
- PROPOSED ROADWAY
- TEMPORARY ROADWAY /DETOURS
- FUTURE ROADWAY
- PROPOSED STRUCTURES, ISLAND, CURB AND GUTTER
- EXISTING STRUCTURES, ISLAND, CURB AND GUTTER TO BE RETAINED
- EXISTING STRUCTURES, ISLAND, CURB AND GUTTER TO BE REMOVED
- FUTURE STRUCTURES, ISLAND, CURB AND GUTTER
- LAKES, RIVER, STREAMS AND PONDS
- RAILROAD RIGHT OF WAY
- UTILITY EASEMENT
- CEMETERIES
- PROPOSED CONTROL OF ACCESS
- EXISTING CONTROL OF ACCESS
- 2004 / 2030 PRESENT ADT / FUTURE ADT
- PROPERTY LINES
- NOISE WALL
- HISTORIC DISTRICT PROPERTY LINE
- HISTORIC PROPERTY LINE
- PROPOSED TRAFFIC SIGNAL

EXISTING NC 11

PROPOSED 6-LANE DIVIDED SHOULDER TYPICAL SECTION

DESIGN PUBLIC HEARING MAP & OFFICIAL CORRIDOR MAP
PROJECT 34411 (R-2250)
PITT COUNTY
GREENVILLE SOUTHWEST BYPASS FROM NC 11 SOUTH OF AYDEN TO US 264 IN GREENVILLE
ALTERNATE 4-EXT
SHEET 1 OF 6

LEGEND
BUILDINGS
EXISTING RIGHT OF WAY
PROPOSED RIGHT OF WAY
ALL EASEMENTS
EXISTING ROADWAY
EXISTING ROADWAY TO BE REMOVED
EXISTING ROADWAY TO BE RESURFACED
PROPOSED ROADWAY
TEMPORARY ROADWAY /DETOURS
FUTURE ROADWAY
PROPOSED STRUCTURES, ISLAND, CURB AND GUTTER
EXISTING STRUCTURES, ISLAND, CURB AND GUTTER TO BE RETAINED
EXISTING STRUCTURES, ISLAND, CURB AND GUTTER TO BE REMOVED
FUTURE STRUCTURES, ISLAND, CURB AND GUTTER
LAKES, RIVER, STREAMS AND PONDS
RAILROAD RIGHT OF WAY
UTILITY EASEMENT
CEMETERIES
PROPOSED CONTROL OF ACCESS
EXISTING CONTROL OF ACCESS
2004 / 2030 PRESENT ADT / FUTURE ADT
PROPERTY LINES
NOISE WALL
HISTORIC DISTRICT PROPERTY LINE
HISTORIC PROPERTY LINE
PROPOSED TRAFFIC SIGNAL