PRELIMINARY PLANS
DO NOT USE FOR CONSTRUCTION

DESIGN PUBLIC HEARING MAP & OFFICIAL CORRIDOR MAP

PROJECT 34411 (R-2250)

PITT COUNTY

GREENVILLE SOUTHWEST BYPASS FROM NC 11 SOUTH OF AYDEN TO US 264 IN GREENVILLE

ALTERNATE 4-EXT

SHEET 5 OF 6

NAD 83

501	WARTERS, CHARLES L. &
502	AMERICAN BUILDERS INC.
503	OAKLEY, ARCHIE LEE
583	ALLEN, BRENDA S.
584	SUTTON, GEORGE
585	WILSON, JAMES E. &
586	DAYSTRING EVANGELISTIC ASSOC.
587	TYSON, BETTY L. &
588	EATON, ERNEST & JOAN CLEMONS
680	PHILLIPS, WILL
681	WEAVER, CHARLIE MACK LIFE EST.
682	PEPPERS, WILLIE MAE
683	SHAW, WILLIE JAY
684	LANG, DAVID LEE
685	BOYD, WILLIS JR. &
686	VOID PARCEL MASTER RECORD I
687	SMITH, JOHN B & CHARLOTTE
688	CARR, MARY BURNETTE
689	SHAW, JOE FRANK
690	REDDRICK, RAYMOND JR
691	WILLIAMS, RAYMOND W &
694	WILSON, BOBBY
695	HOWER GROVE FREEWILL BAPTIST
696	WHITEHURST, DORIS F.
697	NELSON, JACOB
698	JONES, CHARLES CURTIS
699	PUGH, GEORGE JR.&
700	EVANS, STEPHEN J.
701	BAXTER, ARVIS
702	RODGERS, JOHN THOMAS JR ETALS
703	EDWARDS, THOMAS EARL
704	ROACH, DELOIS
705	SHERROD, SHIRLEY T.&
706	JONES, LONNIE & VIRGINIA
707	LOFTIN, ADA M.
714	DIXON, JOHN THOMAS &
715	JOYNER, JAMES W. &
716	TYSON, GEORGE WESLEY JR &
717	BAKER, WILLIE ASKEW &
718	WILLIAMS, HOWARD ROSCOE
719	KELLIS JOINT VENTURES, LLC
720	HARDEE, CONNIE A.&
721	BROOK, CLARENE LITTLE &
722	CONAGRA POULTRY COMPANY
723	MCNAIR, LEONARD &
724	GRAY, HATTIE ELIZABETH G HERS
725	STEVENS, RICHARD SADLER &
726	STREETER, RHEBA EDWARD
727	PUGH, LEBERTHA BLOUNT MRS
728	NELSON, OLA RAY &
729	GREEN, WILLIAM MCKINLEY
732	MILLS, ERNEST CHARLES &
734	SMITH, DUCAN TODD &
778	MCCORD, L. CHARLES
792	HAIR, DANNEY &
793	WILLIAMS, JONATHAN DAVID
794	ISLEY, DOVER WILTON &
795	MILLS, BOBBY A.&
796	SMITH, SANDRA STOOKS SINGLETON
797	PILGREEN, EDWARD CHARLES &
798	WARRINGTON, WILLIAM JOSEPH
799	TRULL, PHILLIP E.&
800	ALBERTON REALTY GROUP, LLC

Functional Class. = Freeway
Design Speed = 70 mph
Max. Superelev. = 0.10

200' 0' 200' 400'
100'
(ENGLISH)

LEGEND

- BUILDINGS
- EXISTING RIGHT OF WAY
- PROPOSED RIGHT OF WAY
- ALL EASEMENTS
- EXISTING ROADWAY
- EXISTING ROADWAY TO BE REMOVED
- EXISTING ROADWAY TO BE RESURFACED
- PROPOSED ROADWAY
- TEMPORARY ROADWAY /DETOURS
- FUTURE ROADWAY
- PROPOSED STRUCTURES, ISLAND, CURB AND GUTTER
- EXISTING STRUCTURES, ISLAND, CURB AND GUTTER TO BE RETAINED
- EXISTING STRUCTURES, ISLAND, CURB AND GUTTER TO BE REMOVED
- FUTURE STRUCTURES, ISLAND, CURB AND GUTTER
- LAKES, RIVER, STREAMS AND PONDS
- RAILROAD RIGHT OF WAY
- UTILITY EASEMENT
- CEMETERIES
- PROPOSED CONTROL OF ACCESS
- EXISTING CONTROL OF ACCESS
- 2004 / 2030 PRESENT ADT / FUTURE ADT
- PROPERTY LINES
- NOISE WALL
- HISTORIC DISTRICT PROPERTY LINE
- HISTORIC PROPERTY LINE
- WETLAND LIMITS
- PROPOSED TRAFFIC SIGNAL

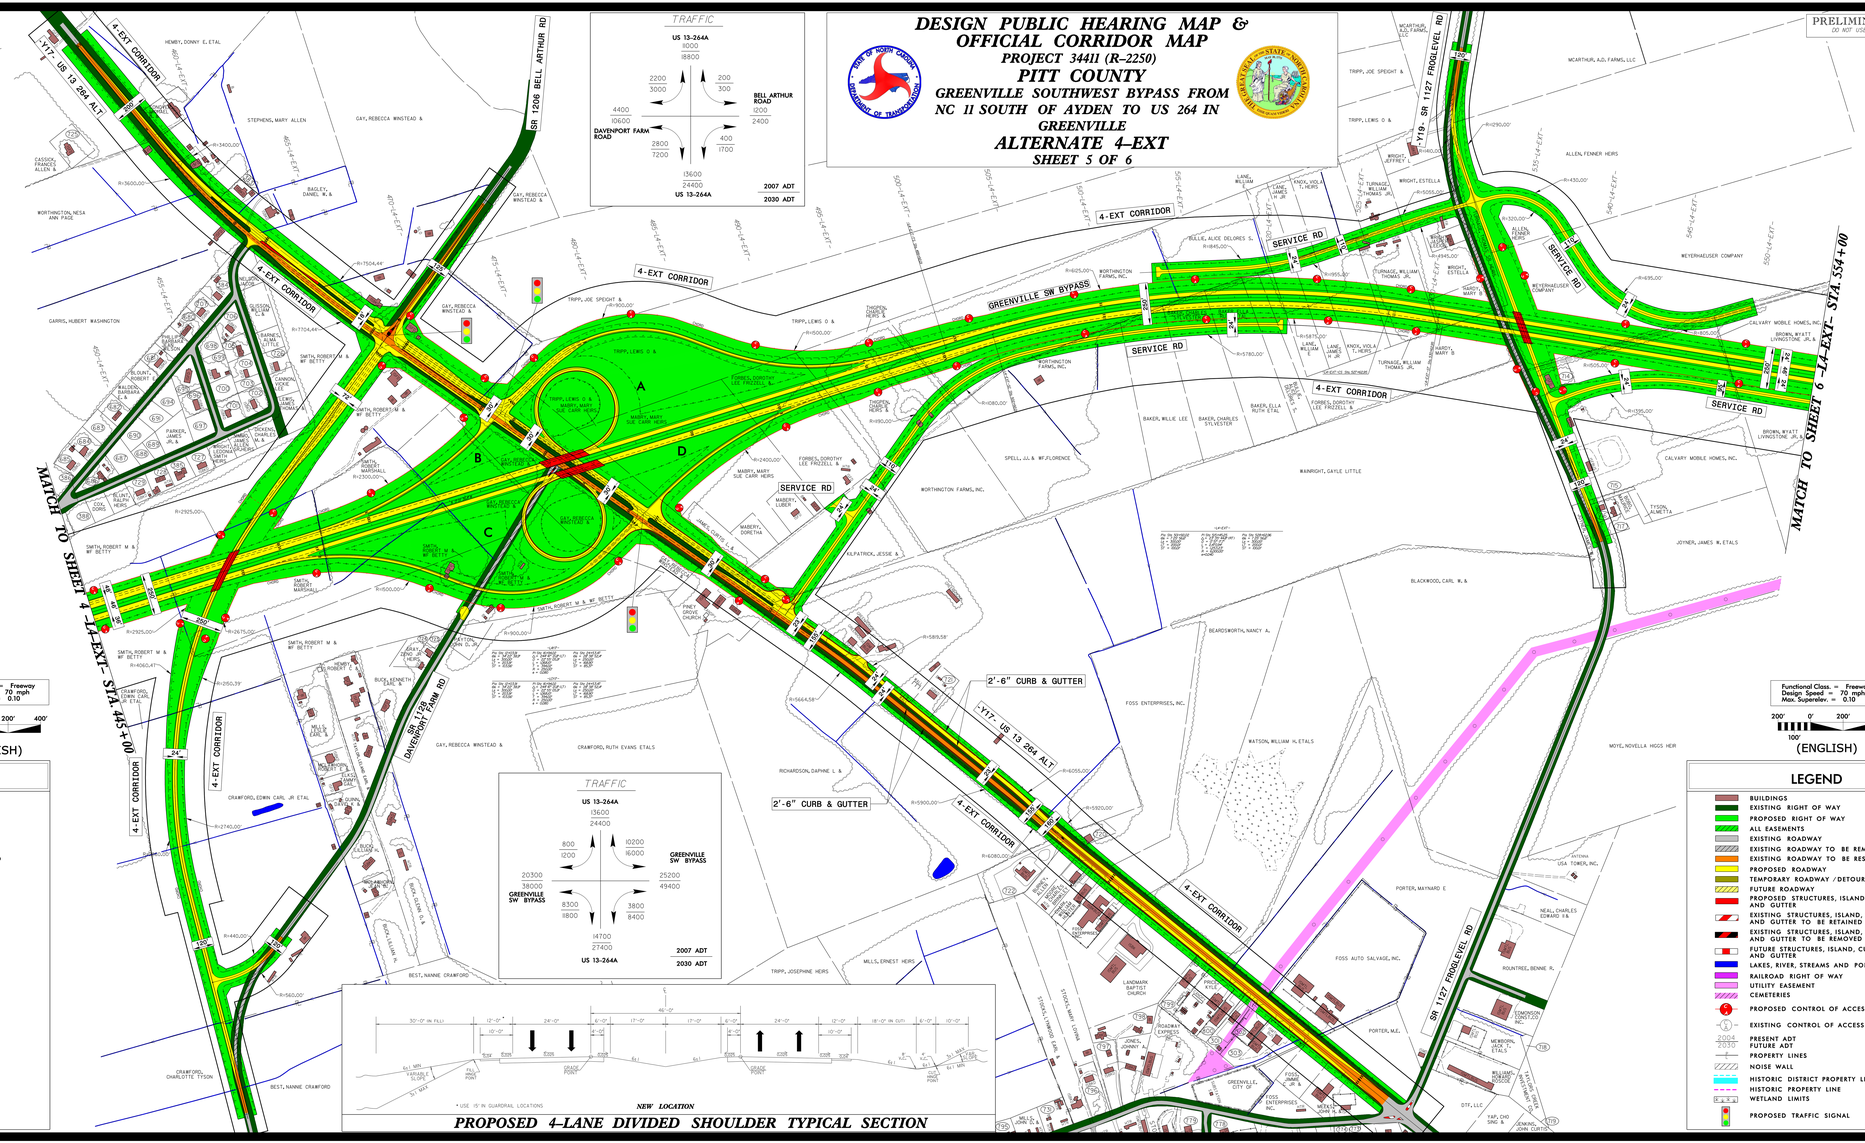

NEW LOCATION

PROPOSED 4-LANE DIVIDED SHOULDER TYPICAL SECTION

PRELIMINARY PLANS
DO NOT USE FOR CONSTRUCTION

DESIGN PUBLIC HEARING MAP & OFFICIAL CORRIDOR MAP
PROJECT 34411 (R-2250)
PITT COUNTY
GREENVILLE SOUTHWEST BYPASS FROM NC 11 SOUTH OF AYDEN TO US 264 IN GREENVILLE
ALTERNATE 4-EXT
SHEET 5 OF 6

Functional Class. = Freeway
Design Speed = 70 mph
Max. Superelev. = 0.10

200' 0' 200' 400'
100'
(ENGLISH)

LEGEND
BUILDINGS
EXISTING RIGHT OF WAY
PROPOSED RIGHT OF WAY
ALL EASEMENTS
EXISTING ROADWAY
EXISTING ROADWAY TO BE REMOVED
EXISTING ROADWAY TO BE RESURFACED
PROPOSED ROADWAY
TEMPORARY ROADWAY /DETOURS
FUTURE ROADWAY
PROPOSED STRUCTURES, ISLAND, CURB AND GUTTER
EXISTING STRUCTURES, ISLAND, CURB AND GUTTER TO BE RETAINED
EXISTING STRUCTURES, ISLAND, CURB AND GUTTER TO BE REMOVED
FUTURE STRUCTURES, ISLAND, CURB AND GUTTER
LAKES, RIVER, STREAMS AND PONDS
RAILROAD RIGHT OF WAY
UTILITY EASEMENT
CEMETERIES
PROPOSED CONTROL OF ACCESS
EXISTING CONTROL OF ACCESS
2004 / 2030 PRESENT ADT / FUTURE ADT
PROPERTY LINES
NOISE WALL
HISTORIC DISTRICT PROPERTY LINE
HISTORIC PROPERTY LINE
WETLAND LIMITS
PROPOSED TRAFFIC SIGNAL