I-5338 PROJECT MAP

I-40/US 64 FROM WEST OF
SR 1319 (JONES-FRANKLIN ROAD) TO EAST
OF I-440/US 64 (EXIT 301)

WAKE COUNTY

MAP 5 OF 7

1" = 100'
50' 0 50' 100' 200'
(ENGLISH)

INCOMPLETE PLANS
DO NOT USE FOR CONSTRUCTION
PRELIMINARY PLANS
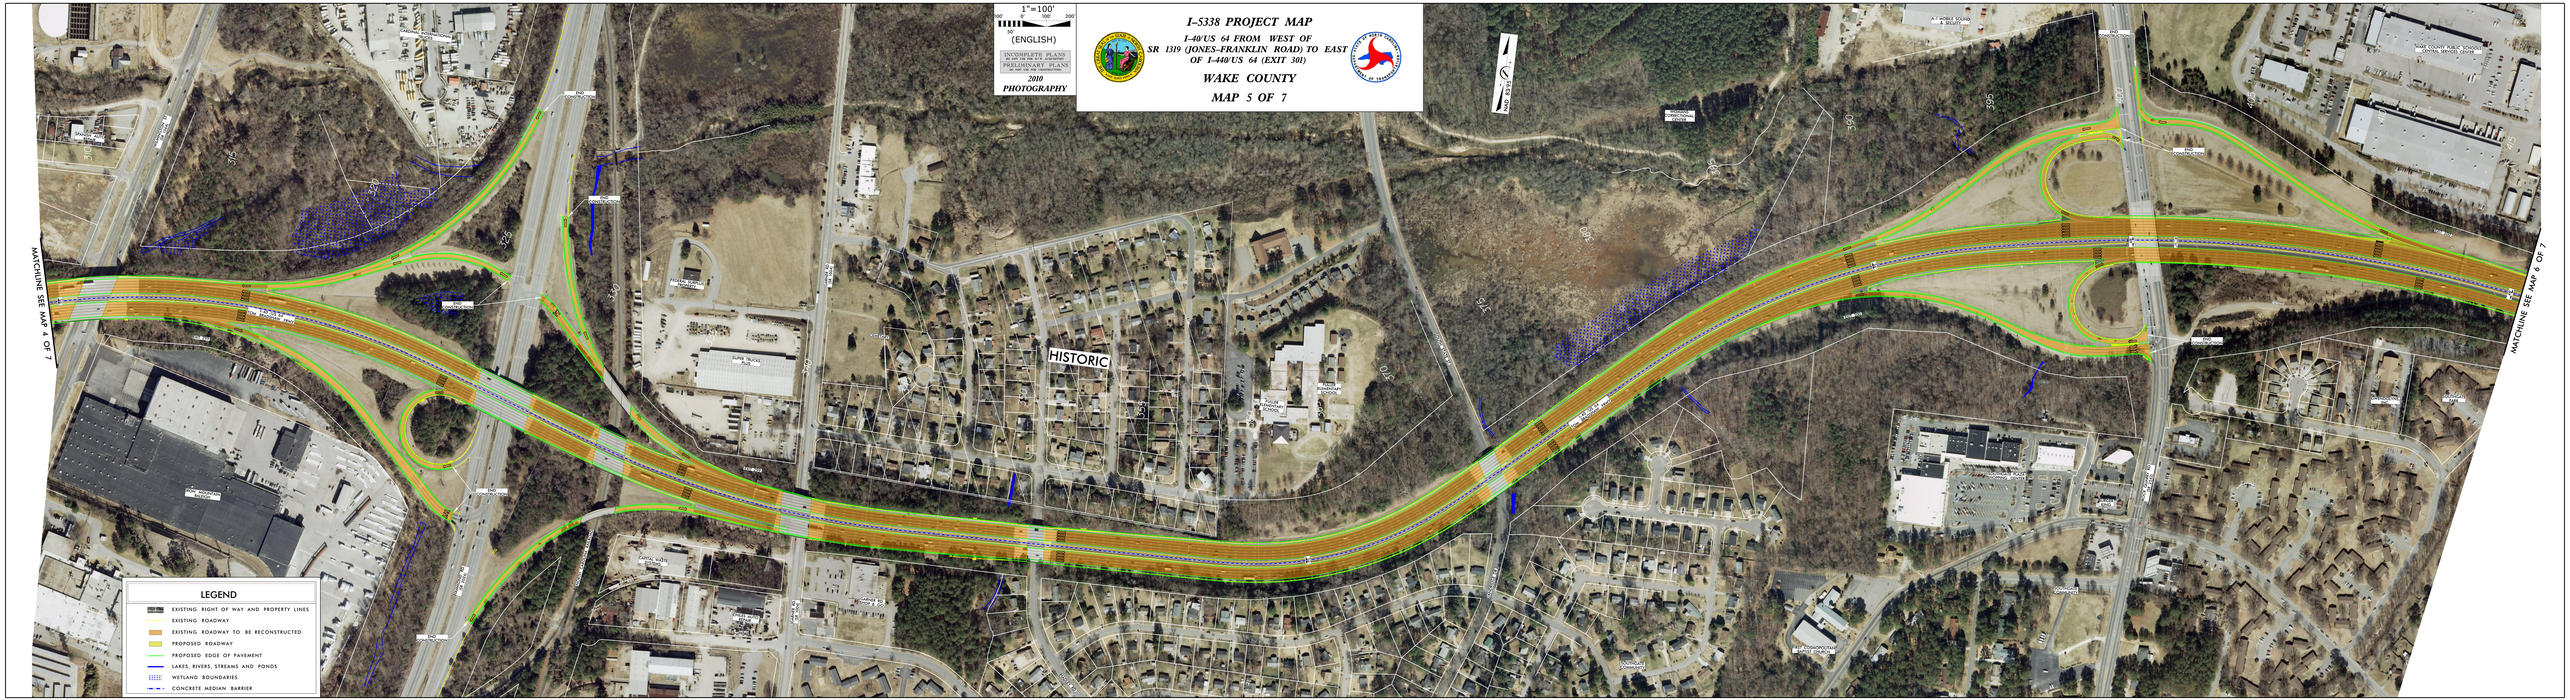
2010
PHOTOGRAPHY