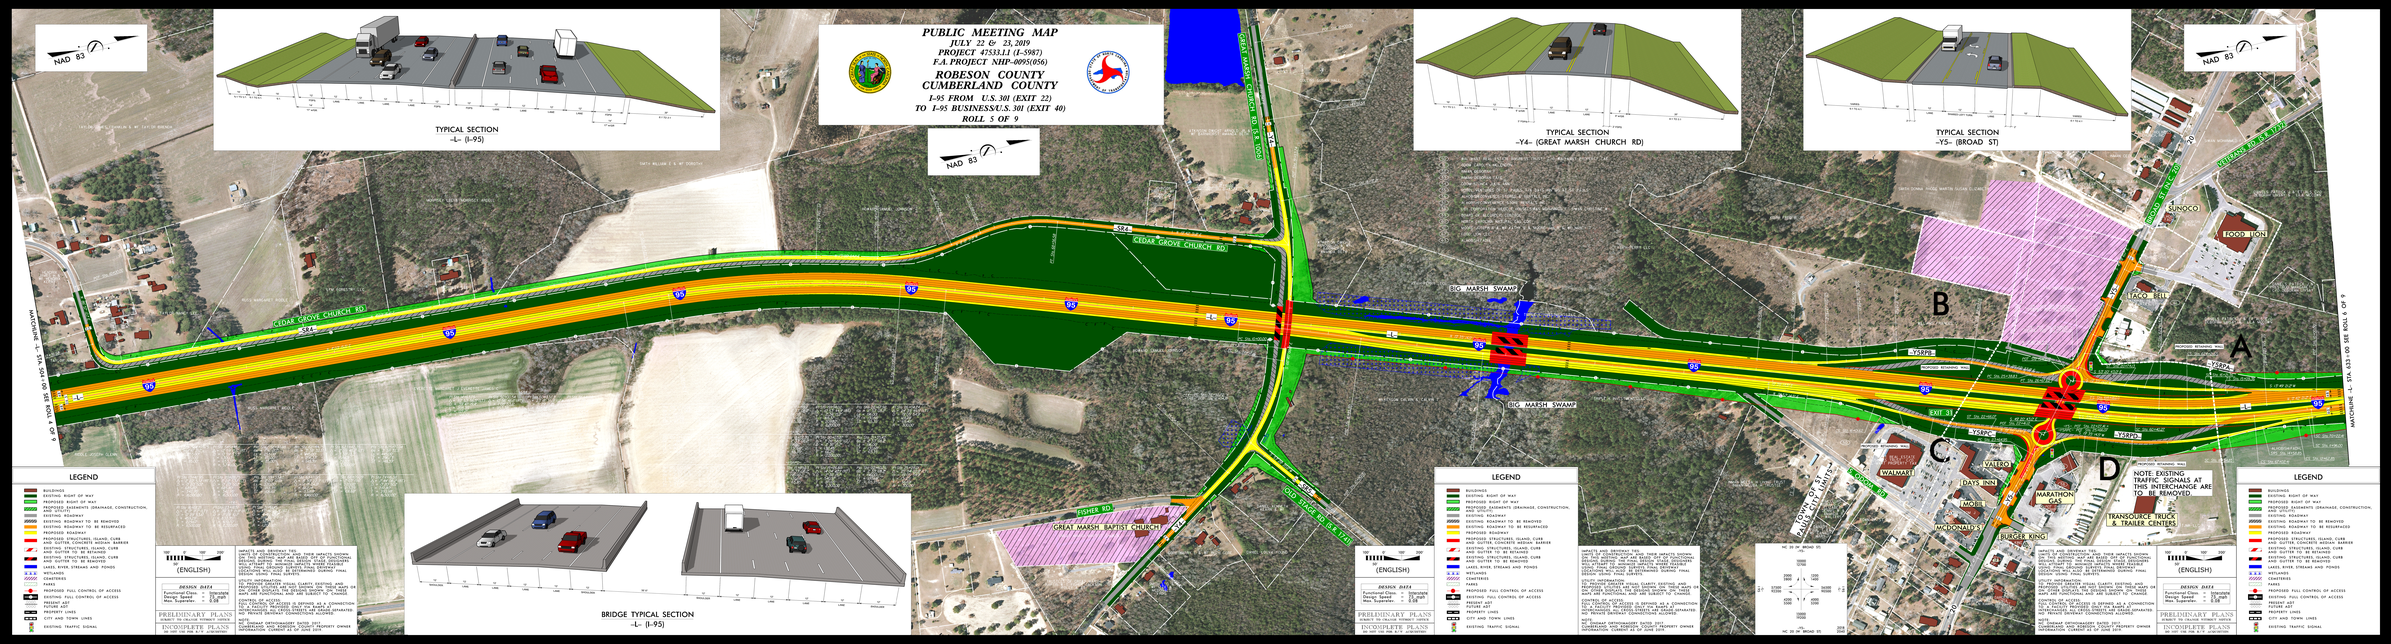

PUBLIC MEETING MAP
JULY 22 & 23, 2019
PROJECT 4753.1.1 (I-5987)
F.A. PROJECT NHP-0095(056)
ROBESON COUNTY
CUMBERLAND COUNTY
I-95 FROM U.S. 301 (EXIT 22)
TO I-95 BUSINESS/U.S. 301 (EXIT 40)
ROLL 5 OF 9
NAD 83
TYPICAL SECTION
-L- (I-95)
TYPICAL SECTION
-Y4- (GREAT MARSH CHURCH RD)
TYPICAL SECTION
-Y5- (BROAD ST)
BRIDGE TYPICAL SECTION
-L- (I-95)
LEGEND
BUILDINGS
EXISTING RIGHT OF WAY
PROPOSED RIGHT OF WAY
PROPOSED EASEMENTS (DRAINAGE, CONSTRUCTION, SLOPE, ETC.)
EXISTING ROADWAY
EXISTING ROADWAY TO BE REMOVED
EXISTING ROADWAY TO BE RELOCATED
PROPOSED ROADWAY
EXISTING STRUCTURES, ISLAND, CURB AND GUTTER, CONCRETE MEDIAN BARRIER
EXISTING STRUCTURES, ISLAND, CURB AND GUTTER TO BE RELOCATED
EXISTING STRUCTURES, ISLAND, CURB AND GUTTER TO BE REMOVED
STREAMS, CREEKS, STREAMS AND PONDS
WETLANDS
CEMETERIES
FARMS
PROPOSED FULL CONTROL OF ACCESS
EXISTING FULL CONTROL OF ACCESS
PRESENT ART
RAILROADS
PROPERTY LINES
CITY AND TOWN LINES
EXISTING TRAFFIC SIGNAL
(ENGLISH)
DESIGN DATA
Functional Class: Interstate
Design Speed: = 70 MPH
Posted Speed: = 65 MPH
PRELIMINARY PLANS
SUBJECT TO CHANGE WITHOUT NOTICE
INCOMPLETE PLANS
DO NOT USE FOR R/W ACQUISITIONS
IMPACTS AND GEOMEAS TAG:
THE PROPOSED IMPACTS SHOWN ON THIS SHEETS, MAP AND RIGHT OF WAY FUNCTIONAL REPORT, THE FINAL DESIGN SHOWN ON THESE SHEETS AND OTHER SHEETS THE DESIGNS SHOWN ON THESE SHEETS ARE SUBJECT TO CHANGE FINAL
UTILITY INFORMATION
CONTROLS OF ACCESS
FULL CONTROL OF ACCESS IS DEFINED AS A CONNECTION WITH NO PRIVATE DRIVES OR PUBLIC ROADS ALLOWED
NO PRIVATE DRIVEWAYS CURRENTLY ESTABLISHED
NOTE:
PRELIMINARY ORTHOIMAGERY DATED 2017.
PRELIMINARY RIGHT OF WAY, PROPERTY OWNER INFORMATION CURRENT AS OF JUNE 2019.
NOTE: EXISTING TRAFFIC SIGNALS AT THIS INTERCHANGE ARE TO BE REMOVED
WALMART
DAYS INN
MCDONALD'S
BURGER KING
MARATHON
VALERO
SUNOCO
FOOD LION
EXIT 31
CEDAR GROVE CHURCH RD
GREAT MARSH CHURCH RD S.R. 1005
OLD STAGE RD S.R. 1434
GREAT MARSH BAPTIST CHURCH
BIG MARSH SWAMP
MATCHLINE -L- STA. 524+00 SEE ROLL 4 OF 9
MATCHLINE -L- STA. 625+00 SEE ROLL 6 OF 9
A
B
C
D
PROPOSED RETAINING WALL
PROPOSED BRIDGE NO. 1
PROPOSED BRIDGE NO. 2
PROPO