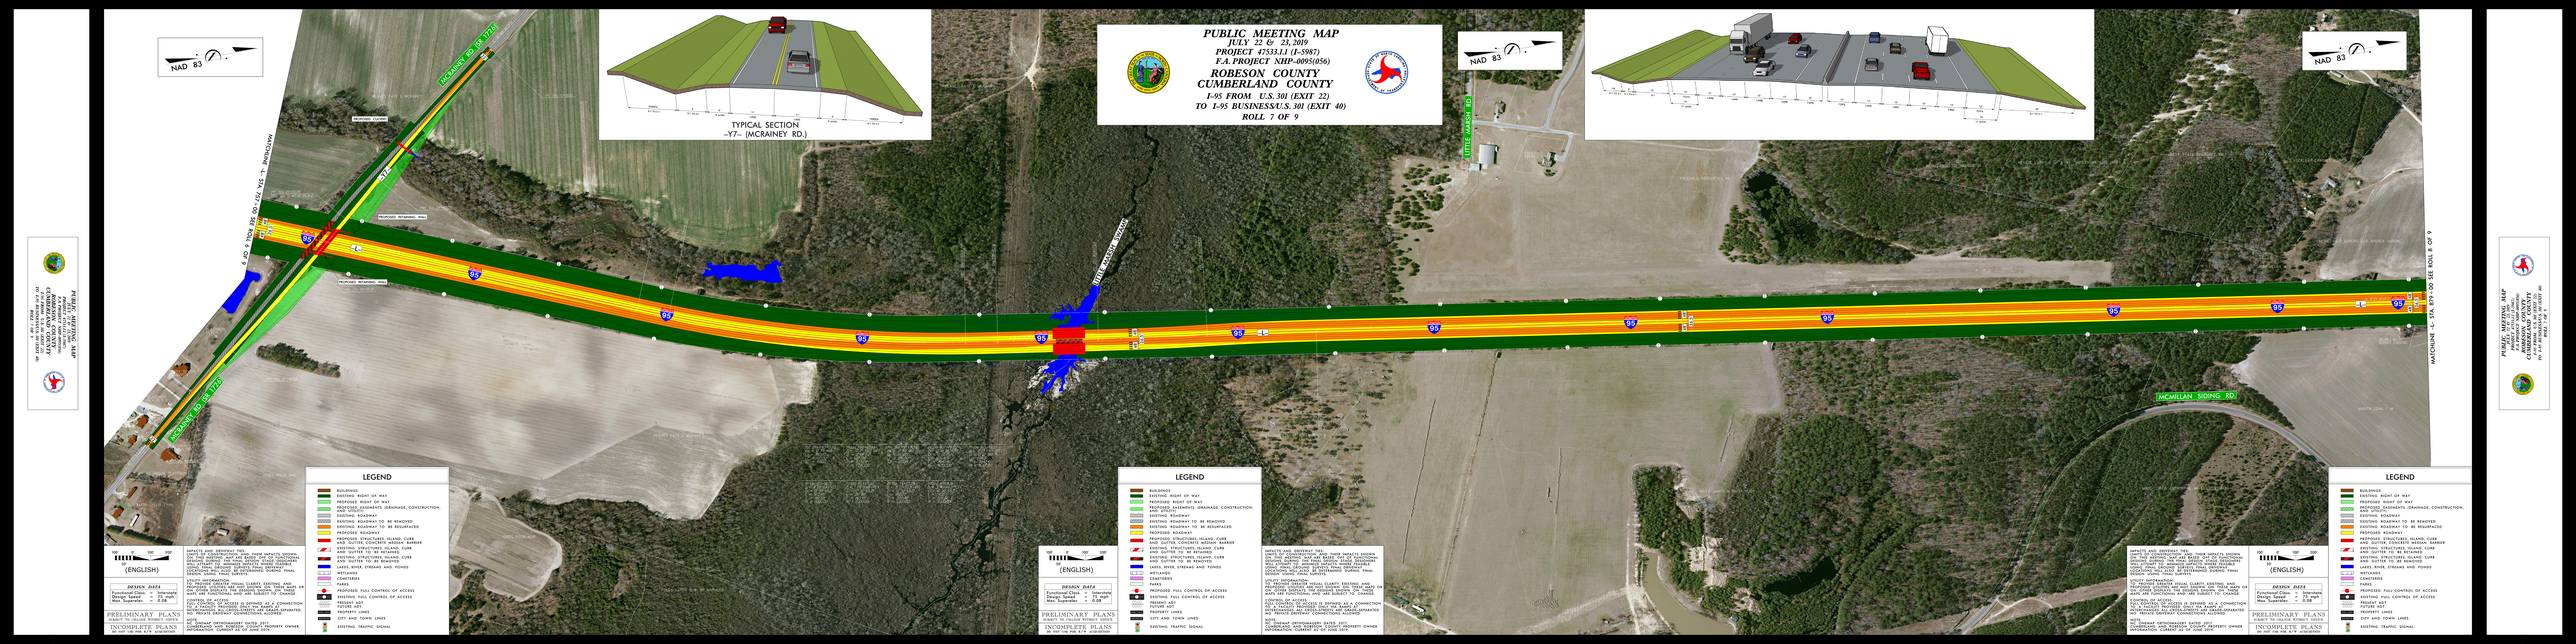
PUBLIC MEETING MAP
JULY 22 & 23, 2019
PROJECT 47533.1.1 (I-5987)
F.A. PROJECT NHP-0095(056)
ROBESON COUNTY
CUMBERLAND COUNTY
I-95 FROM U.S. 301 (EXIT 22)
TO I-95 BUSINESS/U.S. 301 (EXIT 40)
ROLL 7 OF 9
NAD 83
TYPICAL SECTION
-Y7- (MCRAINEY RD.)
MCDUFFIE RD. (S.R. 1720)
MCRAINEY RD. (S.R. 1720)
LITTLE RIVER SWAMP
LITTLE MARKET RD.
MCMILLAN SIDING RD.
MACEDONIA RD. (S.R. 1729)
SEE ROLL 8 OF 9
LEGEND
ROADWAYS
EXISTING RIGHT OF WAY
PROPOSED RIGHT OF WAY
PROPOSED EASEMENTS (DRAINAGE, CONSTRUCTION, ETC.)
EXISTING ROADWAY
EXISTING ROADWAY TO BE REMOVED
EXISTING ROADWAY TO BE RESURFACED
PROPOSED ROADWAY
EXISTING STRUCTURES, ISLAND, CURB AND GUTTER, CONCRETE MEDIAN BARRIER
EXISTING STRUCTURES, ISLAND, CURB AND GUTTER TO BE REMOVED
EXISTING STRUCTURES, ISLAND, CURB AND GUTTER TO BE REMOVED
STREAMS, STREAMS AND PONDS
WETLANDS
CEMETERIES
PARKS
PROPOSED FULL CONTROL OF ACCESS
EXISTING FULL CONTROL OF ACCESS
PRESENT ADT
PROJECT ADT
PROPERTY LINES
CITY AND TOWN LINES
EXISTING TRAFFIC SIGNAL
DESIGN DATA
Functional Class. = Interstate
Design Speed = 70 mph
Terrain = Flat
PRELIMINARY PLANS
SUBJECT TO CHANGE WITHOUT NOTICE
INCOMPLETE PLANS
DO NOT USE FOR R/W ACQUISITION
IMPACTS AND GREENWAY TIES:
THE PROJECT IMPACTS AND OTHER IMPACTS SHOWN ON THIS MEETING MAP ARE BASED OUT OF FUNCTIONAL DESIGN. DURING THE FINAL DESIGN STAGE DESIGNERS WILL ATTEMPT TO MINIMIZE IMPACTS. THE FINAL IMPACT LOCATIONS MAY ALSO BE DETERMINED DURING FINAL DESIGN AND RIGHT OF WAY STAGES.
UTILITY INFORMATION:
THE PROJECT IMPACTS SHOWN CLARIFY EXISTING AND PROPOSED UTILITIES ARE NOT SHOWN ON THESE MAPS OR ON OTHER SHEETS. FOR GENERAL SHOWN ON THESE MAPS AND OTHER SHEETS, THE UTILITIES ARE SUBJECT TO CHANGE.
CONTROL OF ACCESS:
FULL CONTROL OF ACCESS IS DEFINED AS A CONNECTION WITH PUBLIC ROADWAYS ONLY AT INTERCHANGES. NO PRIVATE DRIVEWAYS OR PUBLIC ROADWAYS/STREETS WILL BE ALLOWED.
NOTE:
THE RIGHT OF WAY INFORMATION DATED: 07/01
CONVEYANCE AND ACQUISITION OF RIGHT OF WAY MAY REQUIRE ADDITIONAL RIGHT OF WAY AND/OR EASEMENTS. CONTACT THE PROPERTY OWNER FOR ADDITIONAL INFORMATION. CURRENT AS OF JUNE 2019.
MACEDONIA -L-STA. 879+00 SEE ROLL 8 OF 9