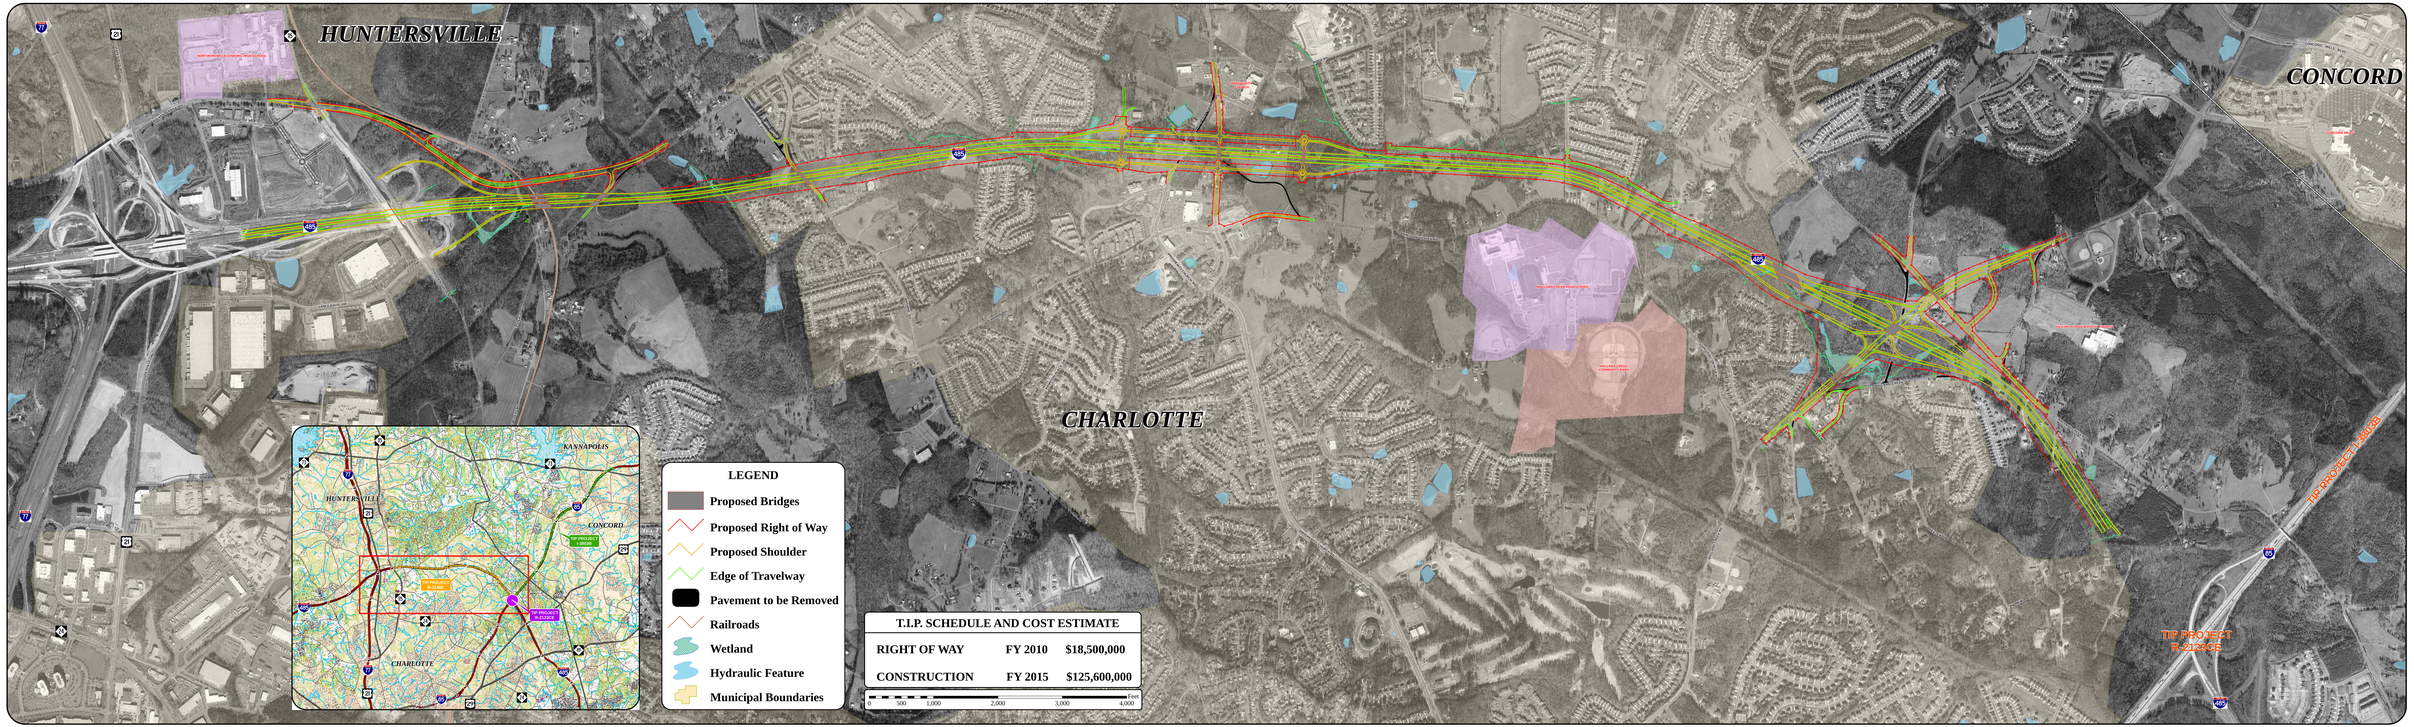


NORTH CAROLINA DEPARTMENT OF TRANSPORTATION
DIVISION OF HIGHWAYS
PROJECT DEVELOPMENT AND ENVIRONMENTAL ANALYSIS BRANCH

I-485 (CHARLOTTE OUTER LOOP) 8-LANE FREEWAY ON NEW LOCATION FROM NC 115 TO I-85

County: MECKLENBURG

Div: 10 | TIP#: R-2248E

WBS: 34410.1.25

Date: OCTOBER 2008

Figure 1