DESIGN PUBLIC HEARING MAP & OFFICIAL CORRIDOR MAP

PROJECT 34411 (R-2250)

PITT COUNTY

GREENVILLE SOUTHWEST BYPASS FROM NC 11 SOUTH OF AYDEN TO US 264 IN GREENVILLE

ALTERNATE 4-EXT

SHEET 2 OF 6

PRELIMINARY PLANS
DO NOT USE FOR CONSTRUCTION

562	DUNN, RUBY D LIFE ESTATE	562A	MERRILL, BILLY LEE &	562A	PEREZ, CYNTHIA L.
573	ROBISON, GERALD F &	573	TIRPP, TONY BURTON &	562A	HOUSE, MICHAEL J. &
583	BULOW, JOEL ROBERT	583	SKINNER, DONALD E &	562B	JOHNSON, ROBERT NORWOOD JR.
584	GREENE, ANDRE &	584	WILLIAMS, MATTHEW S. &	564A	HOUSE, JANET A.
624	LEWIS, ANNE B.	624	WORTHINGTON, PATSY MCLAWHORN	564A	MERCER, CALVIN RICHARD JR.
624	HAYNES, SONDRA FRANCIS	624	NEWMAN, JAMES H. &	564A	DAVIS, ROBERT G. &
625	SWALLWOOD, RICHARD JR. &	625	TIRPP, SUSAN CAROL	564A	MCLAWHORN, VERNA HINES LFE EST
626	WOODS, CLAUDE RAY &	626	FAISON, ERIC J.	550	JENKINS, WALTER JERROD
642	GODWIN, JAMIE KARL	642	INGLE, JOE C. &	552	THEODORAKIS, JOHN
643	JOHNSTON, SANDY J &	643	KING, DONALD W. &	553	VENTURA, GUY T &
644	STEWART, KRISTOPHER SHANNON	644	BORT, JOHN ROGER	554	DAUGHERTY, FRANCES M.
673	HARRIS, LOU B.	673	CONE, CURTIS OEAN &	555	DAUGHERTY, JAMES L. &
683	SPENCER, CAMILLA SUMRELL &	683	PRICE, CARL EDWARD &	556	WHALEY, BONITA HEATH
684	REDCO PROPERTIES, LLC	684	DUNN, KEMPE B.	558	POE, KENNETH W. &
704	BRANCH BANK & TRUST CO.	704	NEWTON, PERRY M. &	559	SMITH, RICHARD GEARLD &.
705	TIRPP, R HORACE	705	ARBEGAST, JEANNE	560	CRAFT, NED HINNANT
724	AYDEN MEDICAL GROUP	724	GRUBBS, HARRY C. &	562	COASTAL TRANSPORT, INC.
534	MORNING STAR, LLC	534	WHALEY, JANIFAT WORTHINGTON	563	HARRIS, DANIEL W. &
545	WILLIAMS, WALTER L.	545	MATTHEW, L. GRAY &	564	EDWARDS PROPERTY GROUP, LLC
554	BREM, DANIEL T. &	554	DIXON, MARY KAISER	565	SOUTHERN BANK & TRUST CO
564	BURGER MART TRO, INC.	564	WORTHINGTON, PATSY MCLAWHORN	566	PITT COUNTY ABC BOARD
574	FAMILY DOLLAR STORES OF NC	574	SADLER, CHRIS &	567	MARTIN COUNTY COMMUNITY ACTION
575	GLENMERE PROPERTIES LMT,PRTNRP	575	CANNON, NELSON E.LIFE ESTATE	569	CORBETT, JESSE LATHAN &
596	POPE,C J &	596	AYDEN, TOWN OF	570	SPAIN, ASA MONROE
604	GIANNINI, RICHARD J. &	604	BURKE, RICHARD JAMES &	571	JESMER, MARK EDWARD &
605	STAINBACK, JOSEPH W.	605	LEVIN, DENNIS PATRICK &	572	CLICKNER, ROBERT D. &
624	SUTTON, GENE MITCHEL &	624	JONES, ANTHONY OREO &	573	STOKES, EDNA MCLAWHORN
634	BRADY, LEE R &	634	TIRPP, STEVEN W. &	574	BUCK, RONALD C &
644	RAY, JOSEPH A. &	644	PAGE, WILLIAM DAVID &	575	TUCKER, SCOTTY DALE &
654	BROWN, OSCAR W.,JR, TRUSTEE	654	NELSON, EDWARD KEVIN	576	EDWARDS, ERIC PAUL & WF.
664	PAGE, CHESTER EUGENE	664	BOWEN, ERNEST F. &	577	NORVILLE, ROBERT DENNIS &
674	PAXTON, PEYTON ERNEST JR	674	NORRIS, BILLY THOMAS &	578	PERSINGER, SUSAN R.
684	KERNN, JEFFREY L. &	684	BALDREE, MARVIN COLON JR &	579	DAILY, JAMES MILFORD &
694	BULLOCK, LORRE' HOLLAND	694	SIDORSKI, MICHELE ABENE	580	JOYNER, WELTON EARL
704	WESTBROOK, MARTHA VICTORIA	704	LEVIN, DENNIS PATRICK &	581	ANDREWS, BETTY ELIZABETH
705	WORTHINGTON, PATSY MCLAWHORN	705	SMITH, CHARLOTTE JEAN DAL	582	STOCKS, LESLIE C &
714	CRAFT, THOMAS LEROY JR.	714	TAYLOR, NANCY B.	583	MOORE, ELIZABETH LFE ESTATE
724	PHILLIPS, DONALD L. &	724	PIERCE, GARY A. &	664	FIRST BAPTIST CHURCH
734	DICKENS, DAVID B. &	734	SAWYER, LINDA ALLEN		
735	REDSTEER, CHRIS BERRY JR.&	735	GARRIS, FRANK &		
744	TAYLOR, FRANK NATHANIEL	744	MEEKS, HELEN MOORE		
754	JONES, JACQUELINE LITTLE	754	QUINN, ELISABETH S.		
755	MCGUFFIN, KENNETH L.&	755	HARRELL, WILLIAM DAVID &		
756	HARRIS, DANIEL WADE &	756	NORRIS, MICHAEL W. &		
764	MURPHREY, ROBERT THOMAS JR	764	CONGLETON, JOSEPH ROBERT		
765	TINNER, KELLY T.	765	SHADLE, NANCY WOOD		
774	FRIZELLE, JIMMY R.&	774	FRIDATI, VINCENT E & HELEN B		
774	WORTHINGTON, PATSY MCLAWHORN	774	MILLER, FREDRICK A. &		
784	DAVIS, JAMES A. &	784	SMITH, ROBERT WRIGHT &		
785	SHARKSHAWS, NETTIE N.				
794	MERRITT, GWYNN W.,JR, &				
873	WHEELER, JAN LYNN				
874	MERRITT, GWYNN W.& RUTH B.				
894	SHAWD-EL, JAMAL A. &				
904	PIPKIN, NATHAN ELWOOD JR.&				
913	DAIL, DONNIE B.&				
923	BURGDORFF, KENNETH E. &				
934	EDWARDS, PATRICA T.				
944	SHAVEN, GARY W.				
954	SHERRINGTON, ALAN J &				

Functional Class. = Freeway
Design Speed = 70 mph
Max. Superelev. = 0.10

200' 0' 200' 400'
100'
(ENGLISH)

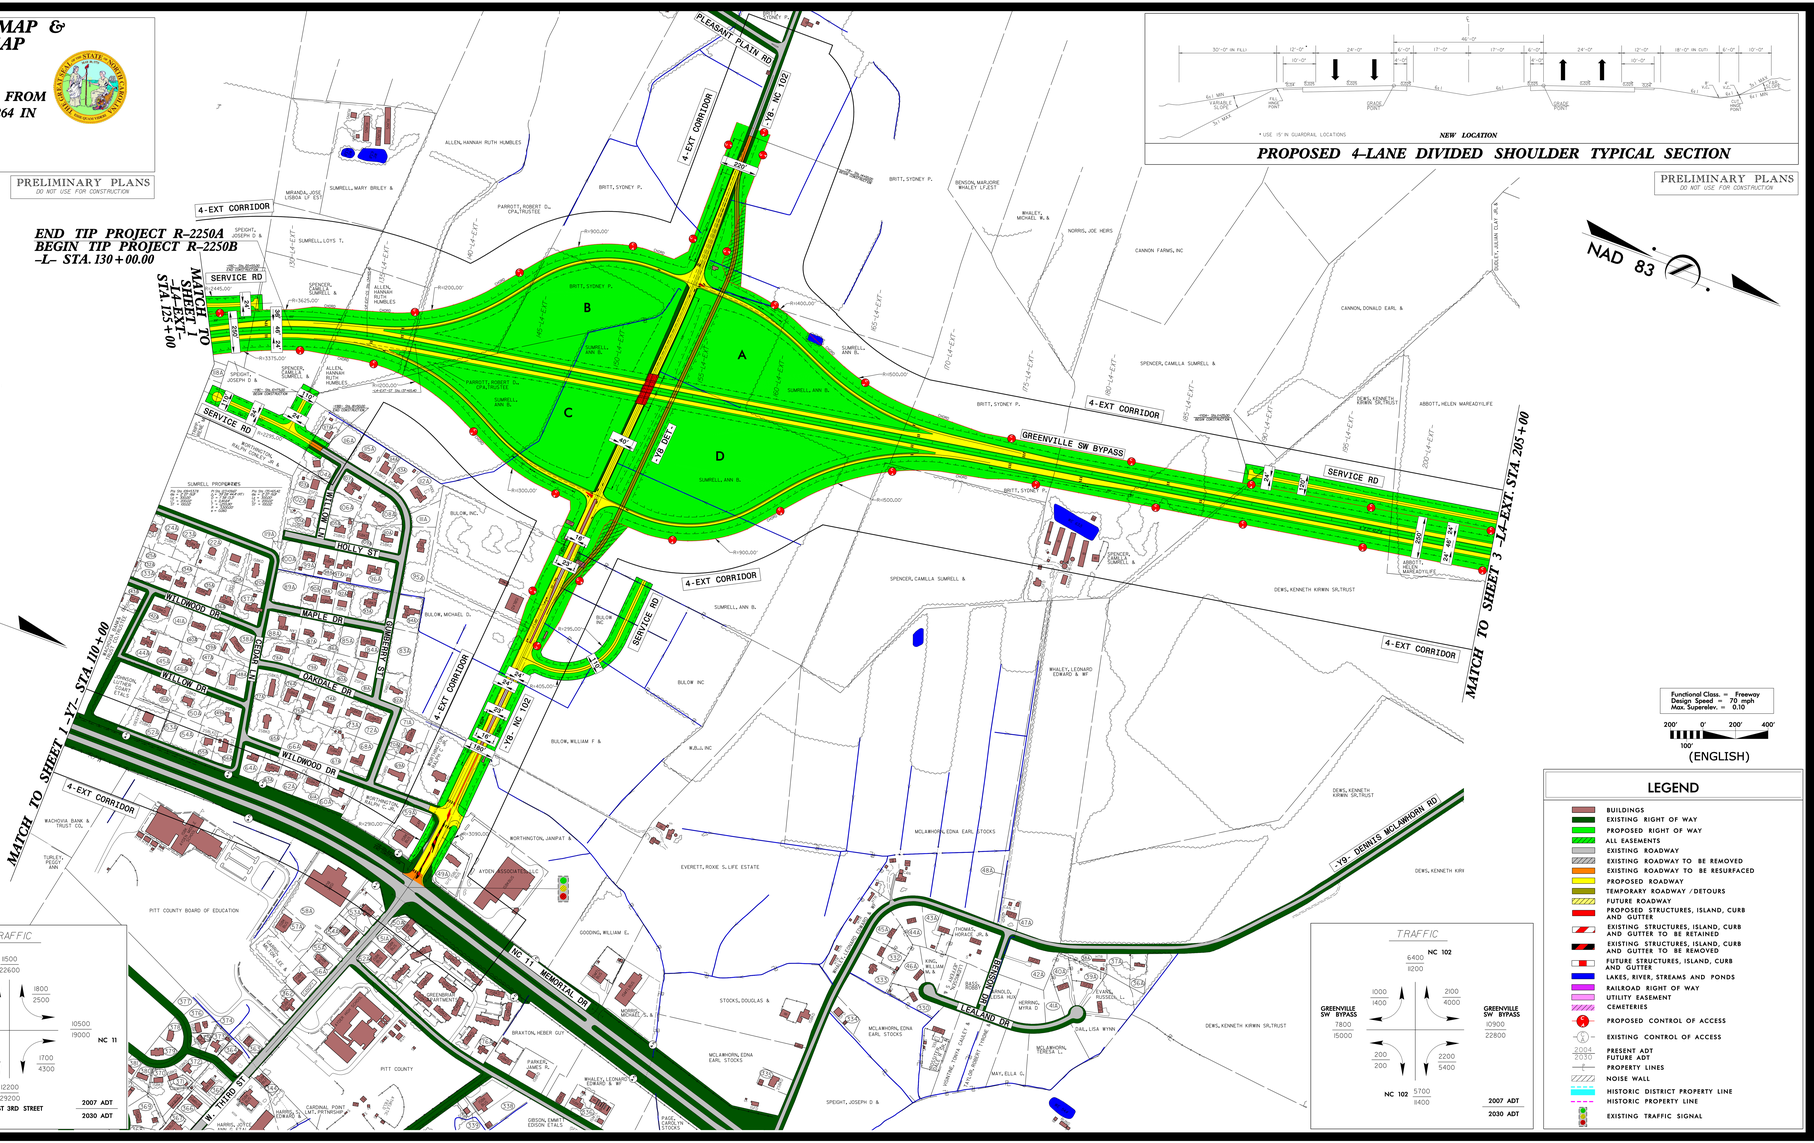

PROPOSED 4-LANE DIVIDED SHOULDER TYPICAL SECTION

PRELIMINARY PLANS
DO NOT USE FOR CONSTRUCTION

LEGEND

- BUILDINGS
- EXISTING RIGHT OF WAY
- PROPOSED RIGHT OF WAY
- ALL EASEMENTS
- EXISTING ROADWAY
- EXISTING ROADWAY TO BE REMOVED
- EXISTING ROADWAY TO BE RESURFACED
- PROPOSED ROADWAY
- TEMPORARY ROADWAY /DETOURS
- FUTURE ROADWAY
- PROPOSED STRUCTURES, ISLAND, CURB AND GUTTER
- EXISTING STRUCTURES, ISLAND, CURB AND GUTTER TO BE RETAINED
- EXISTING STRUCTURES, ISLAND, CURB AND GUTTER TO BE REMOVED
- FUTURE STRUCTURES, ISLAND, CURB AND GUTTER
- LAKES, RIVER, STREAMS AND PONDS
- RAILROAD RIGHT OF WAY
- UTILITY EASEMENT
- CEMETERIES
- PROPOSED CONTROL OF ACCESS
- EXISTING CONTROL OF ACCESS
- 2004 / 2030 PRESENT ADT / FUTURE ADT
- PROPERTY LINES
- NOISE WALL
- HISTORIC DISTRICT PROPERTY LINE
- HISTORIC PROPERTY LINE
- EXISTING TRAFFIC SIGNAL

DESIGN PUBLIC HEARING MAP & OFFICIAL CORRIDOR MAP
PROJECT 34411 (R-2250)
PITT COUNTY
GREENVILLE SOUTHWEST BYPASS FROM NC 11 SOUTH OF AYDEN TO US 264 IN GREENVILLE
ALTERNATE 4-EXT
SHEET 2 OF 6

LEGEND
BUILDINGS
EXISTING RIGHT OF WAY
PROPOSED RIGHT OF WAY
ALL EASEMENTS
EXISTING ROADWAY
EXISTING ROADWAY TO BE REMOVED
EXISTING ROADWAY TO BE RESURFACED
PROPOSED ROADWAY
TEMPORARY ROADWAY /DETOURS
FUTURE ROADWAY
PROPOSED STRUCTURES, ISLAND, CURB AND GUTTER
EXISTING STRUCTURES, ISLAND, CURB AND GUTTER TO BE RETAINED
EXISTING STRUCTURES, ISLAND, CURB AND GUTTER TO BE REMOVED
FUTURE STRUCTURES, ISLAND, CURB AND GUTTER
LAKES, RIVER, STREAMS AND PONDS
RAILROAD RIGHT OF WAY
UTILITY EASEMENT
CEMETERIES
PROPOSED CONTROL OF ACCESS
EXISTING CONTROL OF ACCESS
2004 / 2030 PRESENT ADT / FUTURE ADT
PROPERTY LINES
NOISE WALL
HISTORIC DISTRICT PROPERTY LINE
HISTORIC PROPERTY LINE
EXISTING TRAFFIC SIGNAL