PRELIMINARY PLANS
DO NOT USE FOR CONSTRUCTION

DESIGN PUBLIC HEARING MAP & OFFICIAL CORRIDOR MAP

PROJECT 34411 (R-2250)

PITT COUNTY

GREENVILLE SOUTHWEST BYPASS FROM NC 11 SOUTH OF AYDEN TO US 264 IN GREENVILLE

ALTERNATE 4-EXT

SHEET 6 OF 6

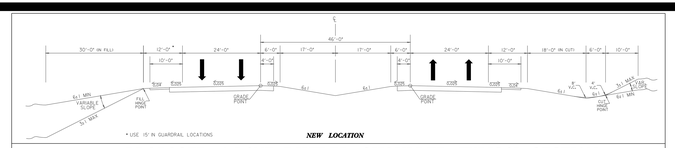

PROPOSED 4-LANE DIVIDED SHOULDER TYPICAL SECTION

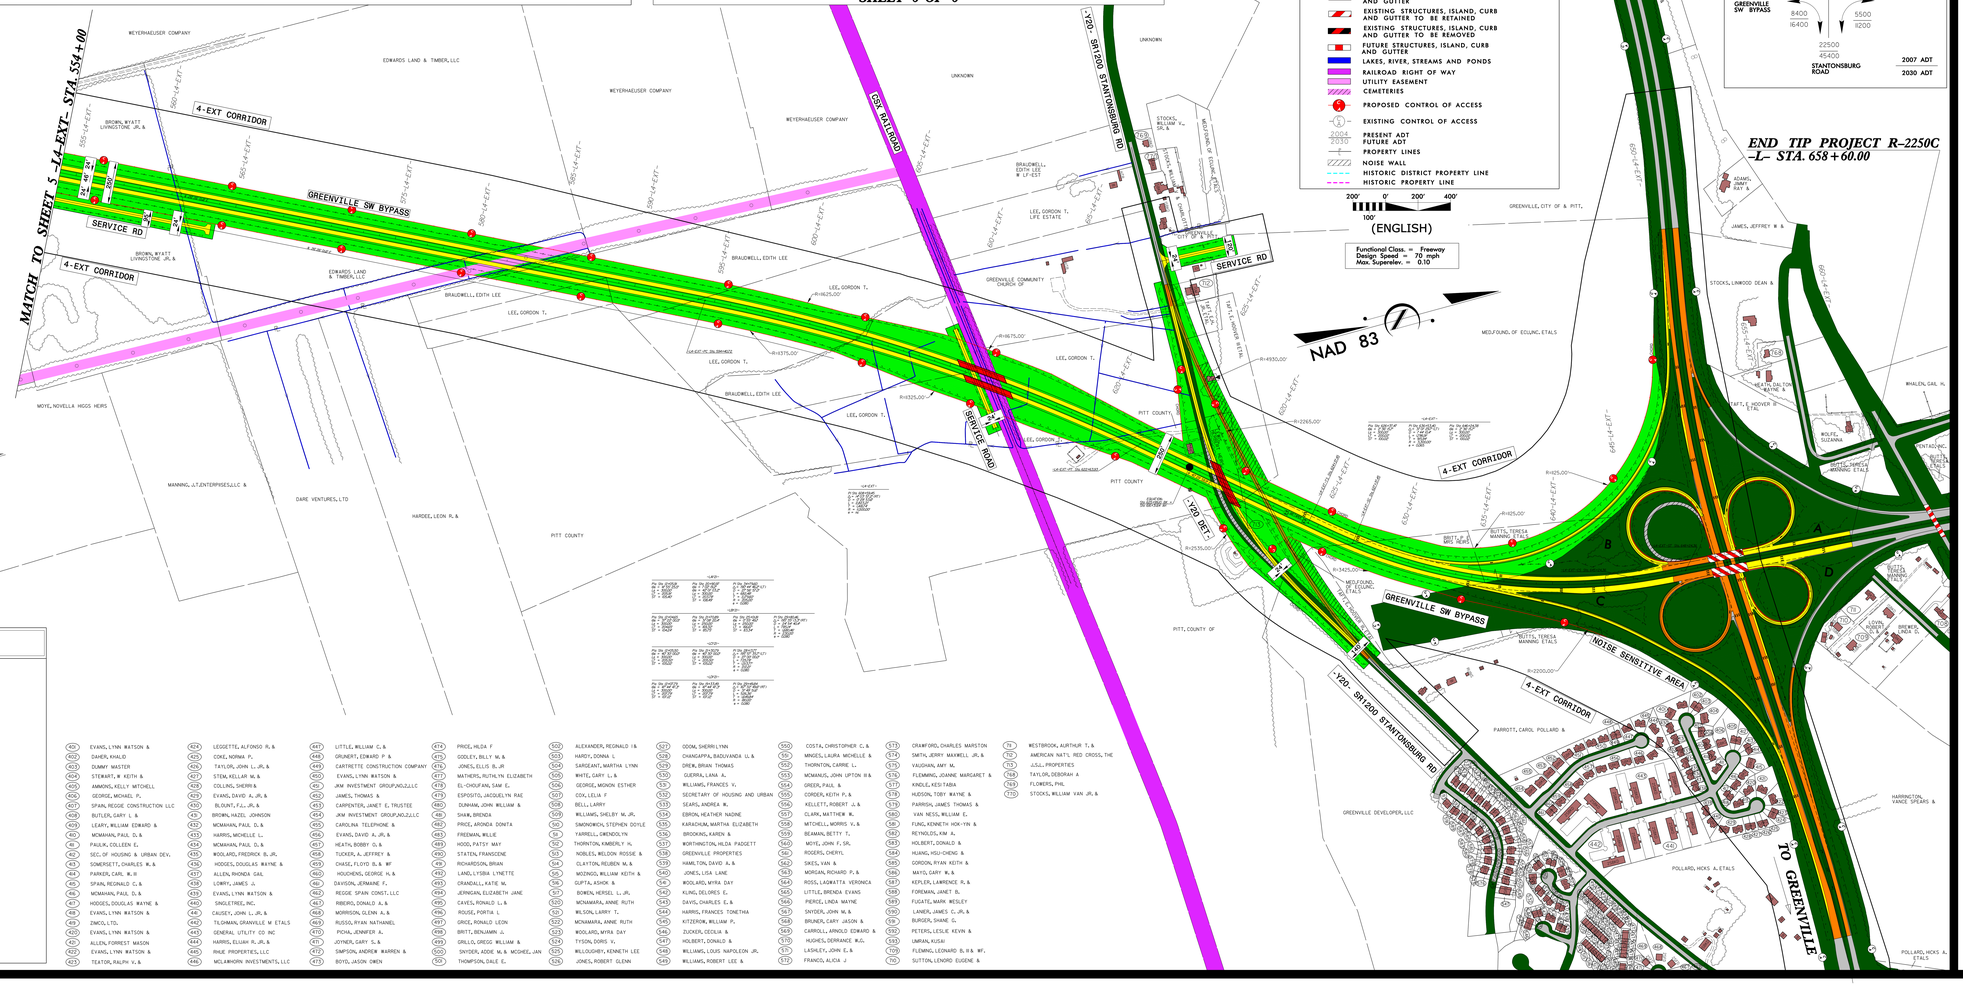

Functional Class. = Freeway
Design Speed = 70 mph
Max. Superelev. = 0.10

200' 0' 200' 400'
100'
(ENGLISH)

LEGEND

- BUILDINGS
- EXISTING RIGHT OF WAY
- PROPOSED RIGHT OF WAY
- ALL EASEMENTS
- EXISTING ROADWAY
- EXISTING ROADWAY TO BE REMOVED
- EXISTING ROADWAY TO BE RESURFACED
- PROPOSED ROADWAY
- TEMPORARY ROADWAY /DETOURS
- FUTURE ROADWAY
- PROPOSED STRUCTURES, ISLAND, CURB AND GUTTER
- EXISTING STRUCTURES, ISLAND, CURB AND GUTTER TO BE RETAINED
- EXISTING STRUCTURES, ISLAND, CURB AND GUTTER TO BE REMOVED
- FUTURE STRUCTURES, ISLAND, CURB AND GUTTER
- LAKES, RIVER, STREAMS AND PONDS
- RAILROAD RIGHT OF WAY
- UTILITY EASEMENT
- CEMETERIES
- PROPOSED CONTROL OF ACCESS
- EXISTING CONTROL OF ACCESS
- PRESENT ADT / FUTURE ADT (2004 / 2030)
- PROPERTY LINES
- NOISE WALL
- HISTORIC DISTRICT PROPERTY LINE
- HISTORIC PROPERTY LINE

601	EVANS, LYNN WATSON &	424	LEGGETTE, ALFONSO R. &	447	LITTLE, WILLIAM C. &	474	PRICE, HILDA F	502	ALEXANDER, REGINALD I &	517	ODOM, SHERRI LYNN	550	COSTA, CHRISTOPHER C. &	573	CRAWFORD, CHARLES MARSTON	75	WESTBROOK, AURTHUR T. &
602	DAHEH, KHALID	425	COKE, NORMA P.	448	GRUNERT, EDWARD P. &	475	GODLEY, BILLY M. &	503	HARDY, DONNA L	528	CHANGAPPA, BADUVANDA U. &	551	MINGES, LAURA MICHELLE &	574	SMITH, JERRY MAXWELL JR. &	710	AMERICAN NAT'L RED CROSS, THE
603	DUMMY MASTER	426	TAYLOR, JOHN L. JR. &	449	CARTRETTE CONSTRUCTION COMPANY	476	JONES, ELLIS B. JR	504	SARGEANT, MARTHA LYNN	529	DREW, BRIAN THOMAS	552	THORNTON, CARRIE L.	575	VAUGHAN, AMY M.	713	J.S.L. PROPERTIES
604	STEWART, W. KEITH &	427	STEM, KELLAR W. &	450	EVANS, LYNN WATSON &	477	MATHERS, RUTH,TN ELIZABETH	505	WHITE, GARY L. &	530	GUERRA, LANA A.	553	MCMANUS, JOHN UPTON III &	576	FLEMMING, JOANNE MARGARET &	748	TAYLOR, DEBORAH A
605	AMMONS, KELLY MITCHELL	428	COLLINS, SHERRI &	451	JKM INVESTMENT GROUP,NO,2,LLC	478	EL-CHOUFANI, SAM E.	506	GEORGE, MONON ESTHER	531	WILLIAMS, FRANCES V.	554	GREEN, PAUL &	577	KINDLE, KESI-TABA	749	FLOWERS, PHIL
606	GEORGE, MICHAEL P.	429	EVANS, DAVID A. JR. &	452	JAMES, THOMAS &	479	ESPOSITO, JACQUELYN RAE	507	COX, LELIA F	532	SECRETARY OF HOUSING AND URBAN	555	CORDER, KEITH P. &	578	HUDSON, TOBY WAYNE &	750	STOCKS, WILLIAM VAN JR. &
607	SPAIN, REGGIE CONSTRUCTION LLC	430	BLOUNT, F.C., JR. &	453	CARPENTER, JANET E. TRUSTEE	480	DUNHAM, JOHN WILLIAM &	508	BELL, LARRY	533	SEARS, ANDREA M.	556	KELLETT, ROBERT J. &	579	PARRISH, JAMES THOMAS &		
608	BUTLER, GARY L. &	431	BROWN, HAZEL JOHNSON	454	JKM INVESTMENT GROUP,NO,2,LLC	481	SHAW, BRENDA	509	WILLIAMS, SHELBY M. JR.	534	EBRON, HEATHER NADINE	557	CLARK, MATTHEW M.	580	VAN NESS, WILLIAM E.		
609	LEARY, WILLIAM EDWARD &	432	MCMAHAN, PAUL D. &	455	CAROLINA TELEPHONE &	482	PRICE, ARONDA DONTA	510	SIMONOWICH, STEPHEN DOYLE	535	KARACHUN, MARTHA ELIZABETH	558	MITCHELL, MORRIS V. &	581	FUNG, KENNETH HOK-YIN &		
610	MCMAHAN, PAUL D. &	433	HARRIS, MICHELLE L.	456	EVANS, DAVID A. JR. &	483	FREEMAN, WILLIE	511	YARRELL, GWENDOLYN	536	BRODANG, AARON &	559	BEAMAN, BETTY T.	582	REYNOLDS,KIM A.		
611	PAULIN, COLLEEN E.	434	MCMAHAN, PAUL D. &	457	HEATH, BOBBY O. &	484	HOOD, PATSY MAY	512	THORNTON, KIMBERLY H.	537	WORTHINGTON, HILDA PADGETT	560	MOYE, JOHN F, SR.	583	HOLBERT, DONALD &		
612	SEC. OF HOUSING & URBAN DEV.	435	WOOLARD, FREDRICK B. JR.	458	TUCKER, A. JEFFREY &	485	STATEN, FRANSCENE	513	NOBLES, WELDON ROSSIE &	538	GREENVILLE PROPERTIES	561	ROGERS, CHERYL	584	HUANG, HSU-CHENG &		
613	SOMERSETT, CHARLES W. &	436	HODGES, DOUGLAS WAYNE &	459	CHASE, FLOYD B. & WF	486	RICHARDSON, BRIAN	514	CLAYTON, REUBEN M. &	539	HAMILTON, DAVID A. &	562	SKES, VAN &	585	GORDON, RYAN KEITH &		
614	PARKER, CARL R. III	437	ALLEN, RHONDA GAIL	460	HOUCHENS, GEORGE H. &	487	LAND,LYSIRA LYNETTE	515	MCGINGO, WILLIAM KEITH &	540	DAVIS, LISA LANE	563	MORGAN, RICHARD P. &	586	MAYO, GARY W. &		
615	SPAIN, REGINALD C. &	438	LOWRY, JAMES J.	461	DAVISON, JERMAINE F.	488	CRANDALL, KATIE W.	516	GUPTA, ASHOK &	541	WOOLARD, MYRA DAY	564	ROSS, LAQWATTA VERONICA	587	KEPLER, LAWRENCE R. &		
616	MCMAHAN, PAUL D. &	439	EVANS, LYNN WATSON &	462	REGGIE SPAIN CONST. LLC	489	JERNIGAN, ELIZABETH JANE	517	BOWEN, HERSEL L. JR.	542	KLING, DELORES C.	565	LITTLE, BRENDA EVANS	588	FOREMAN, JANET B.		
617	HODGES,DOUGLAS WAYNE &	440	SINGLETREE, INC.	463	RIBEIRO, RONALD A. &	490	CAVES, RONALD L. &	518	MCMAHAN, ANNE RUTH	543	DAVIS, CHARLES E. &	566	PIERCE, LINDA WAYNE	589	FUGATE, MARK WESLEY		
618	EVANS, LYNN WATSON &	441	CAUSEY, JOHN L. JR. &	464	MORRISON, GLENN A. &	491	ROUSE, PORTIA L	519	WILSON, LARRY T.	544	HARRIS, FRANCES TONETHA	567	SNYDER, JOHN W. &	590	LANIER, JAMES C. JR. &		
619	ZMCO, LTD.	442	TILGHMAN, GRANVILLE M. ETALS	465	RUSSO, RYAN NATHANIEL	492	GRICE, RONALD LEON	520	MCMAHAN, ANNE RUTH	545	KITZERON, WILLIAM P.	568	BRUNER, CARY JASON &	591	BURGER, SHANE G.		
620	EVANS, LYNN WATSON &	443	GENERAL UTILITY CO INC	466	PICHA, JENNIFER A.	493	BRITT, BENJAMIN J.	521	WOOLARD, MYRA DAY	546	ZUCKER, CECILIA &	569	CARROLL, ARNOLD EDWARD &	592	PETERS, LESLIE KEVIN &		
621	ALLEN, FORREST MASON	444	HARRIS, ELIJAH R. JR.,&	467	JOYNER, GARY S. &	494	GRILLO, GREGG WILLIAM &	522	TYSON, DORIS V.	547	HOLBERT, DONALD &	570	HUGHES, DERRANNE M.G.	593	LMRAN, KUSAI		
622	EVANS, LYNN WATSON &	445	RHUE PROPERTIES, LLC	468	SIMPSON, ANDREW WARREN &	495	SNYDER, ADDIE M. & MCGHEE, JAN	523	WILLOUGHBY, KENNETH LEE	548	WILLIAMS, LOUIS NAPOLEON JR.	571	LASHLEY, JOHN E. &	594	FLEMING, LEONARD B. III & WF,		
623	TEATOR, RALPH V. &	446	MCLAMHORN INVESTMENTS, LLC	469	BOYD, JASON OWEN	496	THOMPSON, DALE E.	524	JONES, ROBERT GLENN	549	WILLIAMS, ROBERT LEE &	572	FRANCIS, ALICIA J	595	SUTTON, LENORD EUGENE &		

PRELIMINARY PLANS
DO NOT USE FOR CONSTRUCTION

DESIGN PUBLIC HEARING MAP & OFFICIAL CORRIDOR MAP
PROJECT 34411 (R-2250)
PITT COUNTY
GREENVILLE SOUTHWEST BYPASS FROM NC 11 SOUTH OF AYDEN TO US 264 IN GREENVILLE
ALTERNATE 4-EXT
SHEET 6 OF 6