REVISED PRELIMINARY DESIGN (JUNE 2005)

PROJECT 34440.1.1 (R-2510)
F. A. PROJECT MAF-75-3(26)

BEAUFORT AND PITT COUNTIES

US 17 IMPROVEMENT, WASHINGTON BYPASS FROM SOUTH OF SR 1127 (POSSUM TRACK ROAD) TO NORTH OF SR 1418 (ROBERSON ROAD)

ROLL 2 OF 4

4-LANE EXISTING US 17 UPGRADE (EXPRESSWAY) TYPICAL SECTION

* 15' With Guardrail

4-LANE NEW LOCATION US 17 BYPASS (FREEWAY) TYPICAL SECTION

* 15' With Guardrail

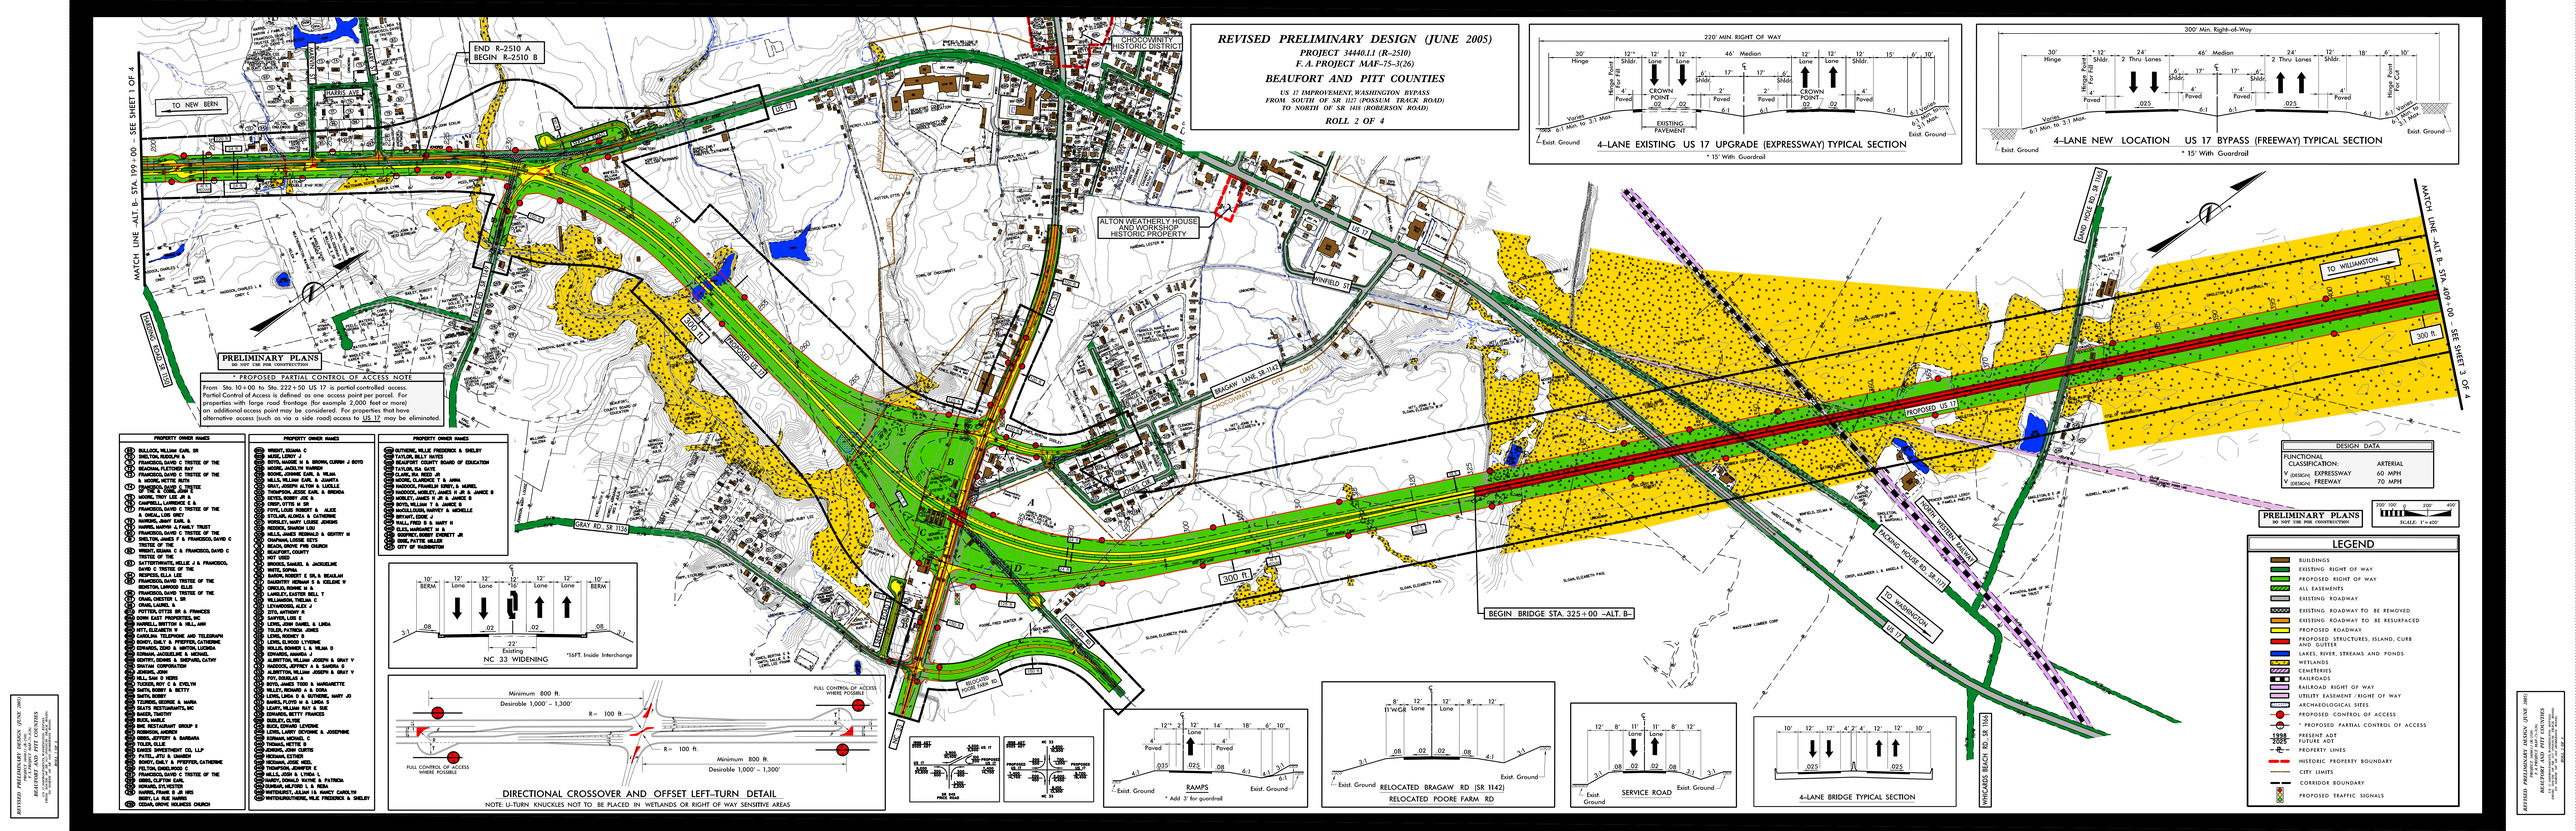

* PROPOSED PARTIAL CONTROL OF ACCESS NOTE

From Sta. 10+00 to Sta. 222+50 US 17 is partial controlled access. Partial Control of Access is defined as one access point per parcel. For properties with large road frontage (for example 2,000 feet or more) an additional access point may be considered. For properties that have alternative access (such as via a side road) access to US 17 may be eliminated.

PROPERTY OWNER NAMES
(38) BULLOCK, WILLIAM EARL SR
(39) SMITH, THE, MARILYN H
(40) FRANCISCO, DAVID C TRSTEE OF THE
(41) FRANCISCO, DAVID C TRSTEE
(42) FRANCISCO, DAVID C TRSTEE OF THE J. MOORE, NETTIE RUTH
(43) MOORE, JAMES E TRSTEE
(44) MOORE, TONY LEE, JR. &
(45) CAMPBELL, LAWRENCE E & FRANCISCO, DAVID C TRSTEE OF THE
(46) L. OAKLAL, LORD
(47) HARRONS, JIMMY EARL, &
(48) HARRELL, MARTHA J, FAMILY TRUST
(49) FRANCISCO, DAVID C TRSTEE OF THE
(50) FRANCISCO, DAVID C & FRANCISCO, DAVID C TRSTEE OF THE
(51) WRIGHT, KEANA C & FRANCISCO, DAVID C TRSTEE OF THE
(52) HUT SIXSO
(53) BATTERTHWAITE, HELLIE J & FRANCISCO, DAVID C TRSTEE OF THE
(54) PERSPECTS, ELLA LEE
(55) FRANCISCO, DAVID C TRSTEE OF THE RENTON, LAWOOD ELLIE
(56) FRANCISCO, DAVID TRSTEE OF THE
(57) CRAIG, CHESTER L SR
(58) CRAIG, LAURIE, B
(59) POTTER, OTTIE SR & FRANCES
(60) DOWN EAST PROPERTIES, INC
(61) SMITH, ELIZABETH B. WILL ANN
(62) CITY, CLARENCE
(63) CENTRAL TELEPHONE AND TELEGRAPH
(64) BONEY, DALY & PFEIFFER, CATHERINE
(65) EDWARDS, ZONO & WATSON, LUCINDA
(66) KORNAN, JACQUELINE & MICHAEL
(67) DENTRY, DENNIS & SHEPARD, CATHY
(68) PRATOM CORPORATION
(69) HILL, SAM D
(70) HILL, SAM D HEIRS
(71) BOYD, JAMES TODD & MARGARETTE
(72) SMITH, BOBBY & BETTY
(73) SMITH, BOBBY
(74) TSIONIDIS, GEORGE & MARIA
(75) SEATS, RESTAURANTS, INC
(76) SEATS, INC
(77) BUCK, MABLE
(78) RESTAURANT GROUP II
(79) ROBINSON, ANDREW
(80) ABBEL, JEFFORY & BARBARA
(81) TOLSEN, ELLIE
(82) TOLSEN APARTMENT CO, LLP
(83) WHITE, JEFFREY & SHARON
(84) BONEY, DALY & PFEIFFER, CATHERINE
(85) TOLTON, DANIEL WOOD C
(86) FRANCISCO, DAVID C TRSTEE OF THE
(87) ABBEL, CLIFTON EARL
(88) HOWARD, SYLVESTER
(89) HARRELL, FRANK B JR. HRS
(90) HENRY, LA RUE MAURICE
(91) OGDAN, GROVE UNLIMITED CHURCH

PROPERTY OWNER NAMES
(92) WRIGHT, EDANA C
(93) MOORE, LEWIS J. & BROWN, CLARISH J BOYD
(94) MOORE, JACKLYN RAMONA
(95) MOORE, JOHNNIE EARL & WILMA
(96) MILLS, WILLIAM EARL, & JUANITA
(97) DAVI, JOHNNY ALTON, & LUCILLE
(98) THOMPSON, JESSIE EARL, & BRENDA
(99) MOSELEY, JAMES F. JR. &
(100) HUTTO, TILLMAN T. & JANICE B
(101) PITTMAN, JEFFREY & MICHELLE
(102) BRYANT, EMMA
(103) HALL, FRED B & MARY H
(104) ELLIS, MARGARET M &
(105) GODFREY, BOBBY EVERETT JR
(106) DAVIS, PATTIE MILLER
(107) BEACON BAPTIST PRE CHURCH
(108) BEACON, COUNTY
(109) BROOKS, SAMUEL & JACQUELINE
(110) WHITE, SOPHIA
(111) BARON, ROBERT E SR, & REALEAH
(112) GASKILL, ROBERT E & D. EDLENE V
(113) GASKILL, EDLENE V
(114) LANDLEY, EASTER BELL T
(115) WILLIAMSON, THELMA C
(116) LEVANDOSKI, ALEX J
(117) ZITO, ANTHONY D
(118) SAWYER, LOIS E
(119) TOLSEN, JOHN SAM & LINDA
(120) TOLSEN, JOHN SAM, &
(121) LEWIS, RONNY D
(122) LEWIS, CLAUDE LYNDINE
(123) HOLLIS, BONNER L. & WILMA D
(124) EDWARDS, AMANDA J
(125) ALBERTSON, WILLIAM JOSEPH & GRAY V
(126) ALBERTSON, JEFFREY A & SANDRA S
(127) ALBERTSON, WILLIAM JOSEPH & GRAY V
(128) FOY, DONELDA A
(129) BOYD, JAMES TODD & MARGARETTE
(130) WILLEY, RICHARD A & DORA
(131) LEWIS, LINDA D & GUYDINE, MARY JO
(132) BANKS, FLOYD W & LINDA S
(133) LEWIS, WILLIAM H JR & SUE
(134) BEACON BAPTIST CHURCH
(135) BEASLEY, CLYDE
(136) BUCK, EDWARD LYNDINE
(137) LEWIS, LARRY DEYONNE & JOSEPHINE
(138) KORNAN, MICHAEL C
(139) THOMAS, HETTIE S
(140) CAMPBELL, JOHN CURTIS
(141) MOSELEY, JAMES F.
(142) MIDWAY, JESSE HEIRS
(143) THOMPSON, JENNIFER E
(144) MILLS, JOSH & LYNDA L
(145) MANLEY, DONALD WAYNE & PATRICIA
(146) ROMBAH, MILFORD L & REBA
(147) WHITEHURST, JULIAN H & NANCY CAROLYN
(148) WHITEHURSTHERNE, WILK FREDERICK & SHELBY

PROPERTY OWNER NAMES
(149) GUTHERNE, WILKE FREDERICK & SHELBY
(150) TAYLOR, BILLY WAYNE
(151) PITT COUNTY BOARD OF EDUCATION
(152) TAYLOR, E. C.
(153) CLARK, IDA REED
(154) MOORE, CLARENCE T. & ANNA
(155) HODGES, FRANKLIN & MURIEL
(156) HADDOCK, MOSLEY, JAMES H JR & JANICE B
(157) MOSELEY, JAMES F. JR & JANICE B
(158) HUTTO, TILLMAN T. & JANICE B
(159) PITTMAN, JEFFREY & MICHELLE
(160) BRYANT, EMMA
(161) HALL, FRED B & MARY H
(162) ELLIS, MARGARET M &
(163) GODFREY, BOBBY EVERETT JR
(164) DAVIS, PATTIE MILLER
(165) CITY OF WASHINGTON

DIRECTIONAL CROSSOVER AND OFFSET LEFT-TURN DETAIL

NOTE: U-TURN KNUCKLES NOT TO BE PLACED IN WETLANDS OR RIGHT OF WAY SENSITIVE AREAS

RAMPS

* Add 3' for guardrail

RELOCATED BRAGAW RD (SR 1142)

RELOCATED POORE FARM RD

SERVICE ROAD

4-LANE BRIDGE TYPICAL SECTION

DESIGN DATA	
FUNCTIONAL CLASSIFICATION:	ARTERIAL
DESIGN: EXPRESSWAY	60 MPH
DESIGN: FREEWAY	70 MPH

LEGEND

- BUILDINGS
- EXISTING RIGHT OF WAY
- PROPOSED RIGHT OF WAY
- ALL EASEMENTS
- EXISTING ROADWAY
- EXISTING ROADWAY TO BE REMOVED
- EXISTING ROADWAY TO BE RESURFACED
- PROPOSED ROADWAY
- PROPOSED STRUCTURES, ISLAND, CURB AND GUTTER
- LAKES, RIVER, STREAMS AND PONDS
- WETLANDS
- CEMETERIES
- RAILROADS
- RAILROAD RIGHT OF WAY
- UTILITY EASEMENT RIGHT OF WAY
- ARCHAEOLOGICAL SITES
- PROPOSED CONTROL OF ACCESS
- * PROPOSED PARTIAL CONTROL OF ACCESS
- 1988 PRESENT ADT / 2025 FUTURE ADT
- PROPERTY LINES
- HISTORIC PROPERTY BOUNDARY
- CITY LIMITS
- CORRIDOR BOUNDARY
- PROPOSED TRAFFIC SIGNALS

REVISED PRELIMINARY DESIGN (JUNE 2005)
BEAUFORT AND PITT COUNTIES
US 17 IMPROVEMENT, WASHINGTON BYPASS FROM SOUTH OF SR 1127 (POSSUM TRACK ROAD) TO NORTH OF SR 1418 (ROBERSON ROAD)
PROJECT 34440.1.1 (R-2510)
F. A. PROJECT MAF-75-3(26)
ROLL 2 OF 4

REVISED PRELIMINARY DESIGN (JUNE 2005)
BEAUFORT AND PITT COUNTIES
US 17 IMPROVEMENT, WASHINGTON BYPASS FROM SOUTH OF SR 1127 (POSSUM TRACK ROAD) TO NORTH OF SR 1418 (ROBERSON ROAD)
PROJECT 34440.1.1 (R-2510)
F. A. PROJECT MAF-75-3(26)
ROLL 2 OF 4