DESIGN PUBLIC HEARING

PROJECT WBS No. 34450.1.1 (R-2536)

F.A. PROJECT NHF-64(19)

RANDOLPH COUNTY

US 64 IMPROVEMENTS – ASHEBORO

PREFERRED ALTERNATIVE 29

ROLL 3 OF 5

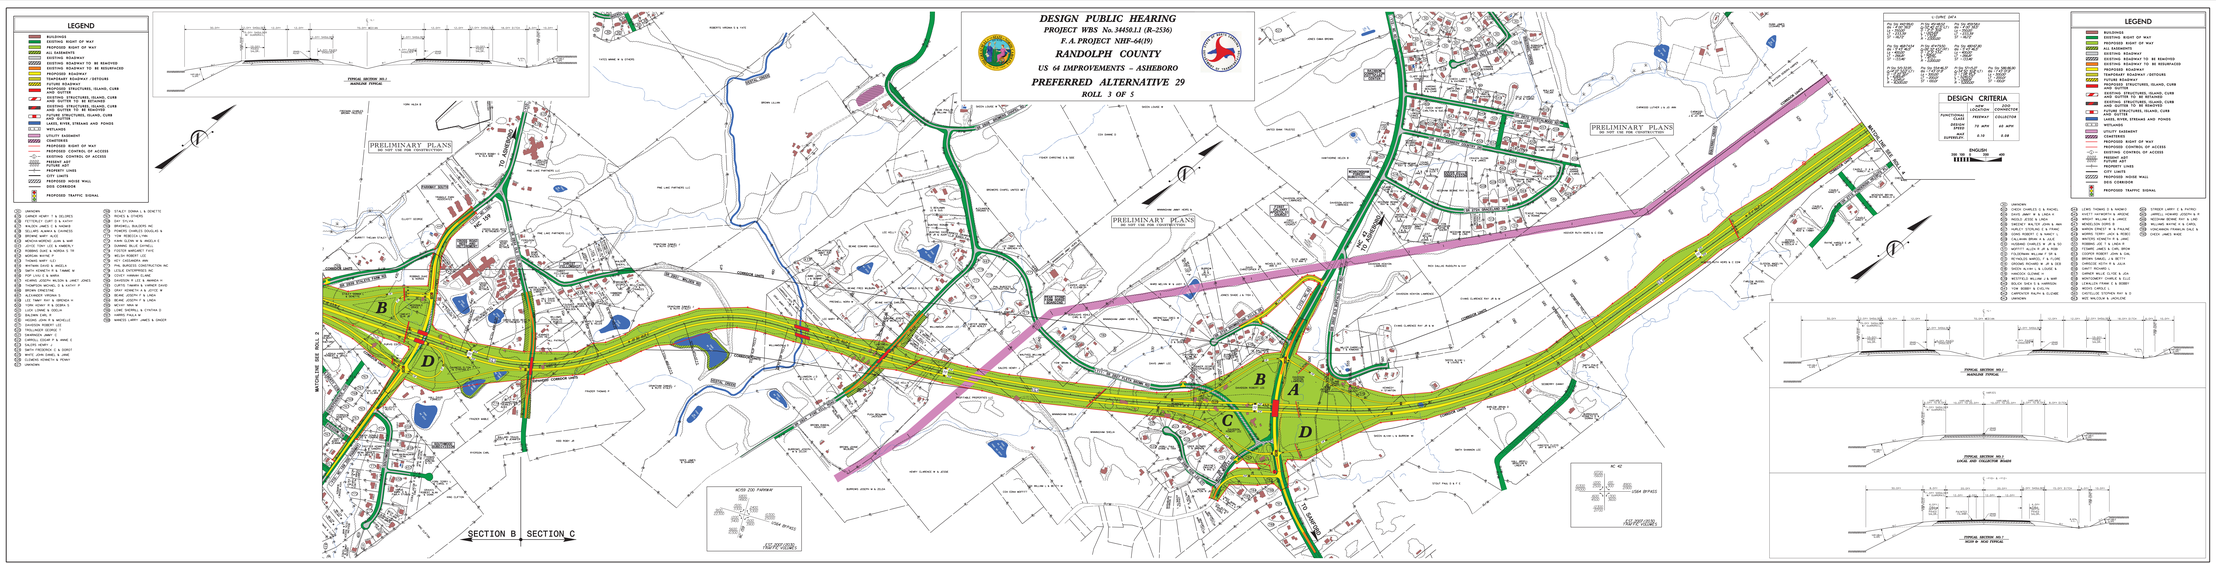

DESIGN PUBLIC HEARING

PROJECT WBS No. 34450.1.1 (R-2536)

F.A. PROJECT NHF-64(19)

RANDOLPH COUNTY

US 64 IMPROVEMENTS – ASHEBORO

PREFERRED ALTERNATIVE 29

ROLL 3 OF 5