CITIZENS INFORMATIONAL WORKSHOP MAP

LEGEND
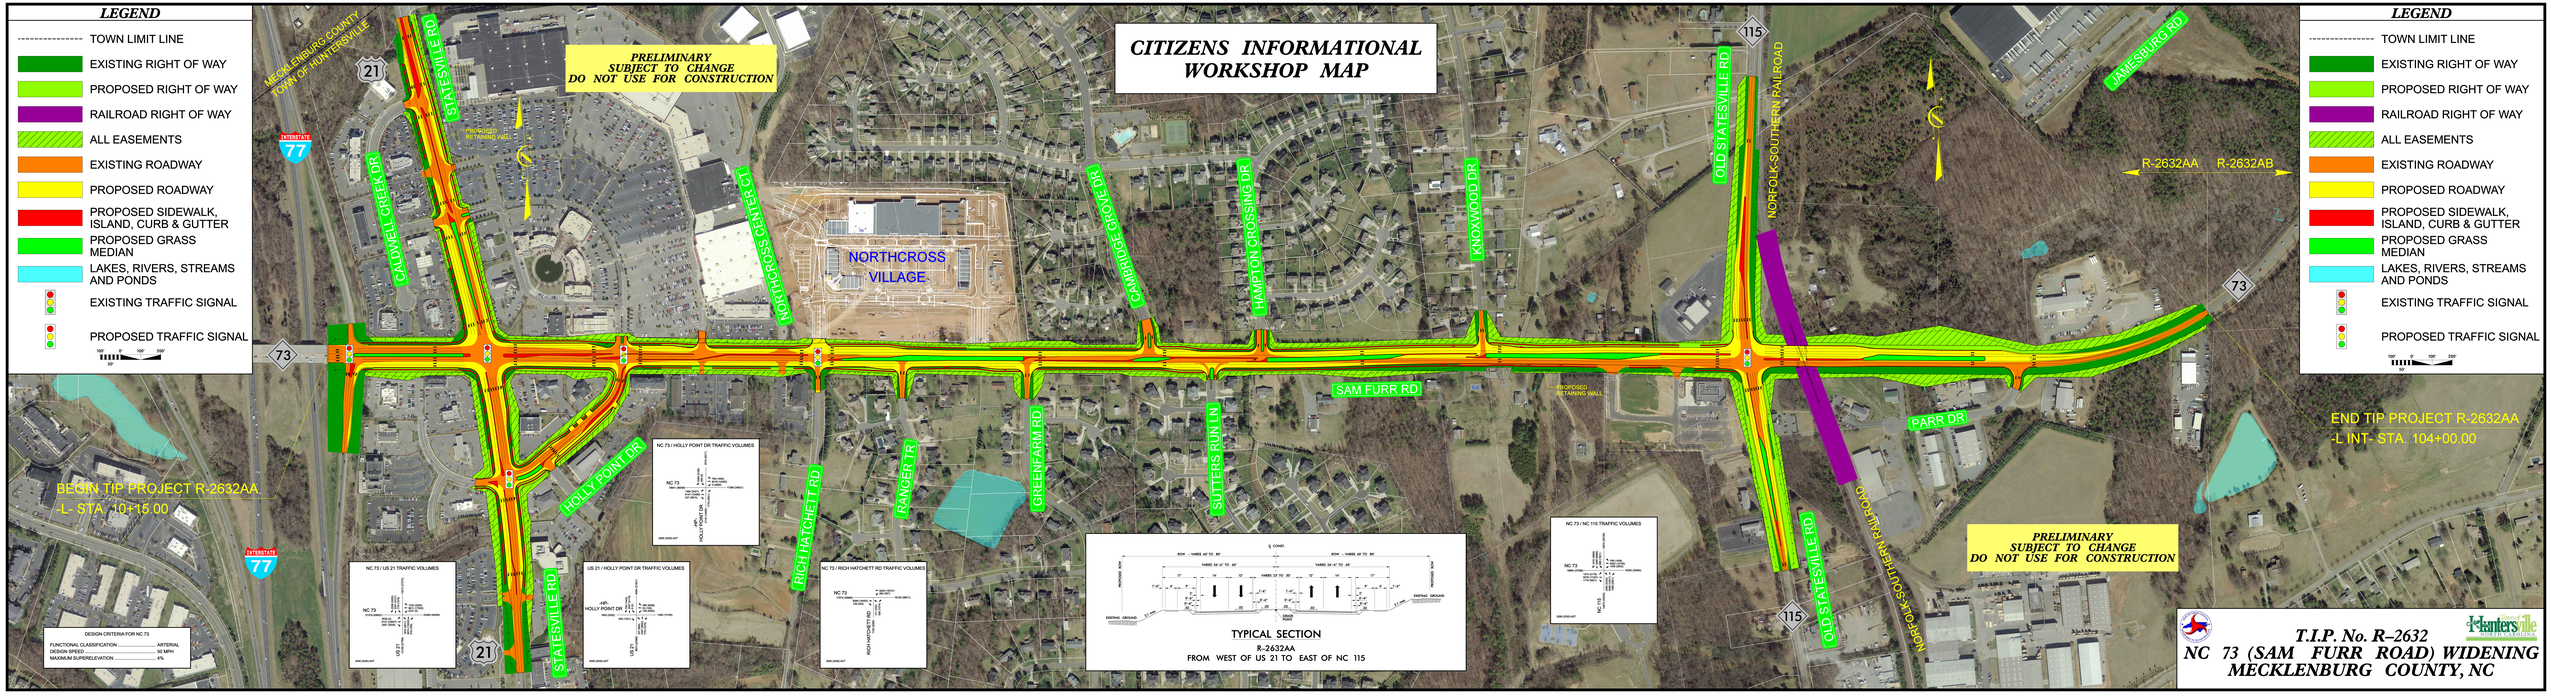
- TOWN LIMIT LINE
- EXISTING RIGHT OF WAY
- PROPOSED RIGHT OF WAY
- RAILROAD RIGHT OF WAY
- ALL EASEMENTS
- EXISTING ROADWAY
- PROPOSED ROADWAY
- PROPOSED SIDEWALK, ISLAND, CURB & GUTTER
- PROPOSED GRASS MEDIAN
- LAKES, RIVERS, STREAMS AND PONDS
- EXISTING TRAFFIC SIGNAL
- PROPOSED TRAFFIC SIGNAL