DESIGN PUBLIC MEETING MAP

PROJECT 36661.1.1 (R-3601)
F.A. PROJECT NHS-0017(68)

BRUNSWICK COUNTY

US 17-74-76 FROM NC 133
SR 1472 INTERCHANGE TO THE US 421/
NC 133 INTERCHANGE

PRELIMINARY PLANS
DO NOT USE FOR CONSTRUCTION

100' 0' 100' 200'
(ENGLISH)

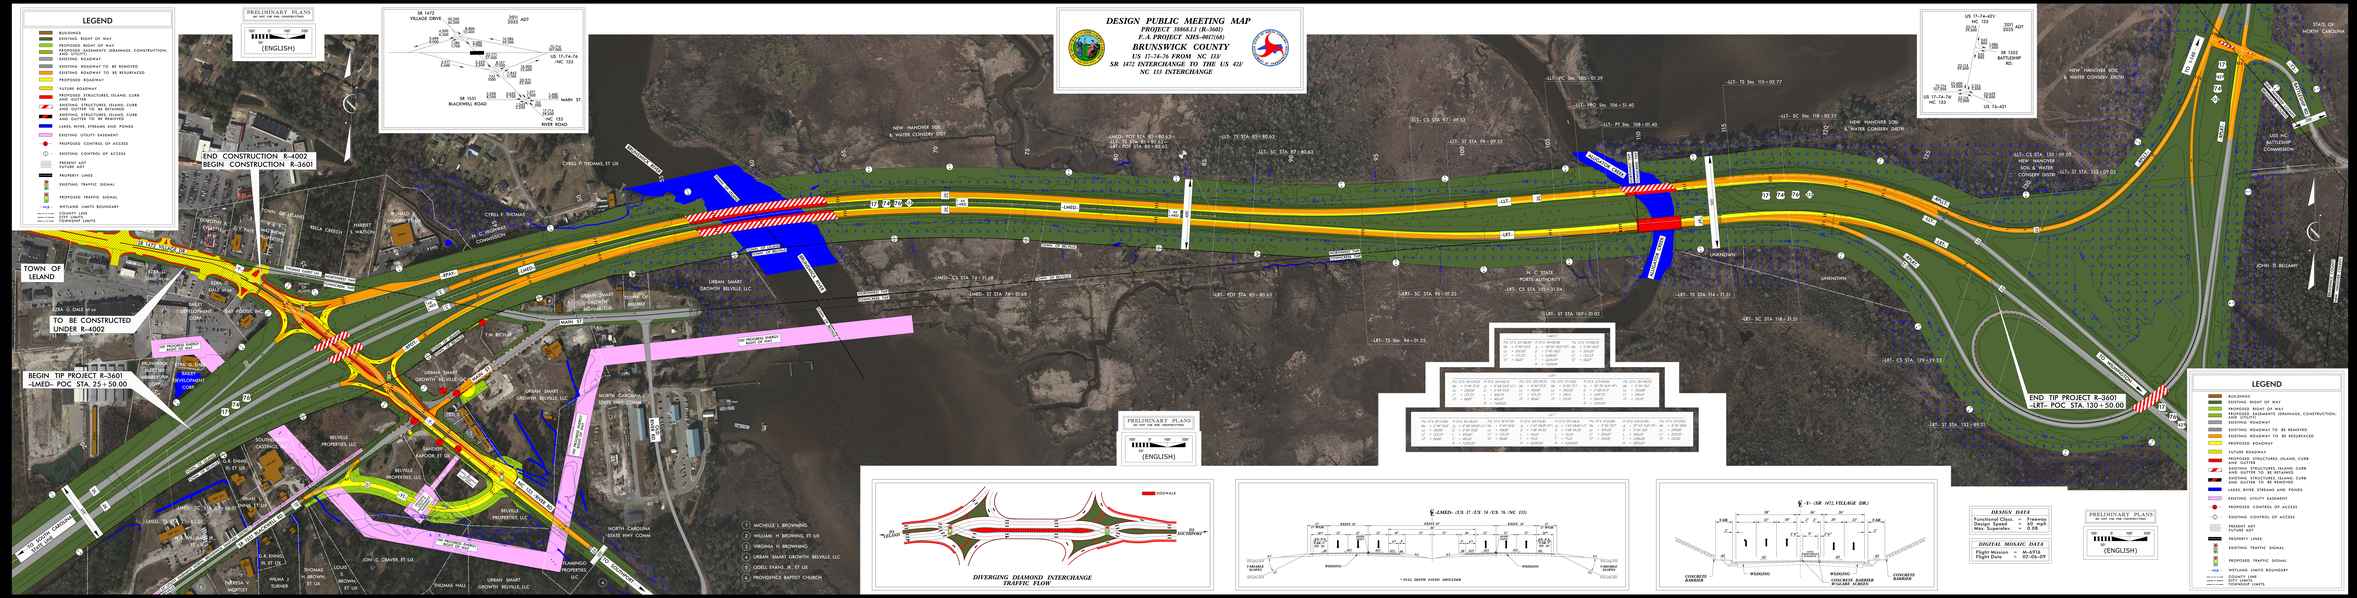

DESIGN PUBLIC MEETING MAP
PROJECT 36661.1.1 (R-3601)
F.A. PROJECT NHS-0017(68)
BRUNSWICK COUNTY
US 17-74-76 FROM NC 133
SR 1472 INTERCHANGE TO THE US 421/
NC 133 INTERCHANGE