


DESIGN PUBLIC HEARING MAP
PROJECT 3487.12 (U-2519)
F.A. PROJECT NHF-DPR-000(001)
CUMBERLAND AND ROBESON COUNTIES
FAYETTEVILLE OUTER LOOP FROM I-95 SOUTH OF FAYETTEVILLE TO NORTH OF FAYETTEVILLE
SHEET 1 OF 21

LEGEND

- BUILDINGS
- EXISTING RIGHT OF WAY
- PROPOSED RIGHT OF WAY
- ALL EASEMENTS
- EXISTING ROADWAY
- EXISTING ROADWAY TO BE REMOVED
- EXISTING ROADWAY TO BE RESURFACED
- PROPOSED ROADWAY
- TEMPORARY ROADWAY / DETOURS
- FUTURE ROADWAY
- PROPOSED STRUCTURES, ISLAND, CURB AND GUTTER
- EXISTING STRUCTURES, ISLAND, CURB AND GUTTER TO BE RETAINED
- EXISTING STRUCTURES, ISLAND, CURB AND GUTTER TO BE REMOVED
- LAKES, RIVERS, STREAMS AND PONDS
- RAILROADS
- RAILROAD RIGHT OF WAY
- UTILITY EASEMENT
- CHANNEL
- PROPOSED CONTROL OF ACCESS
- EXISTING CONTROL OF ACCESS
- PRESENT ADT
- FUTURE ADT
- PROPOSED LINES
- EXISTING WETLAND BOUNDARY
- EXISTING TRAFFIC SIGNAL
- PROPOSED TRAFFIC SIGNAL

200 100 0 200 400
ENGLISH SCALE



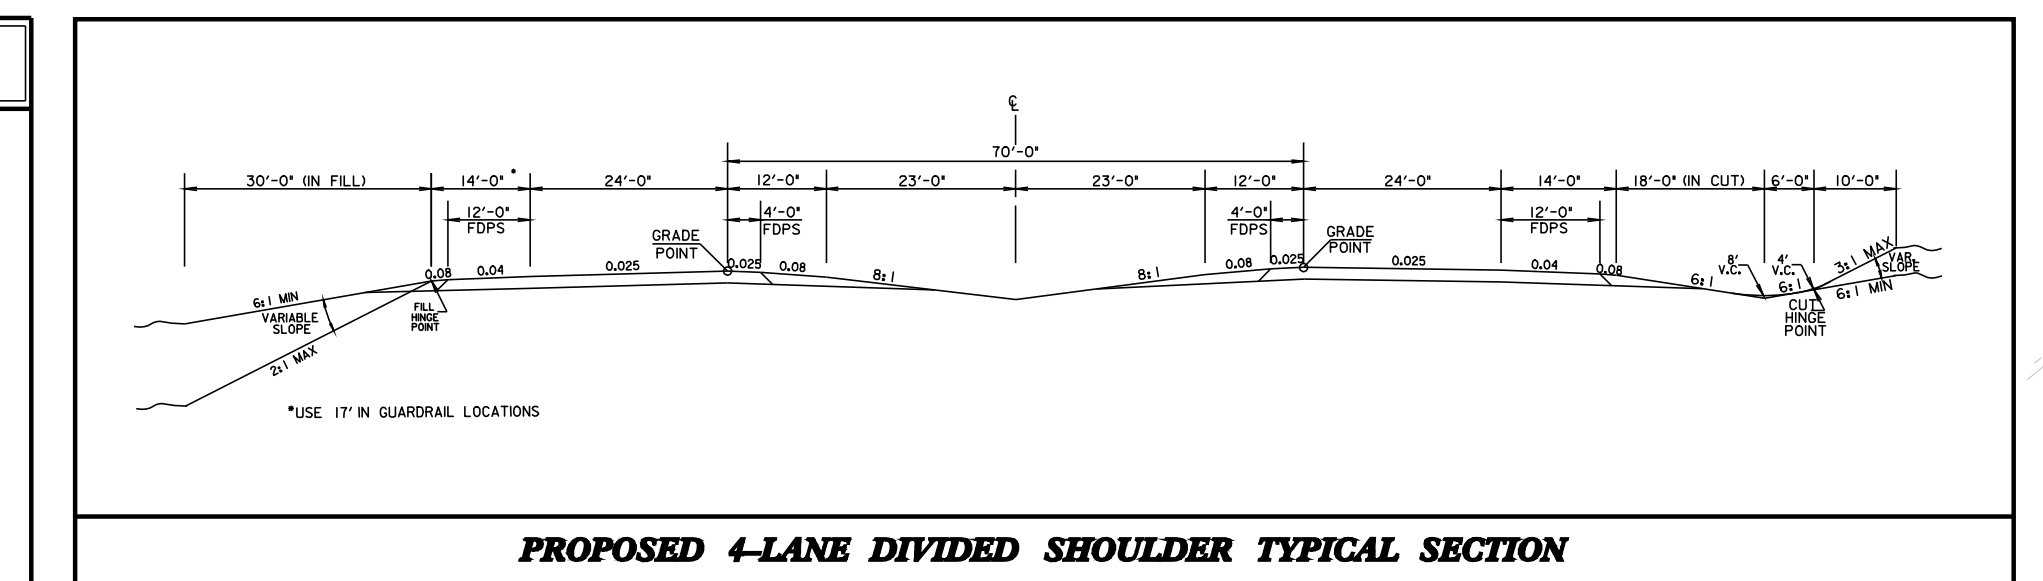




PRELIMINARY PLANS
DO NOT USE FOR CONSTRUCTION

INCOMPLETE PLANS
DO NOT USE FOR R/W ACQUISITION

BEGIN TIP PROJECT U-2519 AA
-Y- STA. 13+00.00

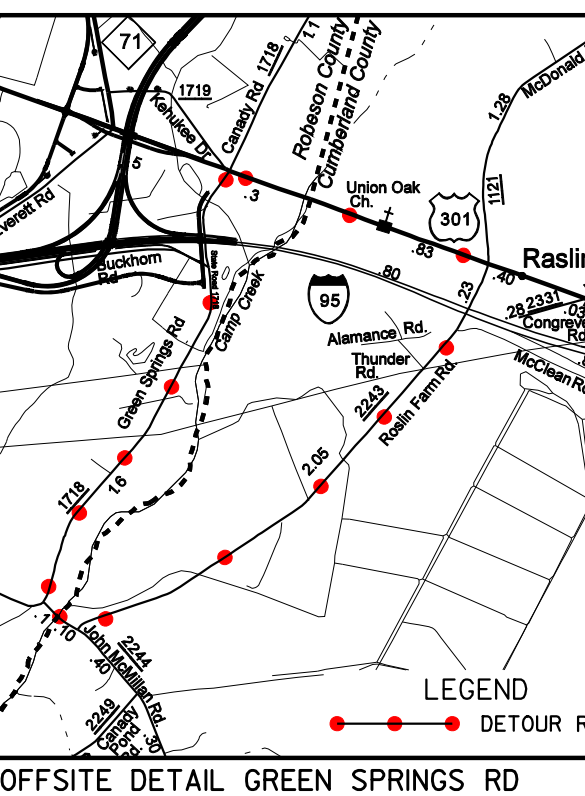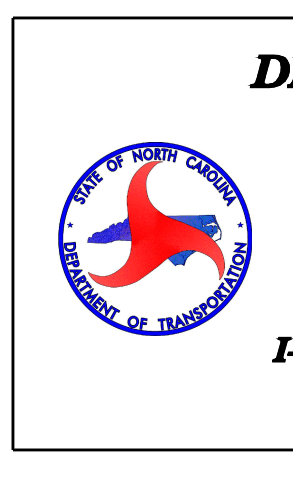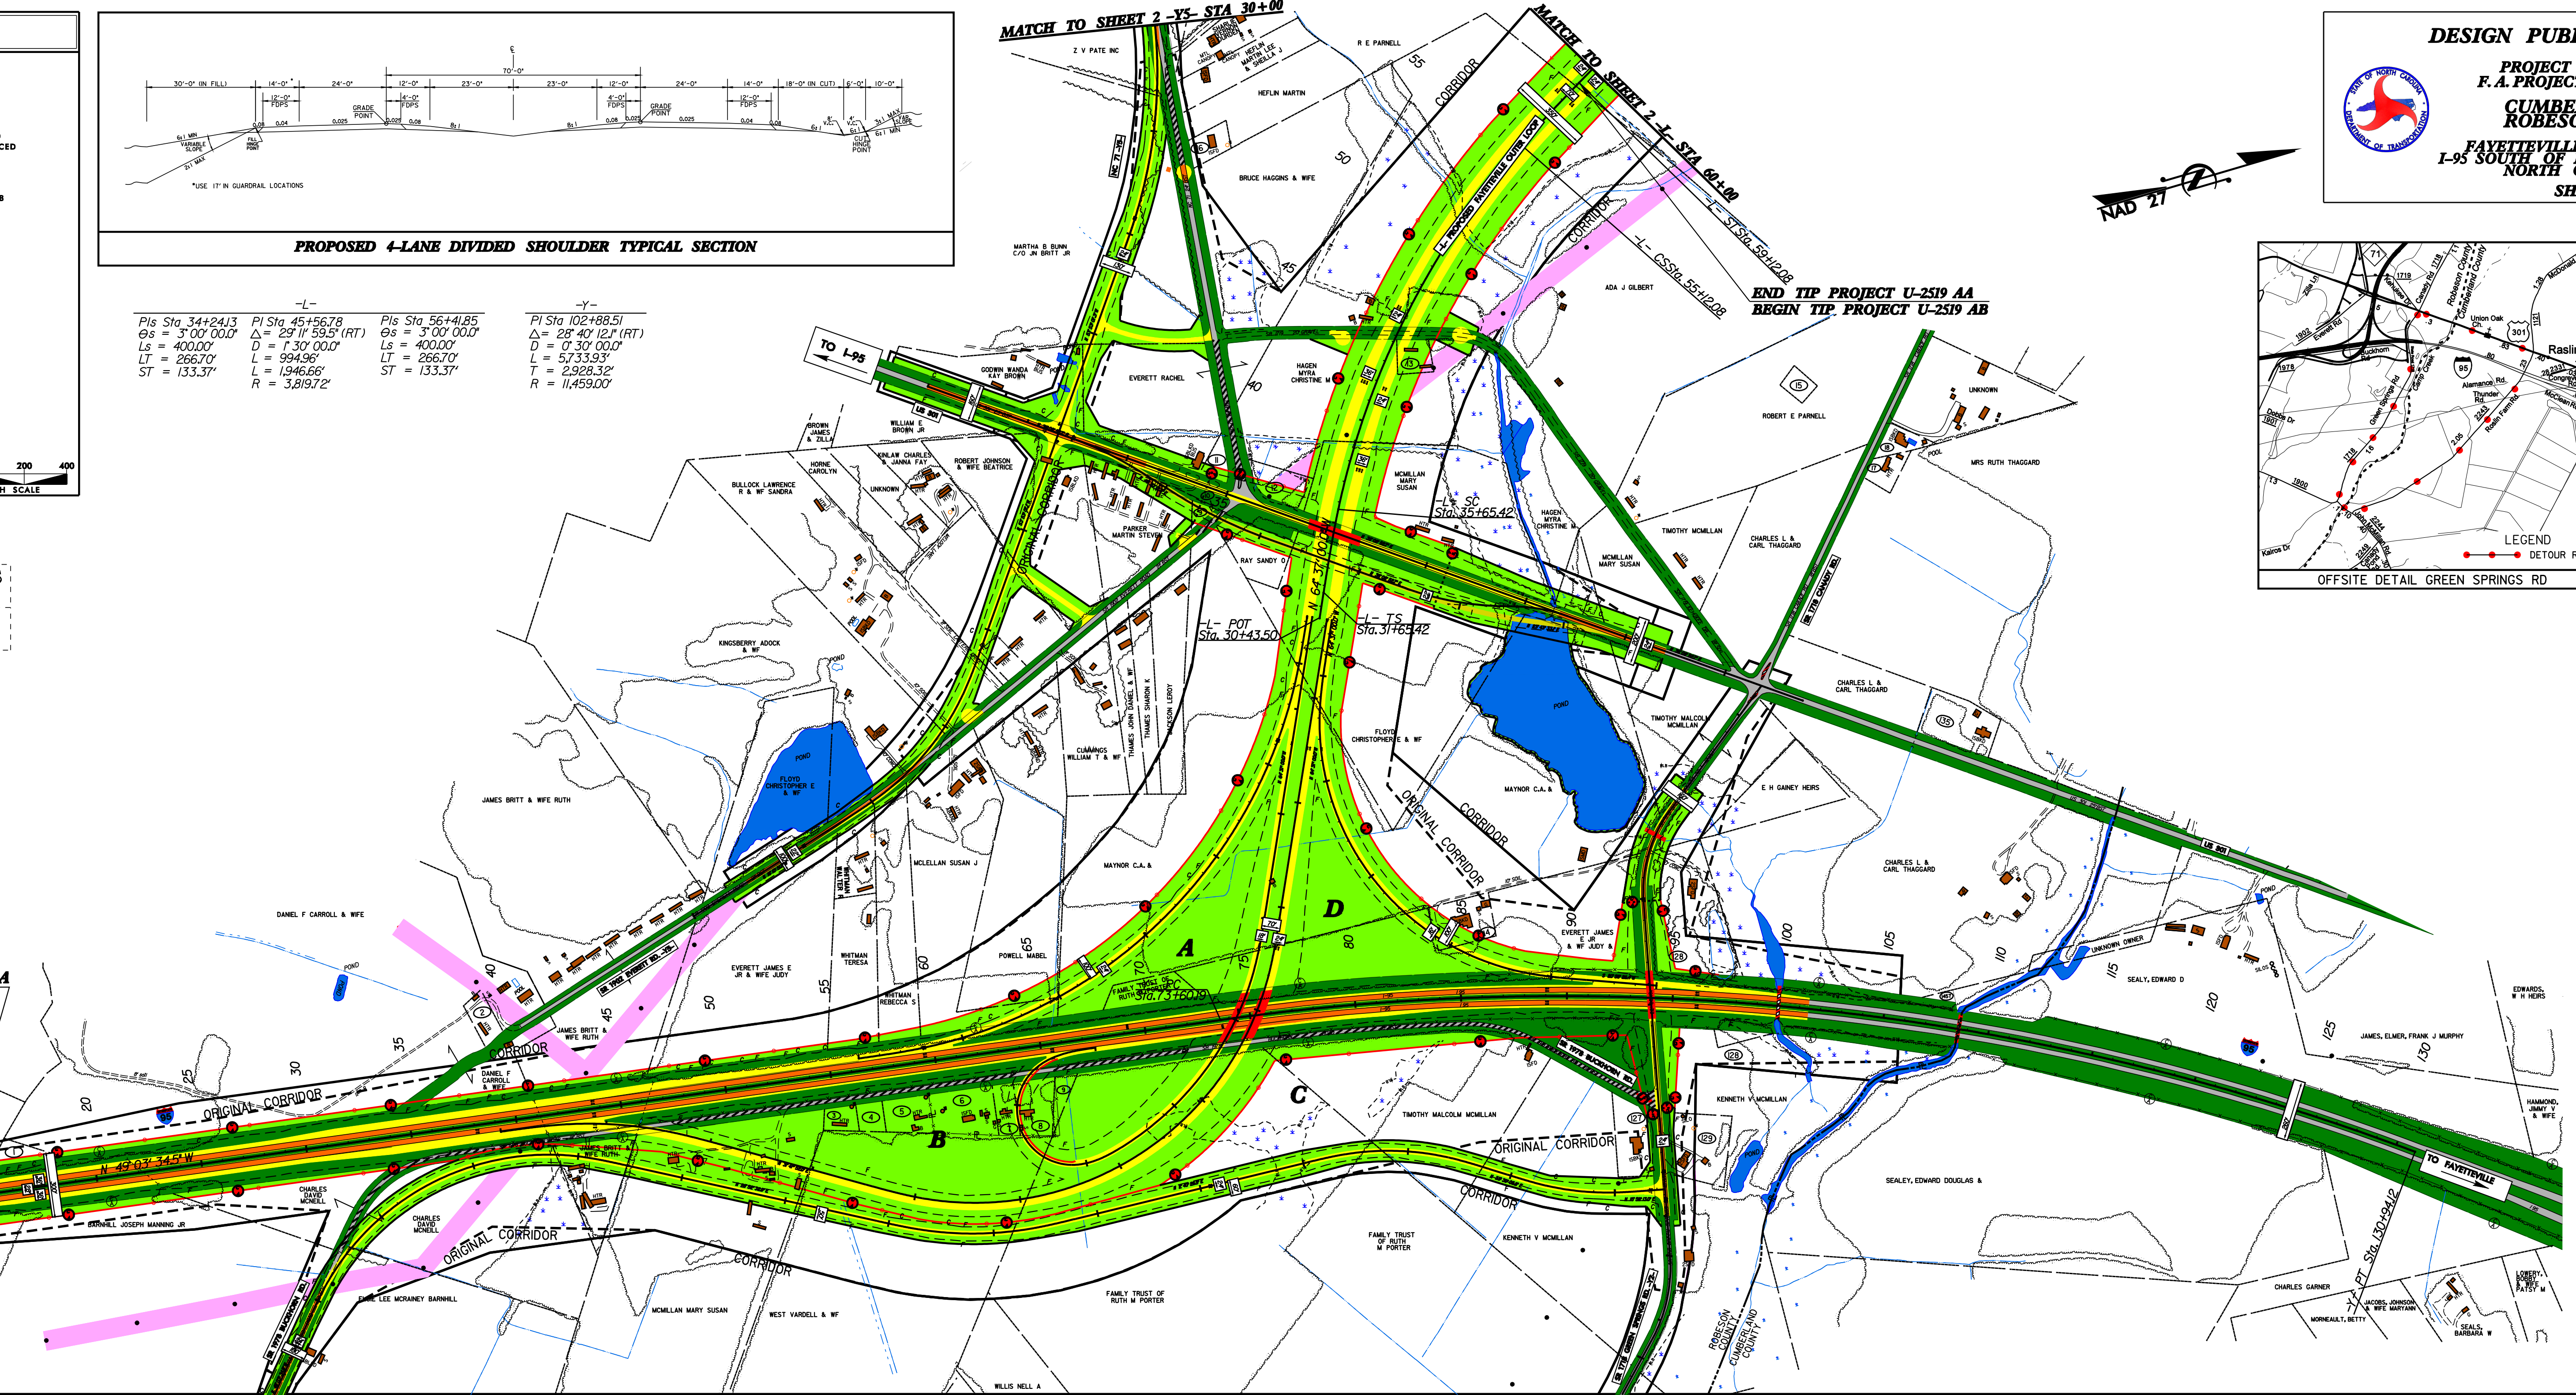

- 1 BARNHILL JOSEPH MANNING JR
- 2 JERNIGAN TAMARA
- 3 GIBSON GEORGE & MILDRED E
- 4 SMITH GAIL GIBSON
- 5 TAYLOR OWEN C & WF LUCILLE
- 6 LEWIS DAVID B & WF DOROTHY S
- 7 BARNHILL CHARLES E
- 8 CASHWELL FRANKLIN WADE JR
- 9 MAYNOR C.A. &
- 10 PARKER MARTIN STEVEN
- 11 NORTH CAROLINA FOREST SERVICE
- 12 LUMBER RIVER ELEC MEMBERSHIP C
- 13 HAGEN MYRA C & LEON
- 14 TAYLOR GILBERT
- 15 BRITT PATRICIA ELLEN
- 16 RIVETT JASON & WF
- 17 THAGGARD BETTY SEAN RIDDLE &
- 18 SEALEY EDWARD & DIANE
- 19 MCNALLAN TIMOTHY M & WF MARTHA
- 20 McDONALD VICTOR GENE & WF
- 21 HAGEN MYRA MCNALLAN
- 22 THAGGARD CARL H & WF BETTY

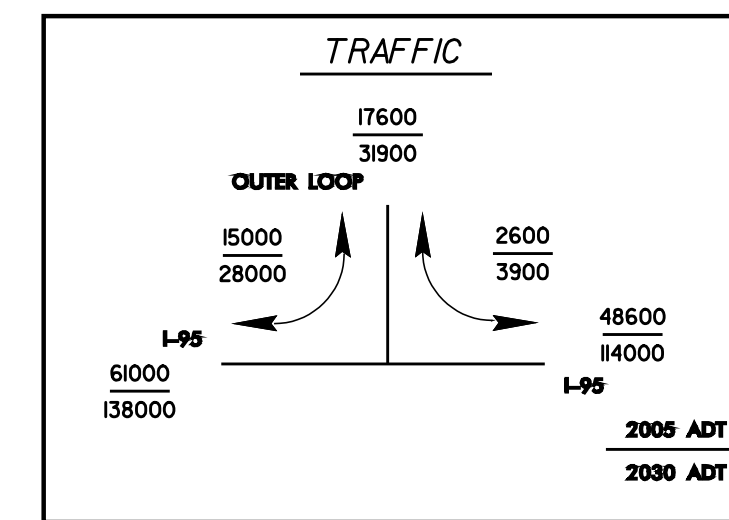


