COMBINED PUBLIC HEARING MAP

PROJECT 8.1403101 (U-3101C&D)
F. A. PROJECT STPNHF-1(4)

WAKE COUNTY

US 1/64 FROM THE US 1/64 /SR 1009 (TRYON RD.)
INTERCHANGE TO SOUTH OF I-40 IN CARY

ROLL 2 OF 2

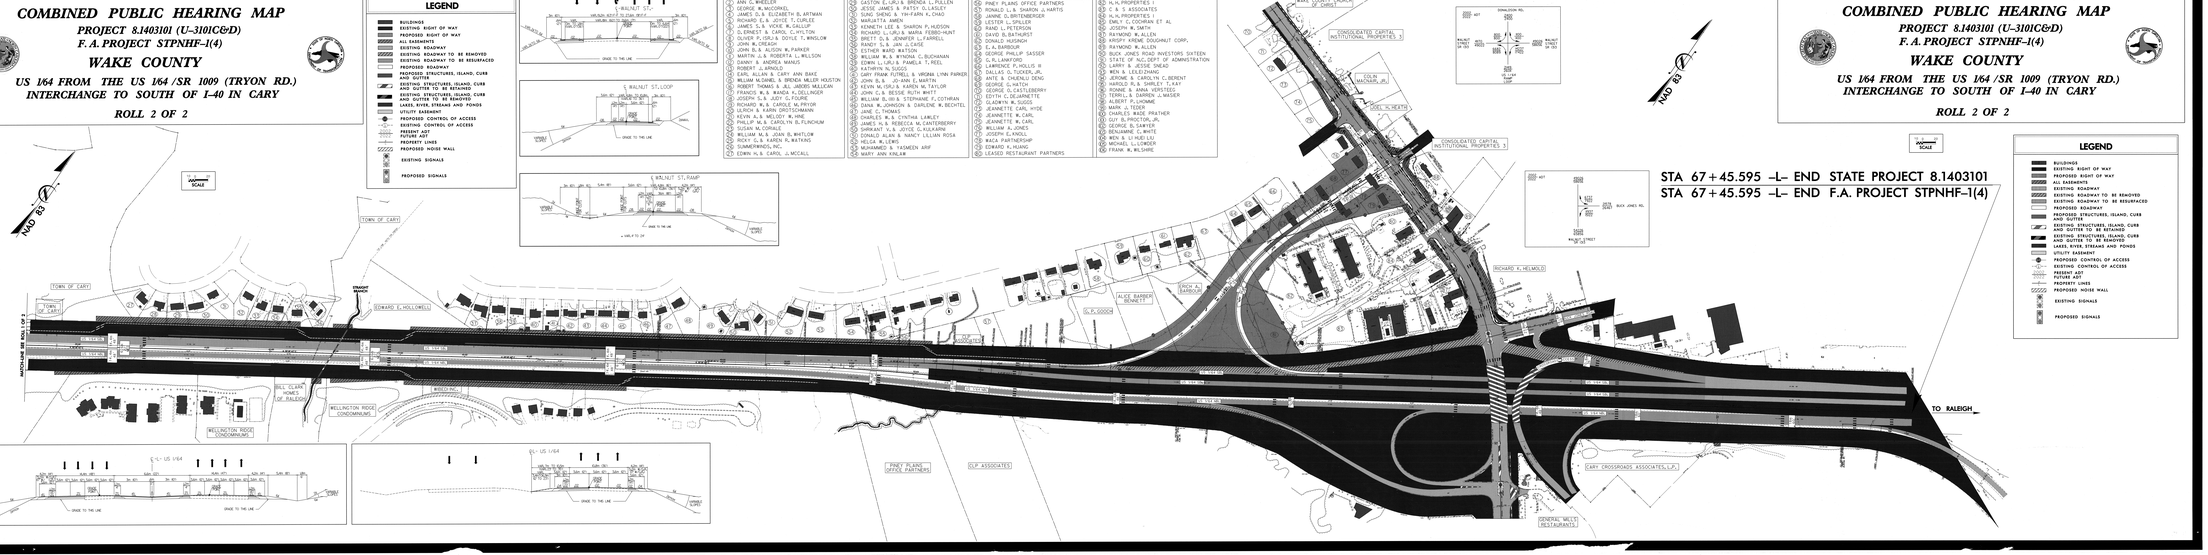

COMBINED PUBLIC HEARING MAP
PROJECT 8.1403101 (U-3101C&D)
F. A. PROJECT STPNHF-1(4)
WAKE COUNTY
US 1/64 FROM THE US 1/64 /SR 1009 (TRYON RD.)
INTERCHANGE TO SOUTH OF I-40 IN CARY
ROLL 2 OF 2

COMBINED PUBLIC HEARING MAP
PROJECT 8.1403101 (U-3101C&D)
F. A. PROJECT STPNHF-1(4)
WAKE COUNTY
US 1/64 FROM THE US 1/64 /SR 1009 (TRYON RD.)
INTERCHANGE TO SOUTH OF I-40 IN CARY
ROLL 2 OF 2

DGN9001 Thursday August 30 2001 4:19:52 p.m.