


PROJECT: 44856.3.6 TIP: W-5710F

STATE OF NORTH CAROLINA
DIVISION OF HIGHWAYS
MECKLENBURG COUNTY

LOCATION: INTERSECTION OF OLD PROVIDENCE ROAD(SR-3624) AND
OLD PROVIDANCE ROAD


TYPE OF WORK: SIGNAL INSTALLATION, THERMOPLASTIC PAVEMENT MARKING

STATE	STATE PROJECT REFERENCE NO.	SHEET NO.	TOTAL SHEETS
N.C.	44856.3.6	1	
STATE PROJ. NO.	F.A. PROJ. NO.	DESCRIPTION	
44856.1.6	HSIP-3624(001)	P.E.	
44856.2.6	HSIP-3624(001)	RW	
44856.3.6	HSIP-3624(001)	CONST.	

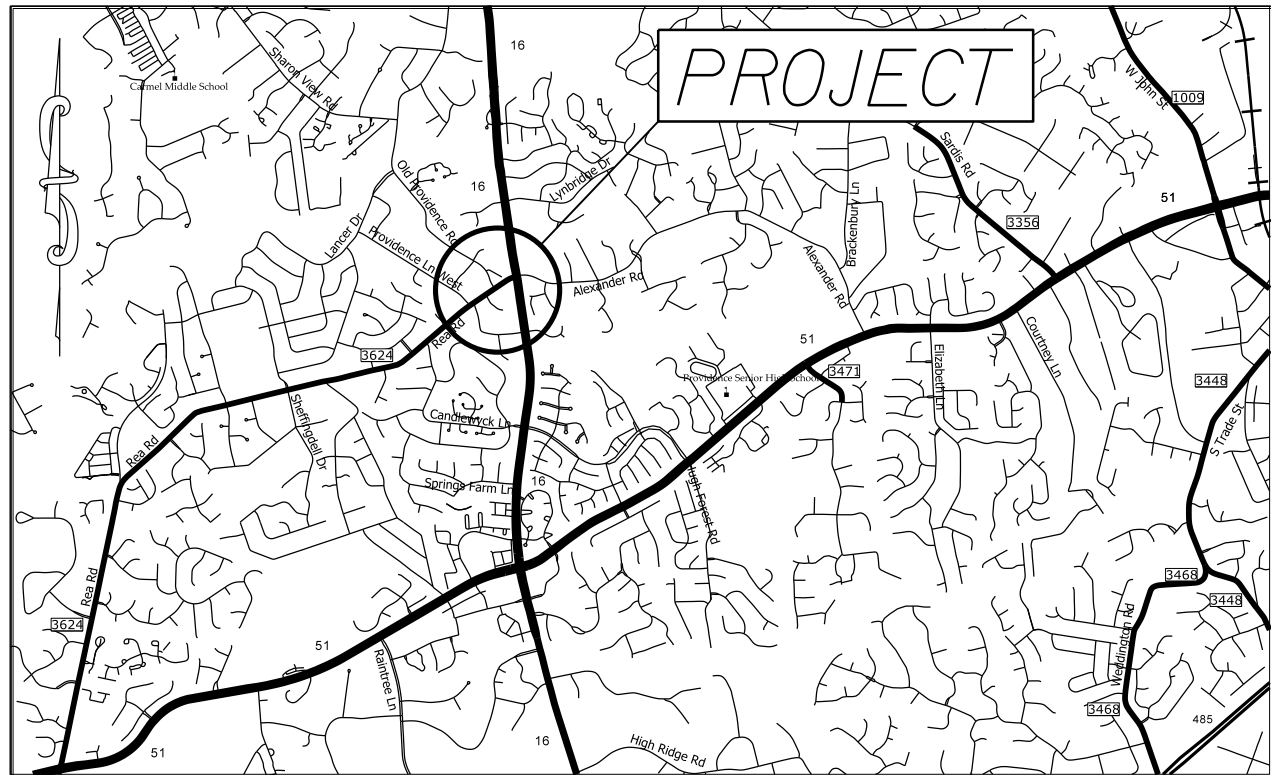

VICINITY MAP NOT TO SCALE

GRAPHIC SCALES

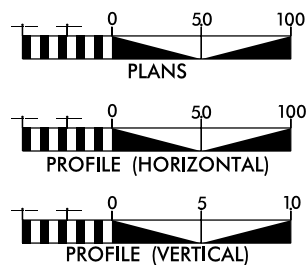

DESIGN DATA

ADT N/A = N/A
ADT N/A = N/A
DHV = N/A %
D = N/A %
T = N/A %
V = N/A MPH

PROJECT LENGTH

LENGTH OF ROADWAY PROJECT 44856.3.6 = 0.05 MILES
TOTAL LENGTH OF STATE PROJECT 44856.3.6 = 0.05 MILES

Prepared In the Office of:
DIVISION OF HIGHWAYS
DIVISION TEN
DIVISION DESIGN / CONSTRUCT UNIT

2018 STANDARD SPECIFICATIONS

RIGHT OF WAY DATE:

LETTING DATE:

DONALD HARWARD
PROJECT ENGINEER

DONALD HARWARD
PROJECT DESIGN ENGINEER



ROADWAY DESIGN
ENGINEER





Signature: Sean Epperson
Date: 2018.09.19 11:10:01 -0400
c=US
email=smepperson@ncdot.gov
o=NCDOT, ou=NCDOT,
cn=Sean Epperson,
dn=Sean Epperson,
c=US

PAVEMENT MARKING LINES

TA - WHITE EDGELINE (4',90 MIL)	TU - WHITE DIAGONAL (12',90 MIL)
TB - YELLOW EDGELINE (4',90 MIL)	TV - YELLOW DIAGONAL (12',90 MIL)
TC - 10FT.WHYTE SKIP (4',120 MIL)	T1 - WHITE LINE,RR X (16',120 MIL)
TD - 3FT.-9FT./SP WHITE MINISKIP (4',120 MIL)	T2 - WHITE STOPBAR (24',120 MIL)
TE - WHITE SOLID LANE LINE (4',120 MIL)	T3 - WHITE CROSSWALK LINE (24',120 MIL)
TF - 10FT.YELLOW SKIP (4',120 MIL)	T4 - WHITE RUMBLE STRIP (4',240 MIL)
TH - YELLOW SINGLE CENTER (4',120 MIL)	T5 - YELLOW RUMBLE STRIP (4',240 MIL)
TI - YELLOW DOUBLE CENTER (4',120 MIL)	T6 - WHITE EDGELINE (6',90 MIL)
TJ - 10FT.WHYTE SKIP (6',120 MIL)	T7 - YELLOW EDGELINE (6',90 MIL)
TK - 3FT.-9FT./SP WHITE MINISKIP (6',120 MIL)	T8 - 2FT.-6FT./SP WHITE MINISKIP (4',120 MIL)
TL - WHITE SOLID LANE LINE (6',120 MIL)	T9 - 2FT.-6FT./SP YELLOW MINISKIP (4',120 MIL)
TM - 10FT.YELLOW SKIP (6',120 MIL)	T10 - 3FT.-3FT./SP WHITE MINISKIP (12',120 MIL)
TN - WHITE GORELINE (8',90 MIL)	T11 - 2FT.-6FT./SP WHITE MINISKIP (6',120 MIL)
TO - WHITE DIAGONAL (8',90 MIL)	T12 - 2FT.-6FT./SP YELLOW MINISKIP (6',120 MIL)
TP - YELLOW DIAGONAL (8',90 MIL)	T13 - 3FT.-9FT./SP WHITE MINISKIP (8',120 MIL)
TQ - WHITE CROSSWALK LINE (8',120 MIL)	T14 - 3FT.-9FT./SP WHITE MINISKIP (12',120 MIL)
TR - WHITE SOLID LANE LINE (8',120 MIL)	T15 - YELLOW SINGLE CENTER (6',120 MIL)
TS - WHITE GORELINE (12',90 MIL)	T16 - YELLOW DOUBLE CENTER (6',120 MIL)
TT - WHITE SOLID LANE LINE (12',120 MIL)	T17 - 3FT.-3FT./SP WHITE MINISKIP ENTRANCE LINE (8',120 MIL)


UA - LEFT TURN ARROW (90 MIL)	UU - FISH-HOOK STRAIGHT ARROW (90 MIL)
UB - RIGHT TURN ARROW (90 MIL)	UV - FISH-HOOK LEFT/STRAIGHT ARROW (90 MIL)
UC - STRAIGHT ARROW (90 MIL)	UW - FISH-HOOK RIGHT/STRAIGHT ARROW (90 MIL)
UD - COMBO LEFT/STRAIGHT ARROW (90 MIL)	UX - FISH-HOOK LEFT/RIGHT ARROW (90 MIL)
UE - COMBO RIGHT/STRAIGHT ARROW (90 MIL)	UY - FISH-HOOK LEFT/RIGHT/STRAIGHT ARROW (90 MIL)
UF - COMBO LEFT/RIGHT ARROW (90 MIL)	UZ - FISH-HOOK W/CIRCLE STRAIGHT ARROW (90 MIL)
UG - COMBO LEFT/RIGHT/STRAIGHT ARROW (90 MIL)	
UH - HANDICAP PARKING (90 MIL)	WA - FISH-HOOK W/CIRCLE LEFT ARROW (90 MIL)
UI - ALPHANUMERIC CHAR. (120 MIL)	WB - FISH-HOOK W/CIRCLE LEFT/STRAIGHT ARROW (90 MIL)
UJ - BICYCLE SYMBOL (90 MIL)	WC - FISH-HOOK W/CIRCLE LEFT/RIGHT/STRAIGHT ARROW (90 MIL)
UK - BICYCLE STRAIGHT ARROW (90 MIL)	
UL - BICYCLE CHAR. (120 MIL)	MA - PERMANENT RAISED MARKER (YELLOW & YELLOW)
UM - 12" YIELD LINE TRIANGLE (90 MIL)	MB - PERMANENT RAISED MARKER (CRYSTAL & RED)
UN - 24" YIELD LINE TRIANGLE (90 MIL)	MC - PERMANENT RAISED MARKER (YELLOW & RED)
UO - BICYCLE LEFT ARROW (90 MIL)	MD - PERMANENT RAISED MARKER (YELLOW)
UP - MERGE ARROW (90 MIL)	ME - SNOWPLOWABLE MARKER (YELLOW & YELLOW)
UQ - RAMP ARROW SYMBOL (90 MIL)	MF - SNOWPLOWABLE MARKER (CRYSTAL & RED)
UR - SHARROW (90 MIL)	MG - SNOWPLOWABLE MARKER (YELLOW & RED)
US - BICYCLE LOOP DETECTOR (90 MIL)	ML - PERMANENT RAISED MARKER (CRYSTAL & CRYSTAL)
UT - U-TURN ARROW (90 MIL)	MO - SNOWPLOWABLE MARKER (CRYSTAL & CRYSTAL)

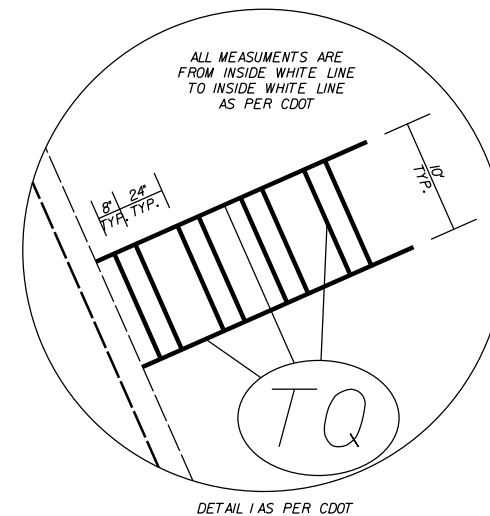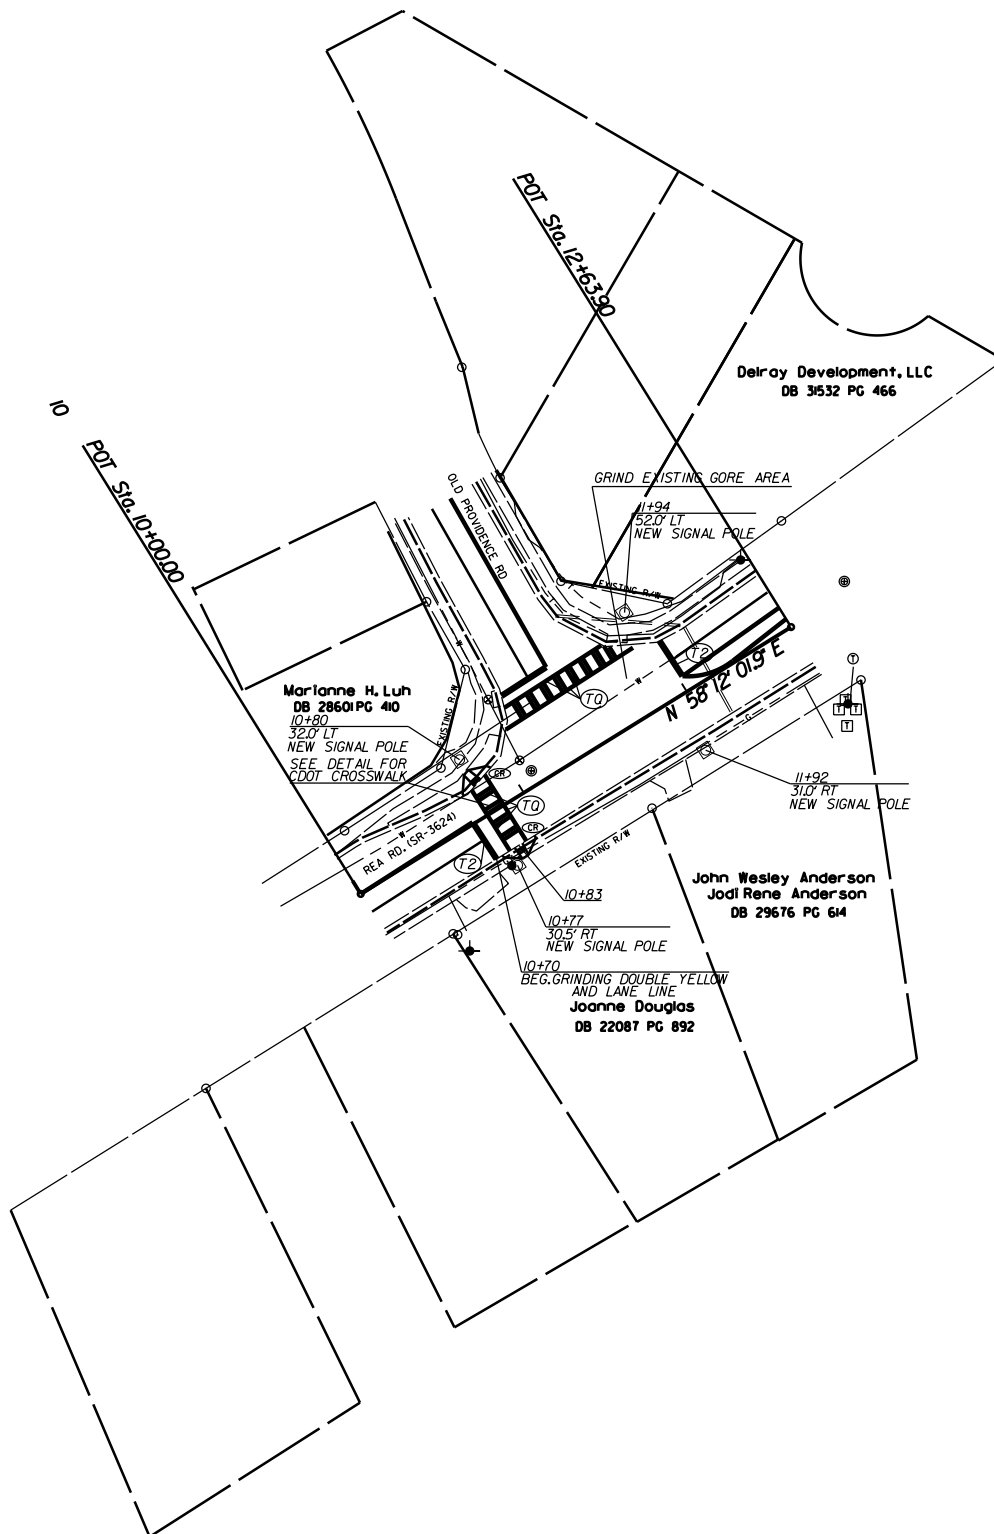

SIGNAL INSTALLATION AT
OLD PROVIDENCE RD.
AND REA RD.(SR-3624)

SCALE	<i>1"=50'</i>		REVISIONS	
DATE	<i>9-2018</i>			
DWG. BY	<i>TBL</i>			
DESIGN BY	<i>JDH</i>			
APPROVED	<i>JDH</i>			

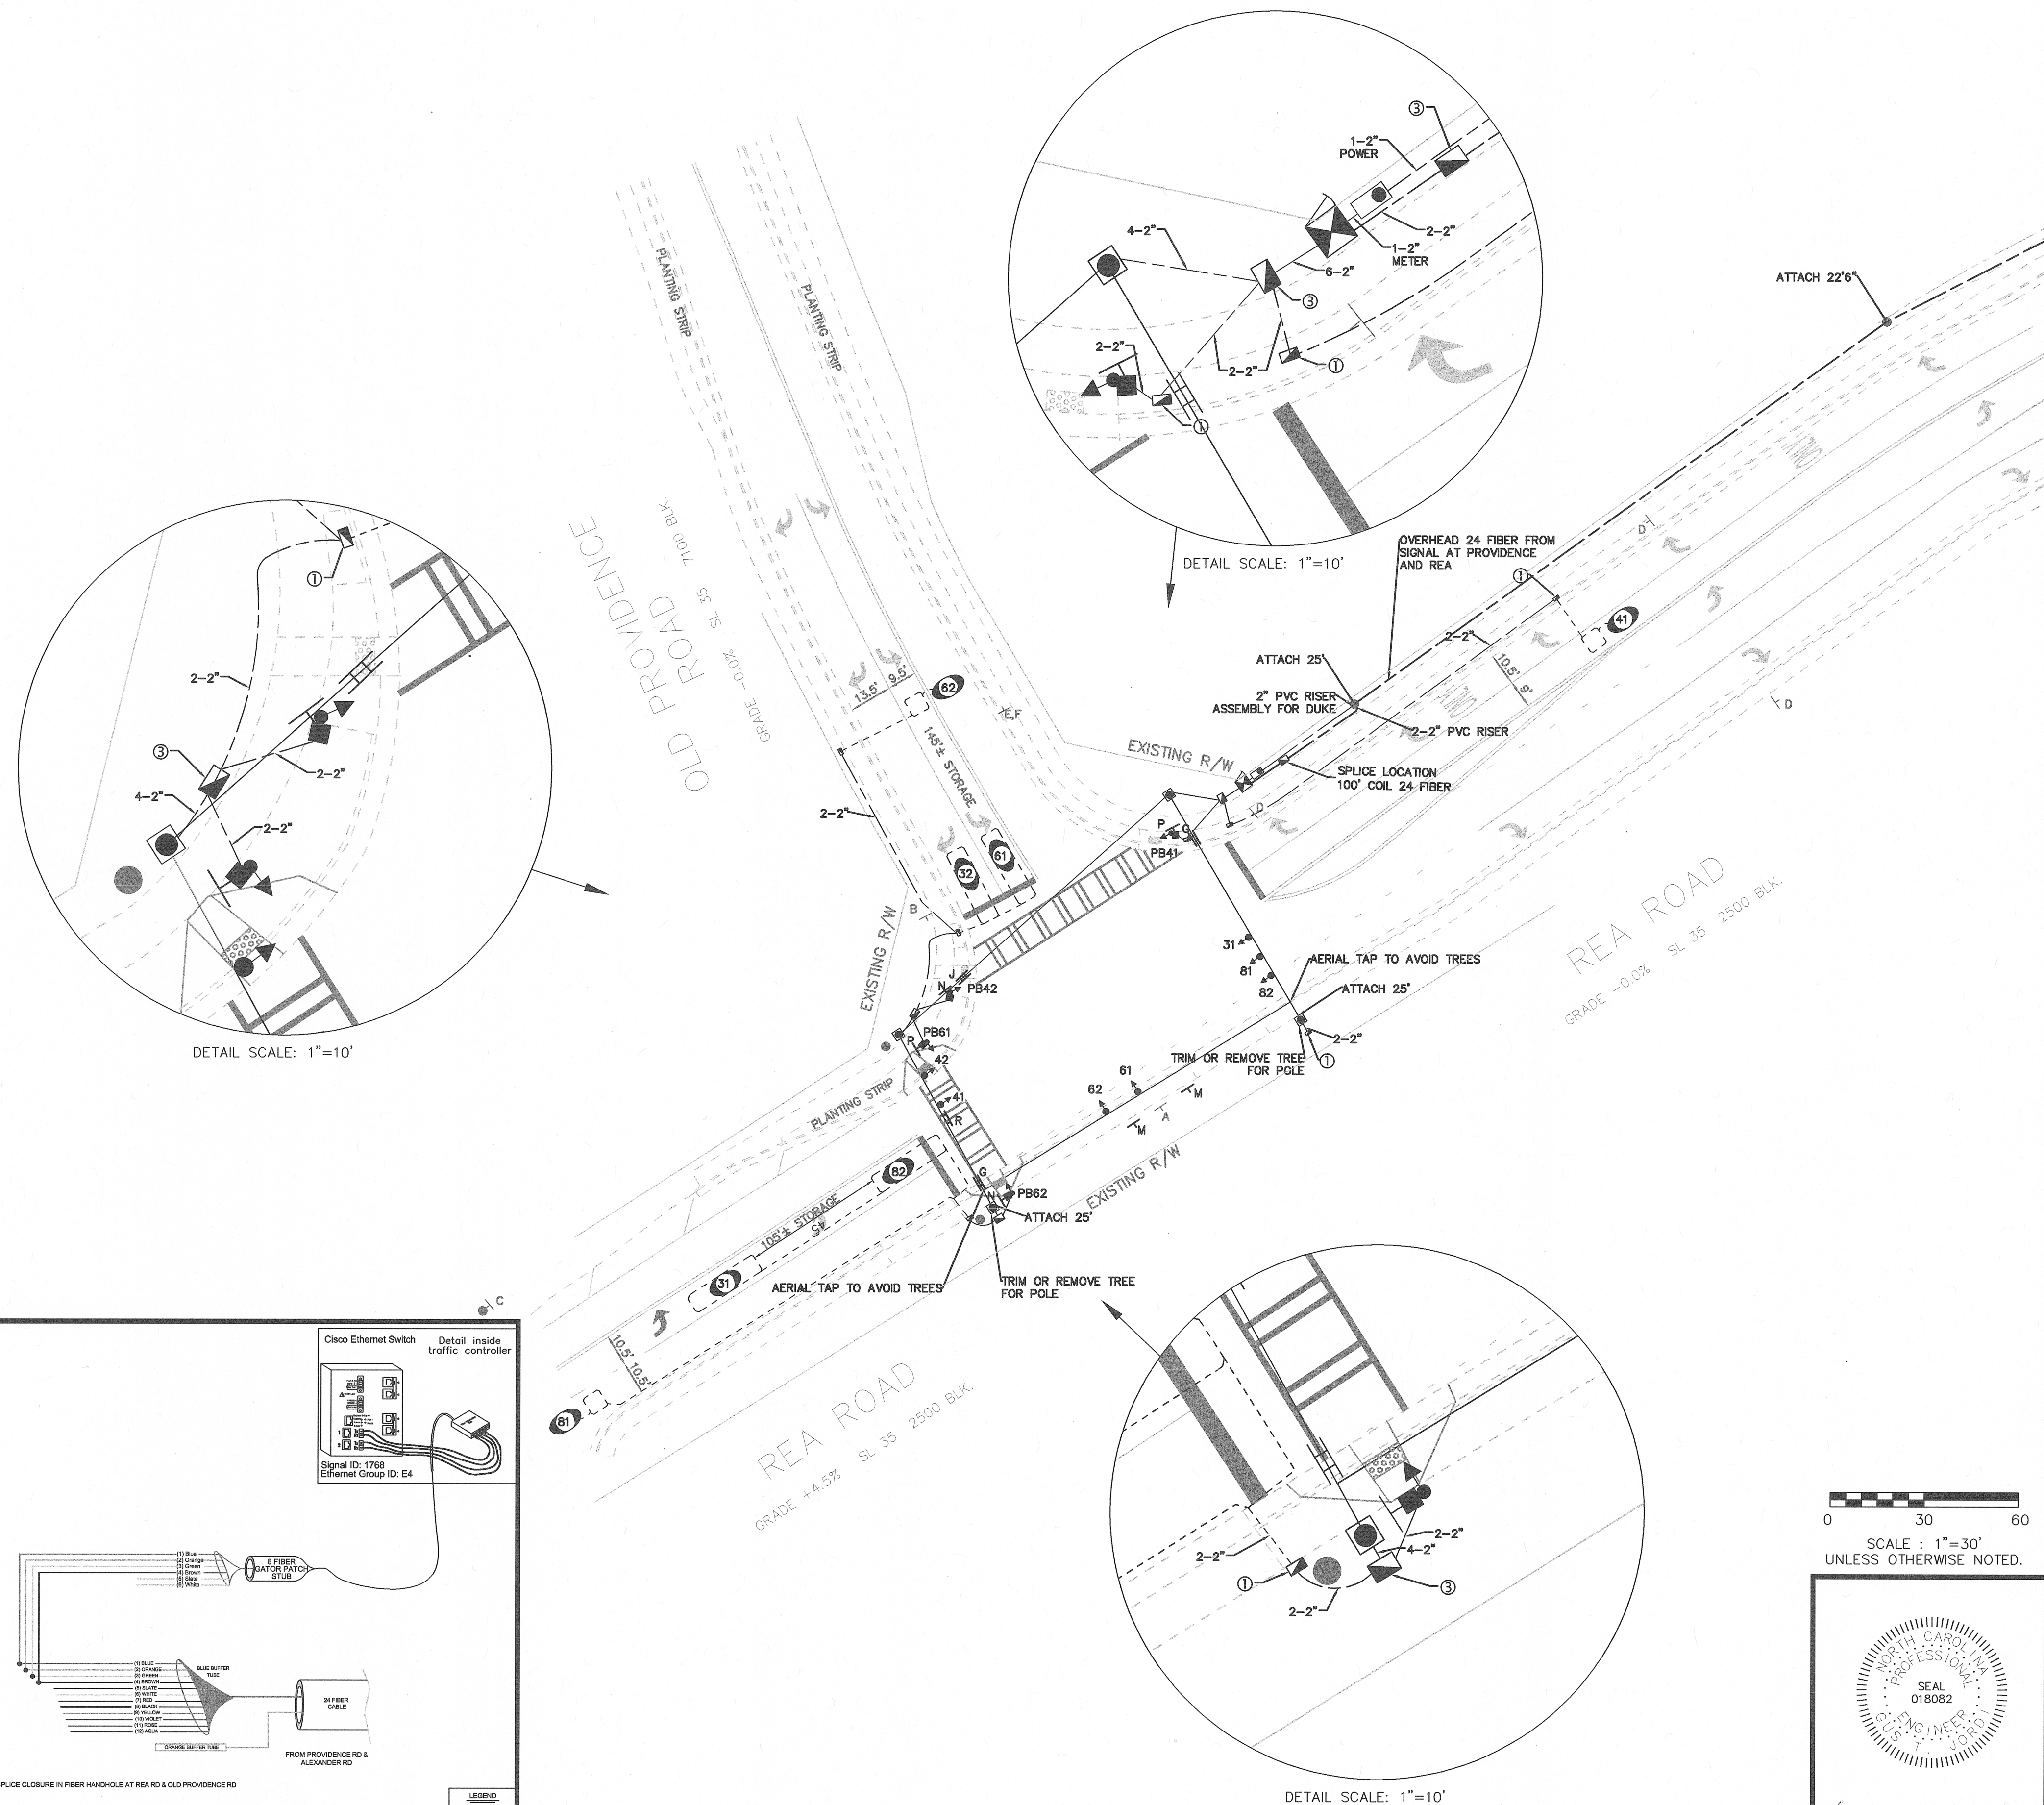

[illegible]