Docusign Envelope ID: 0600034A-885F-4357-A445-5A2AB2861A10

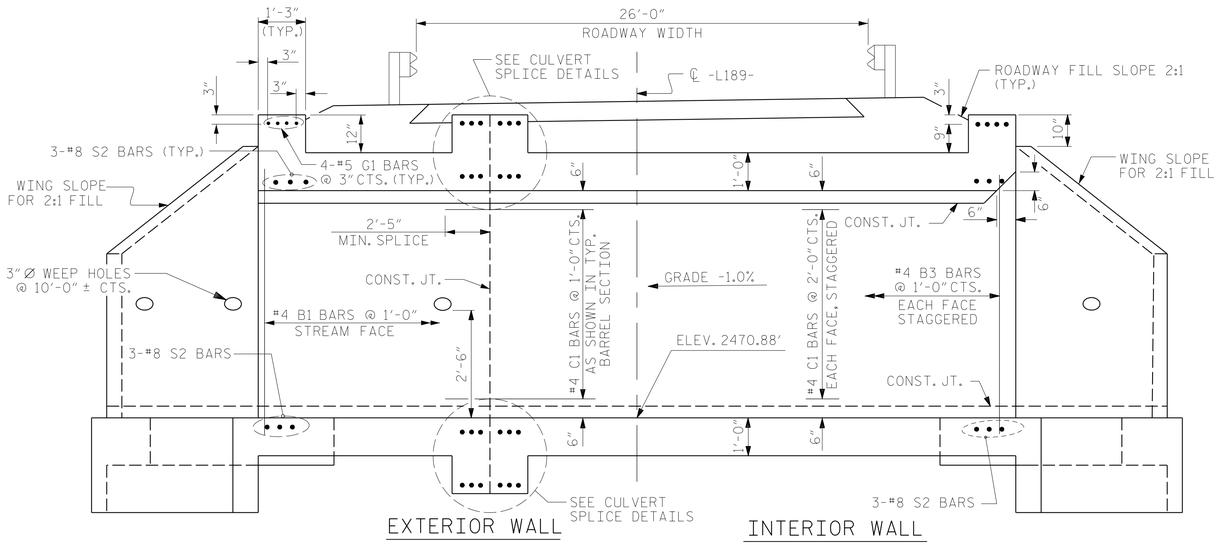

CULVERT SECTION NORMAL TO ROADWAY

LOOKING UPSTATION

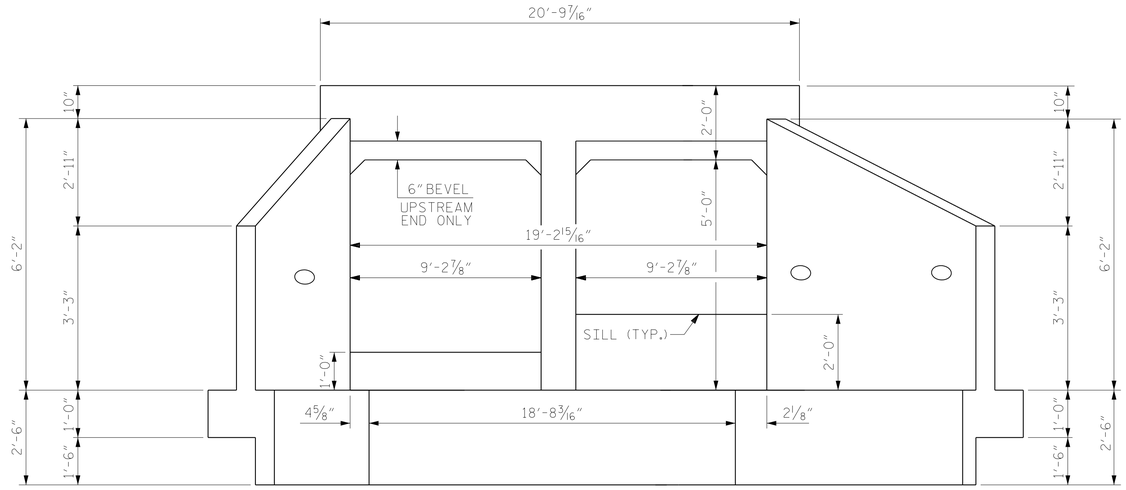

END ELEVATION NORMAL TO SKEW

LOOKING UPSTREAM

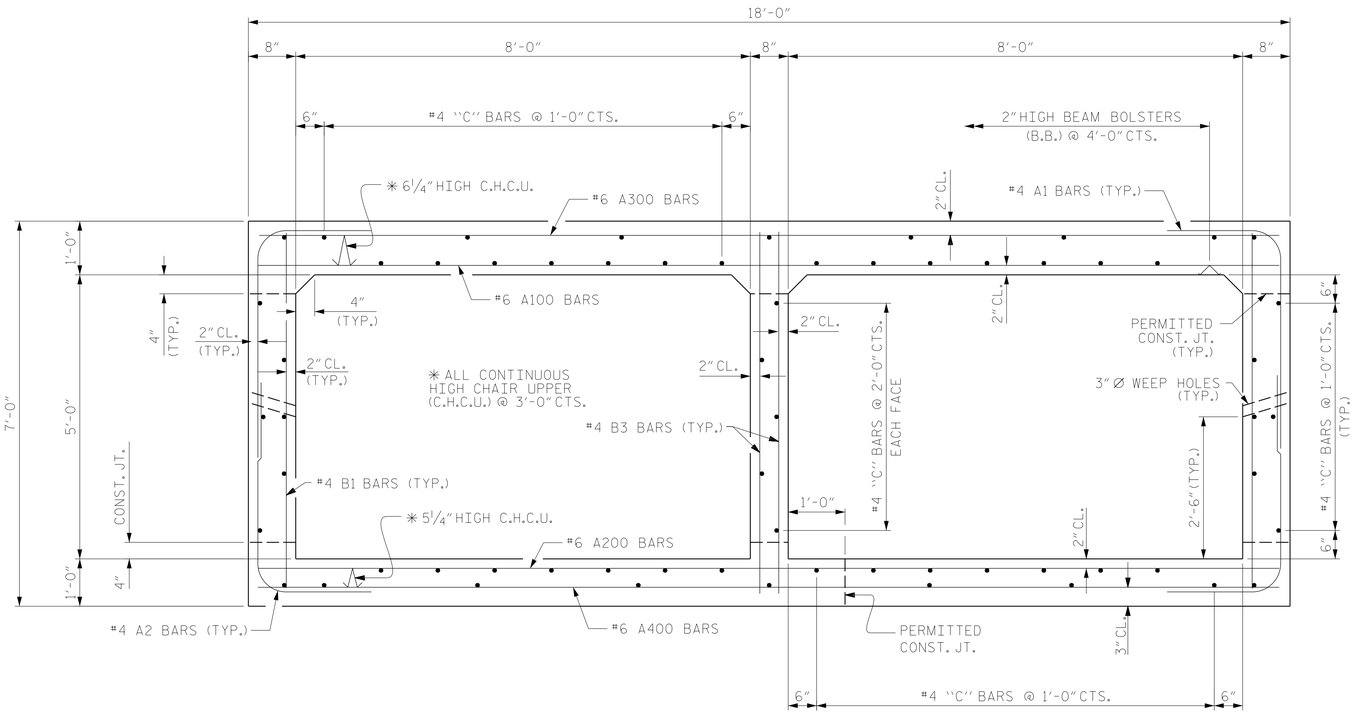

RIGHT ANGLE SECTION OF BARREL

THERE ARE 63 "C" BARS IN SECTION OF BARREL.

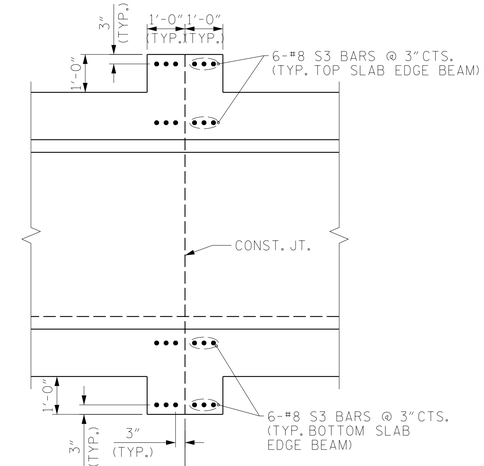

CULVERT SPLICE DETAILS

PROJECT NO. BP14.R002

HAYWOOD COUNTY

STATION: 11+46.15 -L189-

SHEET 4 OF 7

I HEREBY CERTIFY THESE PLANS ARE THE AS-BUILT PLANS

DOCUMENT NOT CONSIDERED FINAL UNLESS ALL SIGNATURES COMPLETED

NORTH CAROLINA PROFESSIONAL SEAL 032472 ENGINEER MATTHEW R. ACOSTA

11/24/2025

RS&H

RS&H Architects-Engineers-Planners, Inc.
8521 Six Forks Road, Suite 400
919-926-4100 FAX 919-846-9080
www.rsandh.com
North Carolina License Nos. 50073 * F-0493 * C-28

STATE OF NORTH CAROLINA
DEPARTMENT OF TRANSPORTATION
RALEIGH

DOUBLE 8'-0" X 5'-0" CONCRETE BOX CULVERT SECTION

60° SKEW

REVISIONS						SHEET NO.
NO.	BY:	DATE:	NO.	BY:	DATE:	C3-4
1			3			TOTAL SHEETS
2			4			7

DRAWN BY :	N. CUANY	DATE : 02/2024
CHECKED BY :	M. ACOSTA	DATE : 02/2024
DESIGN ENGINEER OF RECORD:	M. ACOSTA	DATE : 08/2025

8/8/2025
\\rsandh.com\files\Transportation\P\1030014001_Div 14 Bridges_2016\1030014001_R.173 430187_188_189_190\Design\Structures\189\CAD\412_007_BP14.R002_SMU_CU_004_430189.dgn
AcostaM