T.I.P.: WBS 47854

CONTRACT:

STATE OF NORTH CAROLINA
DEPARTMENT OF TRANSPORTATION

TIP NO.	SHEET NO.
WBS 47854	SIGN-1

APPROVED: _____

DATE: _____

SEAL

NORTH CAROLINA PROFESSIONAL SEAL 046300 ENGINEER NICHOLAS E. BURNS

DocuSigned by: Nicholas E. Burns 6/4/2019
77B48AEA400A4E8...

SIGNING PLAN
HAYWOOD COUNTY

LOCATION: RADIUS IMPROVEMENT FOR NC 215 (SONOMA ROAD) ONTO NC 215 (OLD RIVER ROAD)

GENERAL NOTES

- SIGNS FURNISHED BY STATE
- SIGNING PLANS DO NOT INCLUDE TEMPORARY CONSTRUCTION SIGNING OR PAVEMENT MARKINGS. SEE TRAFFIC CONTROL PLANS.
- WHEN NOT STATIONED OR DIMENSIONED ON PLANS, ALL 'E' AND 'F' SIGNS SHALL BE FIELD LOCATED BY THE ENGINEER.
- ALL EXISTING SIGNS ON "U" CHANNEL POST WITHIN THE PROJECT LIMITS SHALL BE REMOVED AND DISPOSED OF UNLESS OTHERWISE NOTED ON PLANS.
- THE BACKGROUND FOR TYPE E & F SIGNS SHALL BE TYPE C REFLECTIVE SHEETING.
- SEE ROADWAY PLANS FOR GUARD/GUIDE RAIL DETAILS.

ROADWAY STANDARD DRAWING

THE FOLLOWING ROADWAY STANDARDS AS APPEAR IN "ROADWAY STANDARD DRAWINGS" - PROJECT SERVICES UNIT - N.C. DEPARTMENT OF TRANSPORTATION - RALEIGH, N.C., DATED JANUARY 2018 ARE APPLICABLE TO THIS PROJECT AND BY REFERENCE HEREBY ARE CONSIDERED A PART OF THESE PLANS:

STD. NO.	TITLE
904.10	ORIENTATION OF GROUND MOUNTED SIGNS
904.50	MOUNTING OF TYPE 'D', 'E' AND 'F' SIGNS ON 'U' CHANNEL POSTS

SUMMARY OF QUANTITIES

ITEM NO. DESC. NO.	ITEM NO. SECT. NO.	ITEM DESCRIPTION	QUANTITY	UNIT
4072000000	903	SUPPORTS, 3 LB STEEL U-CHANNEL	95	L.F.
4102000000	904	SIGN ERECTION, TYPE E	6	EA.
4108000000	904	SIGN ERECTION, TYPE F	3	EA.
4192000000	907	DISPOSAL OF SUPPORT, U-CHANNEL	7	EA.
4238000000	907	DISPOSAL OF SIGN, D, E OR F	10	EA.

"E" SIGNS

401	QUANTITY REQ'D	1	403	QUANTITY REQ'D	1	405	QUANTITY REQ'D	1
402	QUANTITY REQ'D	1	404	QUANTITY REQ'D	1	406	QUANTITY REQ'D	1

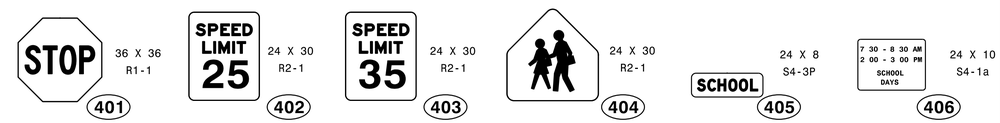

"F" SIGNS

501	QUANTITY REQ'D	1	503	QUANTITY REQ'D	1
502	QUANTITY REQ'D	1			

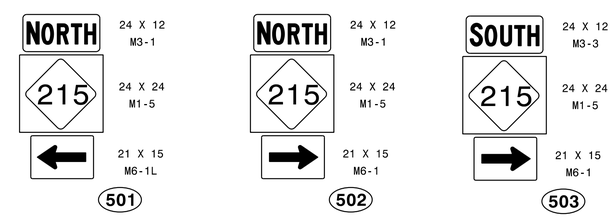

INDEX

SHEET NO.	DESCRIPTION
SIGN-1	TITLE SHEET, SIGN DESIGN, E SIGNS, F SIGNS, NOTES, AND QUANTITIES
SIGN-2	PROPOSED SIGNS

PLAN REVIEWED BY: N.C.D.O.T. SIGNING UNIT

JONATHAN WOODARD — NCDOT PROJECT MANAGER

ETHAN MILLER — NCDOT PROJECT ENGINEER

DIVISION OF HIGHWAYS · STATE OF NORTH CAROLINA · DEPARTMENT OF TRANSPORTATION · WORK ZONE TRAFFIC CONTROL UNIT

PLAN PREPARED BY: Ramey Kemp & Associates

NICHOLAS E. BURNS, P.E. — PROJECT MANAGER

ZACHARY M. ESPOSITO, E.I. — PROJECT ENGINEER

RAMEY KEMP & ASSOCIATES, INC.
Transportation Engineers
8307 University Executive Park Drive, Suite 260
Charlotte, North Carolina 28262
704-549-4260 Tel. 704-549-4277 Fax.
www.rameykemp.com