


09/08/99

19-JUL-2024 09:11
\\Roadway\Proj\17BP_R168_210079_Rdy_+sh.dgn
WSP

PROJECT: BP14-R010

CONTRACT: DN01050

See Sheet 1A For Index of Sheets
See Sheet 1B For Symbology Sheet

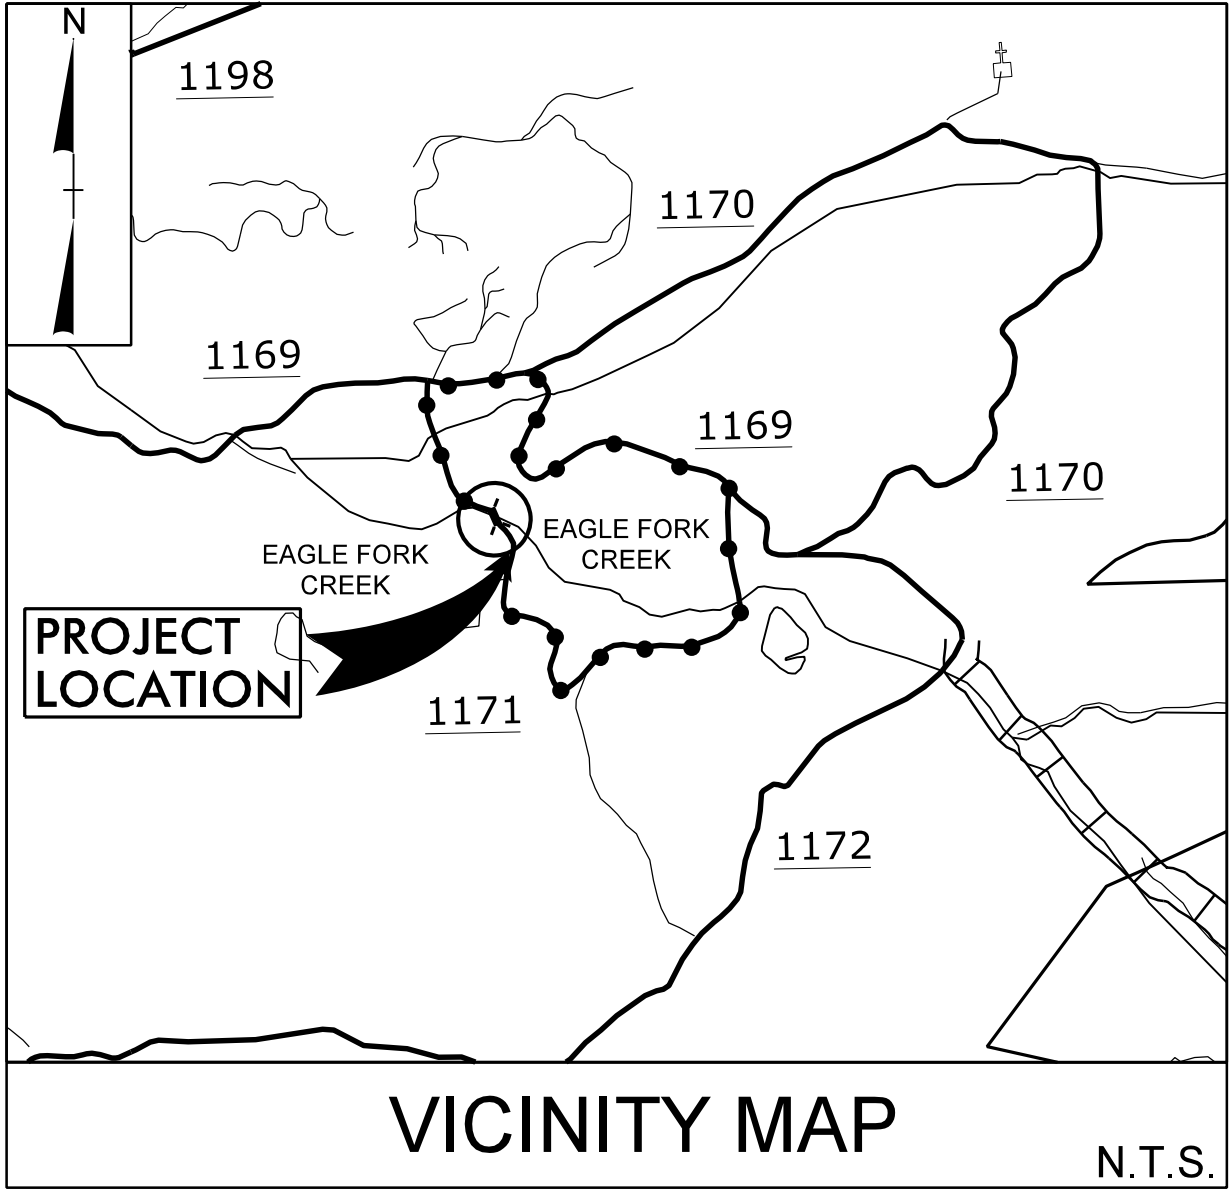

● — ● — ● — DETOUR ROUTE

STATE OF NORTH CAROLINA
DIVISION OF HIGHWAYS

CLAY COUNTY


LOCATION: REPLACE EXISTING BRIDGE NO. 79
OVER EAGLE FORK CREEK ON SR 1171 (DICK JONES RD)

TYPE OF WORK: GRADING, DRAINAGE, PAVING,
AND STRUCTURE

210079

STATE	STATE PROJECT REFERENCE NO.	SHEET NO.	TOTAL SHEETS
N.C.	BP14-R010	1	
STATE PROJ. NO.	F.A. PROJ. NO.	DESCRIPTION	
BP14-R010.1	N/A	PE	
BP14-R010.2	N/A	RW & UTL	
BP14-R010.3	N/A	CONSTRUCTION	


NAD 83/2011

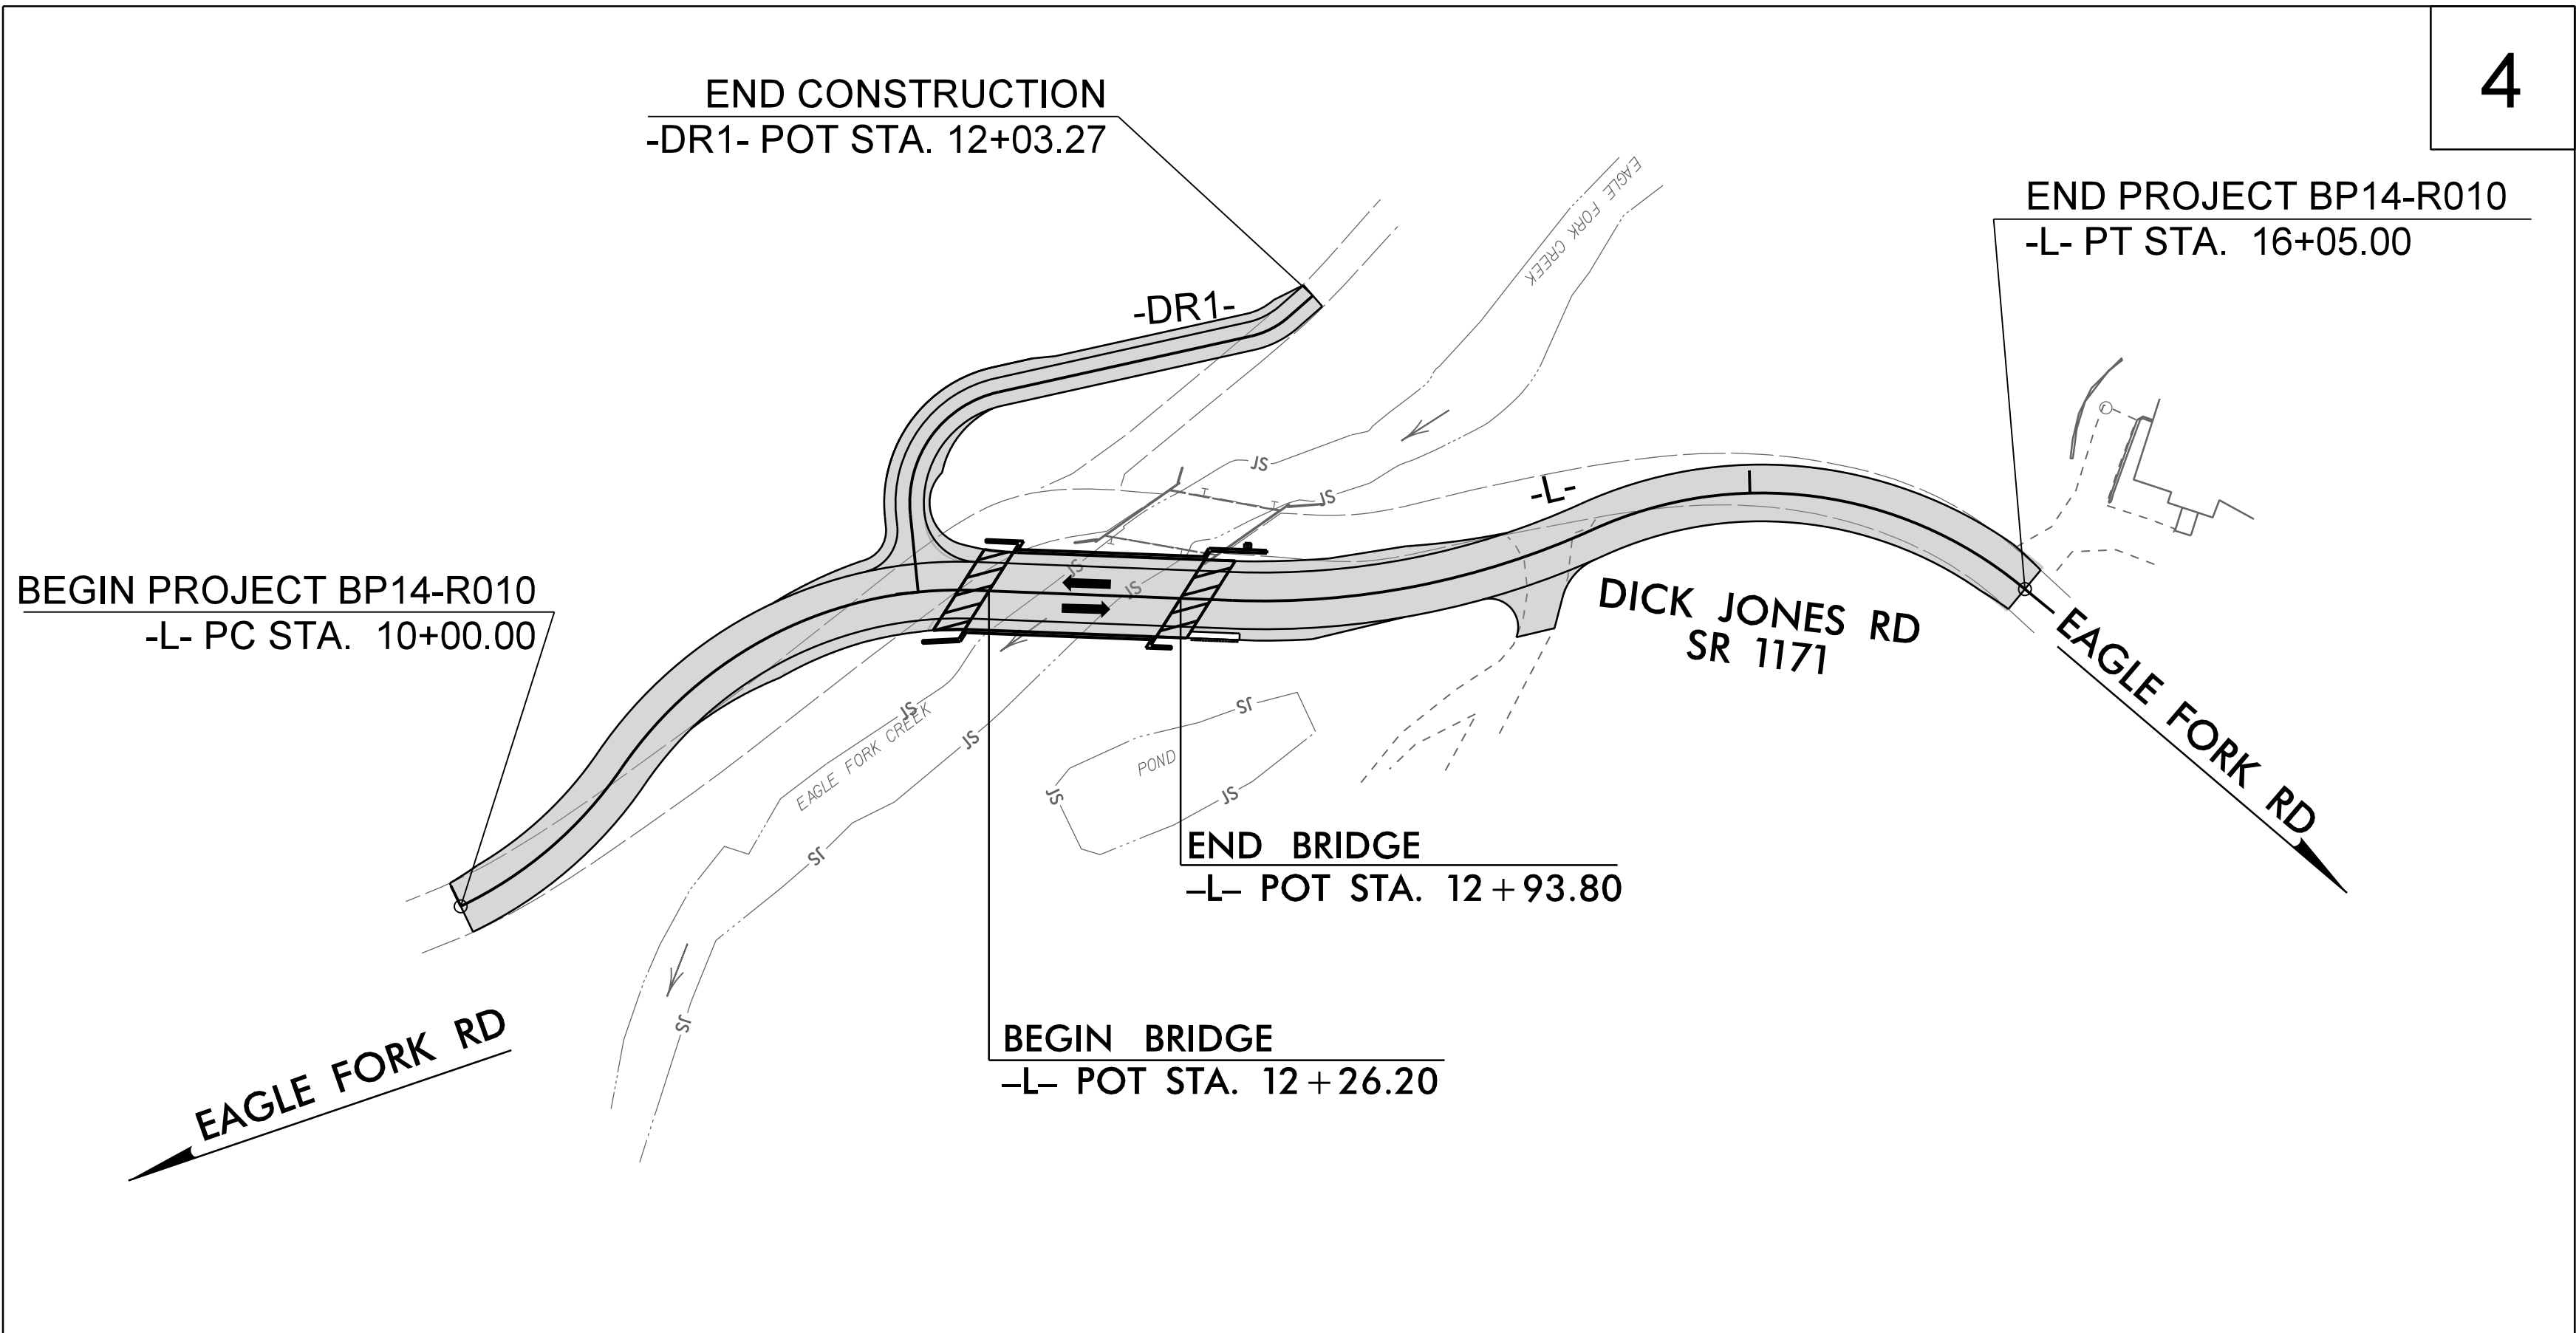

NO CONTROL OF ACCESS ON THIS PROJECT.

DOCUMENT NOT CONSIDERED FINAL
UNLESS ALL SIGNATURES COMPLETED

GRAPHIC SCALES

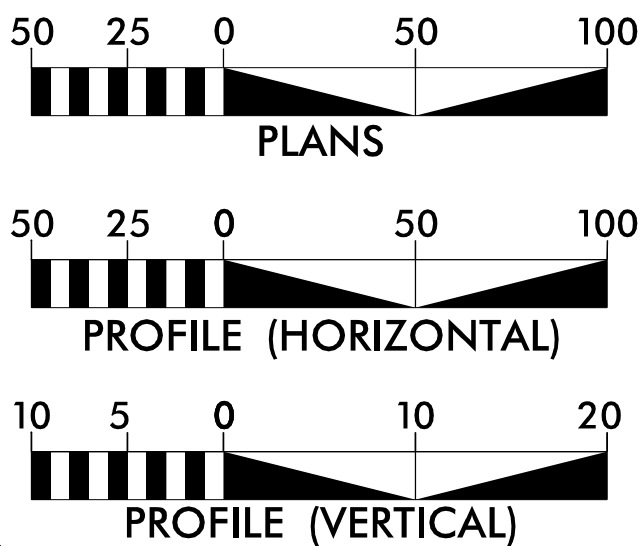

DESIGN DATA

ADT 2024 = 30
ADT 2044 = 45
K = N/A %
D = N/A %
T = N/A % *
V = 25 MPH*
FUNC CLASS = LOCAL
SUBREGIONAL TIER
*BRIDGE DESIGN SPEED
INVESTIGATION

PROJECT LENGTH

LENGTH ROADWAY TIP PROJECT BP14-R010 = 0.102 MI
LENGTH STRUCTURE TIP PROJECT BP14-R010 = 0.013 MI
TOTAL LENGTH TIP PROJECT BP14-R010 = 0.115 MI

PLANS PREPARED FOR NCDOT BY:



WSP USA
341 FAYETTEVILLE STREET
SUITE 1500
RALEIGH, NC 27601
TEL: 1-919-836-4099
FAX: 1-919-836-4099
LICENSE NO. 1-0165

2024 STANDARD SPECIFICATIONS

RIGHT OF WAY DATE:
NOVEMBER 20, 2023

LETTING DATE:
OCTOBER 13, 2026

NCDOT CONTACT:


RONYELL THIGPEN, PE
PROJECT ENGINEER

SEAN MELVILLE, PE
PROJECT DESIGN ENGINEER

ZACHARY SHULER, PE
ASSISTANT BRIDGE PROGRAM MANAGER

HYDRAULICS ENGINEER

DocuSigned by:
Vidya Mohandas
SIGNATURE:

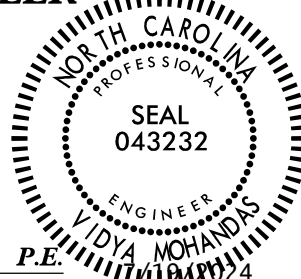

ROADWAY DESIGN ENGINEER

DocuSigned by:
Sean Melville
SIGNATURE:

