


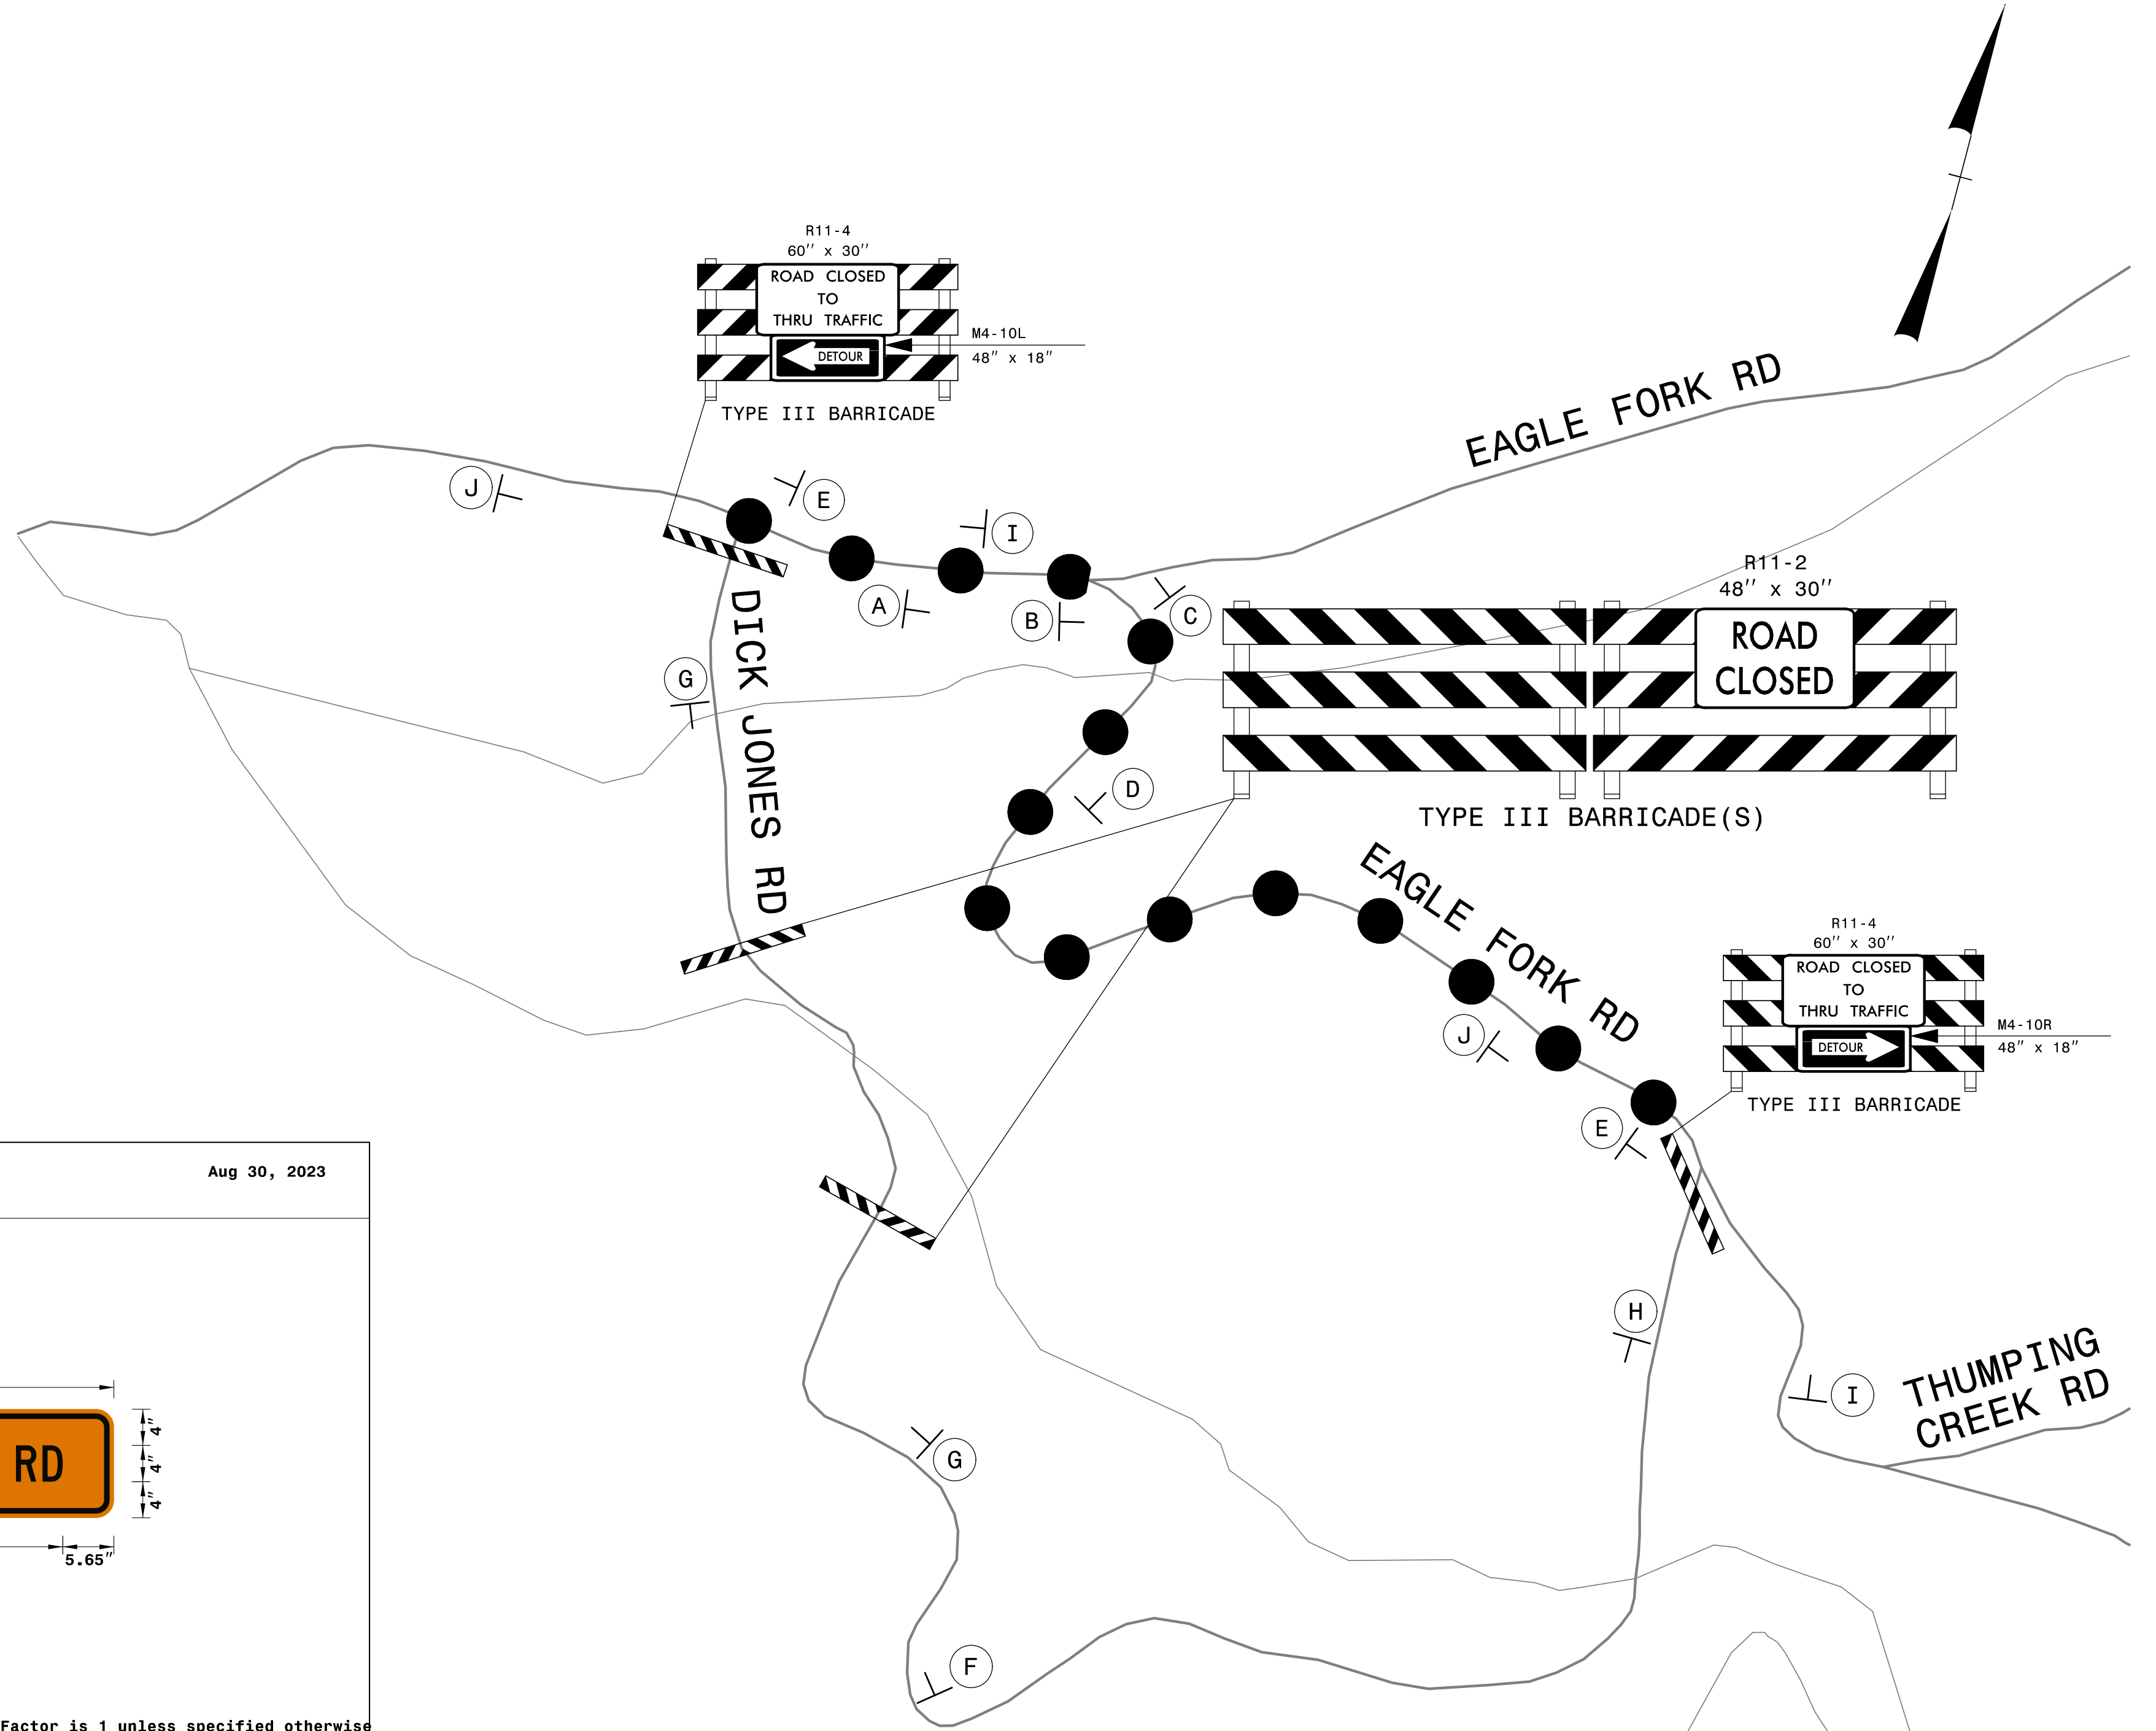

NOTES:

1. COORDINATE WITH THE ENGINEER TO FIELD LOCATE SIGNS AS NEEDED.
2. SEE NCDOT RSD 1101.03, SHEETS 1 AND 2, FOR ADDITIONAL ROAD CLOSURE ADVANCE WARNING SIGNS.

APPROVED: <u>Richard Odynski</u> SFBTEA04AFS14E4 DATE: <u>7/19/2024</u> SEAL			
TRANSPORTATION MANAGEMENT PLANS OFFSITE DETOUR ROUTE SIGNING			
DOCUMENT NOT CONSIDERED FINAL UNLESS ALL SIGNATURES COMPLETED			