


TIP PROJECT: B-5929

CONTRACT:DN01162

See Sheet 1A For Index of Sheets

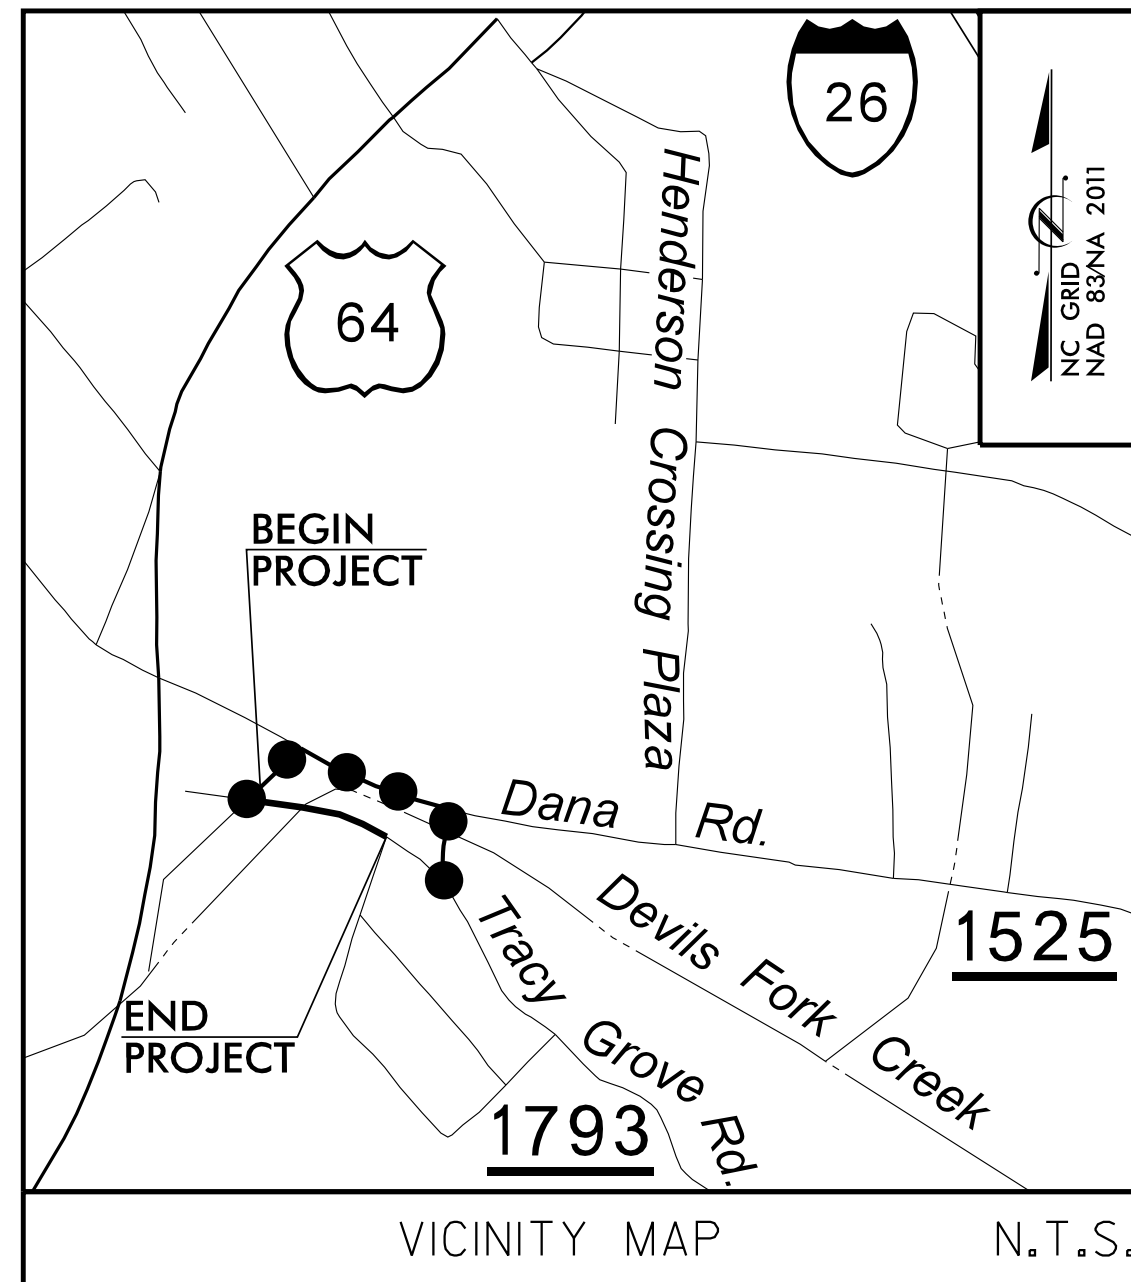

 DETOUR ROUTE


STATE OF NORTH CAROLINA DIVISION OF HIGHWAYS

HENDERSON COUNTY

**LOCATION: BRIDGE NO. 440350 OVER DEVILS FORK CREEK
ON TRACY GROVE ROAD**


TYPE OF WORK: GRADING, PAVING, DRAINAGE AND STRUCTURES

STATE	STATE PROJECT REFERENCE NO.	SHEET NO.	TOTAL SHEETS
N.C.	B-5929	1	
STATE PROJ. NO.	F. A. PROJ. NO.	DESCRIPTION	
50150.1.1	BRSTP-1932(9)	P. E.	
50150.2.1	BRSTP-1932(9)	ROWUTIL.	
50150.3.1	BRSTP-1932(9)	CONST.	

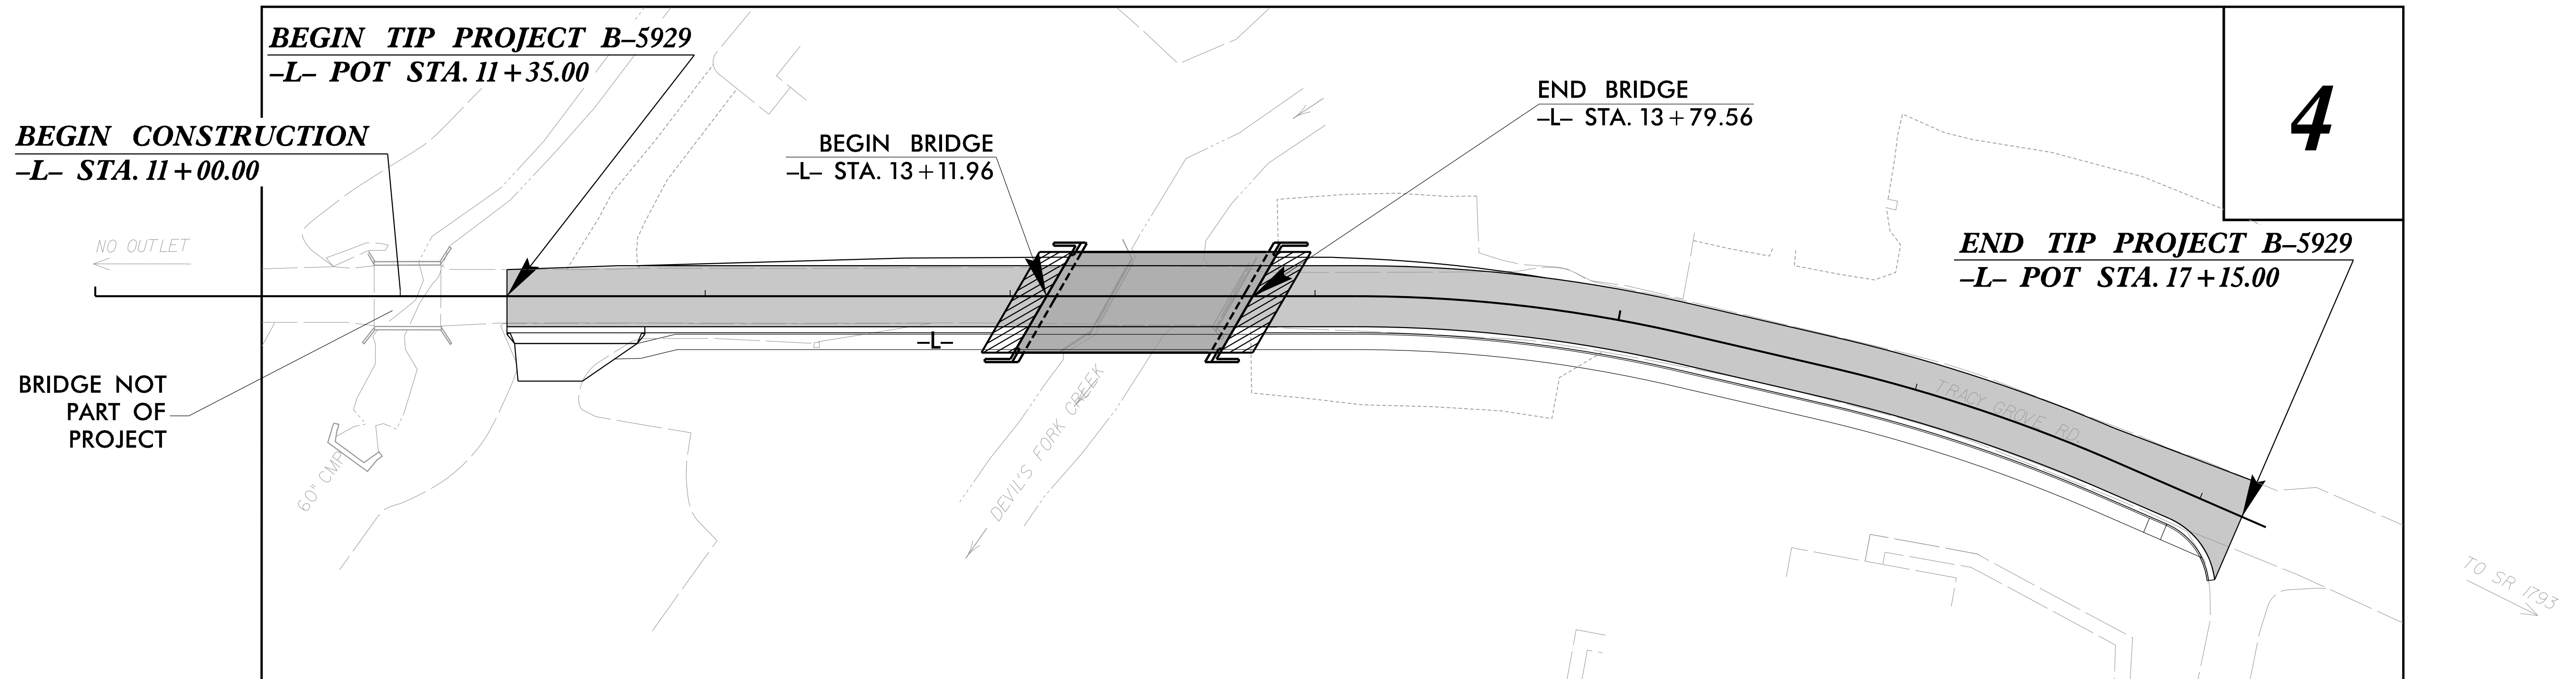

**DOCUMENT NOT CONSIDERED FINAL
UNLESS ALL SIGNATURES COMPLETED**

GRAPHIC SCALES

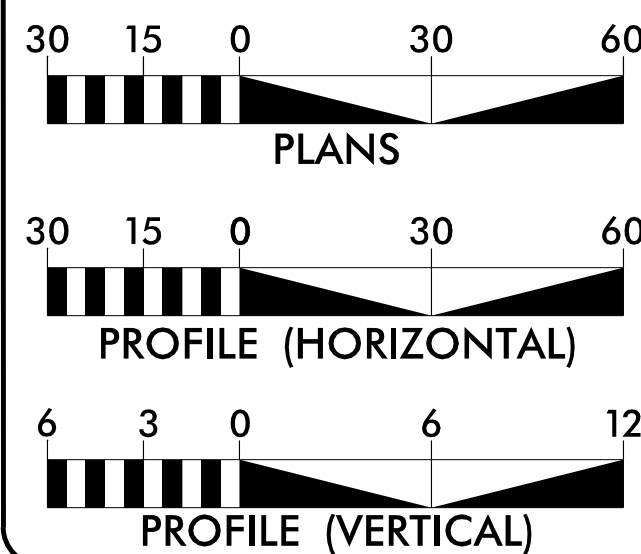

DESIGN DATA

ADT (2026) = 600
ADT (2046) = 1011
T = 7 %
V = 35 MPH

FUNC CLASS=LOCAL RURAL
SUB-REGIONAL TIER

PROJECT LENGTH

LENGTH ROADWAY TIP PROJECT B-5929 = 0.097 MI.
LENGTH STRUCTURE TIP PROJECT B-5929 = 0.013 MI.
TOTAL LENGTH TIP PROJECT B-5929 = 0.11 MI.



Prepared in the Office of:
JOHNSON, MIRMIRAN, & THOMPSON, INC.
 108 Asheville Commerce Parkway,
 Candler NC, 28715

2024 STANDARD SPECIFICATIONS

RIGHT OF WAY DATE:
NOVEMBER 1, 2017

LETTING DATE:
OCTOBER 13, 2026

HARDY L. WILLIS, P.E., S.E.
PROJECT ENGINEER

REECE M. SCHULER, P.E., P.L.S.
PROJECT DESIGN ENGINEER

JARED BOND, P.E.
DIVISION 14 PROJECT MANAGER
NCDOT CONTACT

HYDRAULICS ENGINEER

SIGNATURE: DocuSigned by:
Bradley Kidnow
AD0B0AE220G3415...

**ROADWAY DESIGN
ENGINEER**

DocuSigned by:
Reece Schuler
18834024C7824FC

