
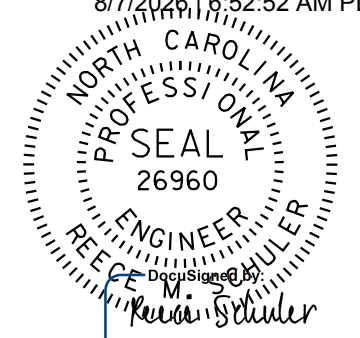
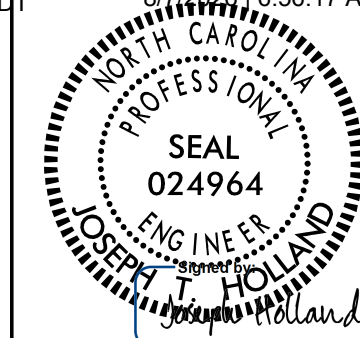


Johnson, Mirmiran, & Thompson Inc.
108 Asheville Commerce Parkway,
Candler, NC, 28715
License No: C-3097

PROJECT REFERENCE NO. <i>B-5929</i>		SHEET NO. <i>2A-1</i>
ROADWAY DESIGN ENGINEER 8/7/2006 16:52:52 AM PDT 	PAVEMENT DESIGN ENGINEER 8/7/2006 16:56:17 AM PDT 	
DOCUMENT NOT CONSIDERED FINAL UNLESS ALL SIGNATURES COMPLETED		

PAVEMENT SCHEDULE	
C1	PROP. APPROX. 3" ASPHALT CONCRETE SURFACE COURSE, TYPE S9.5B, AT AN AVERAGE RATE OF 165 LBS. PER SQ. YD. IN EACH OF TWO LAYERS.
C2	PROP. VAR. DEPTH ASPHALT CONCRETE SURFACE COURSE, TYPE S9.5B, AT AN AVERAGE RATE OF 110 LBS. PER SQ. YD. PER 1" DEPTH TO BE PLACED IN LAYERS NOT LESS THAN 1' OR GREATER THAN 1.5" IN DEPTH.
D1	PROP. APPROX. 4" ASPHALT CONCRETE INTERMEDIATE COURSE TYPE I19.0C, AT AN AVERAGE RATE OF 456 LBS. PER SQ. YD.
E1	PROP. APPROX. 4" ASPHALT CONCRETE BASE COURSE, TYPE B25.0C, AT AN AVERAGE RATE OF 456 LBS. PER SQ. YD.
R	2'-6" CONCRETE CURB & GUTTER
S	4" CONCRETE SIDEWALK
T	EARTH MATERIAL

NOTE: PAVEMENT EDGE SLOPES ARE 1:1 UNLESS SHOWN OTHERWISE

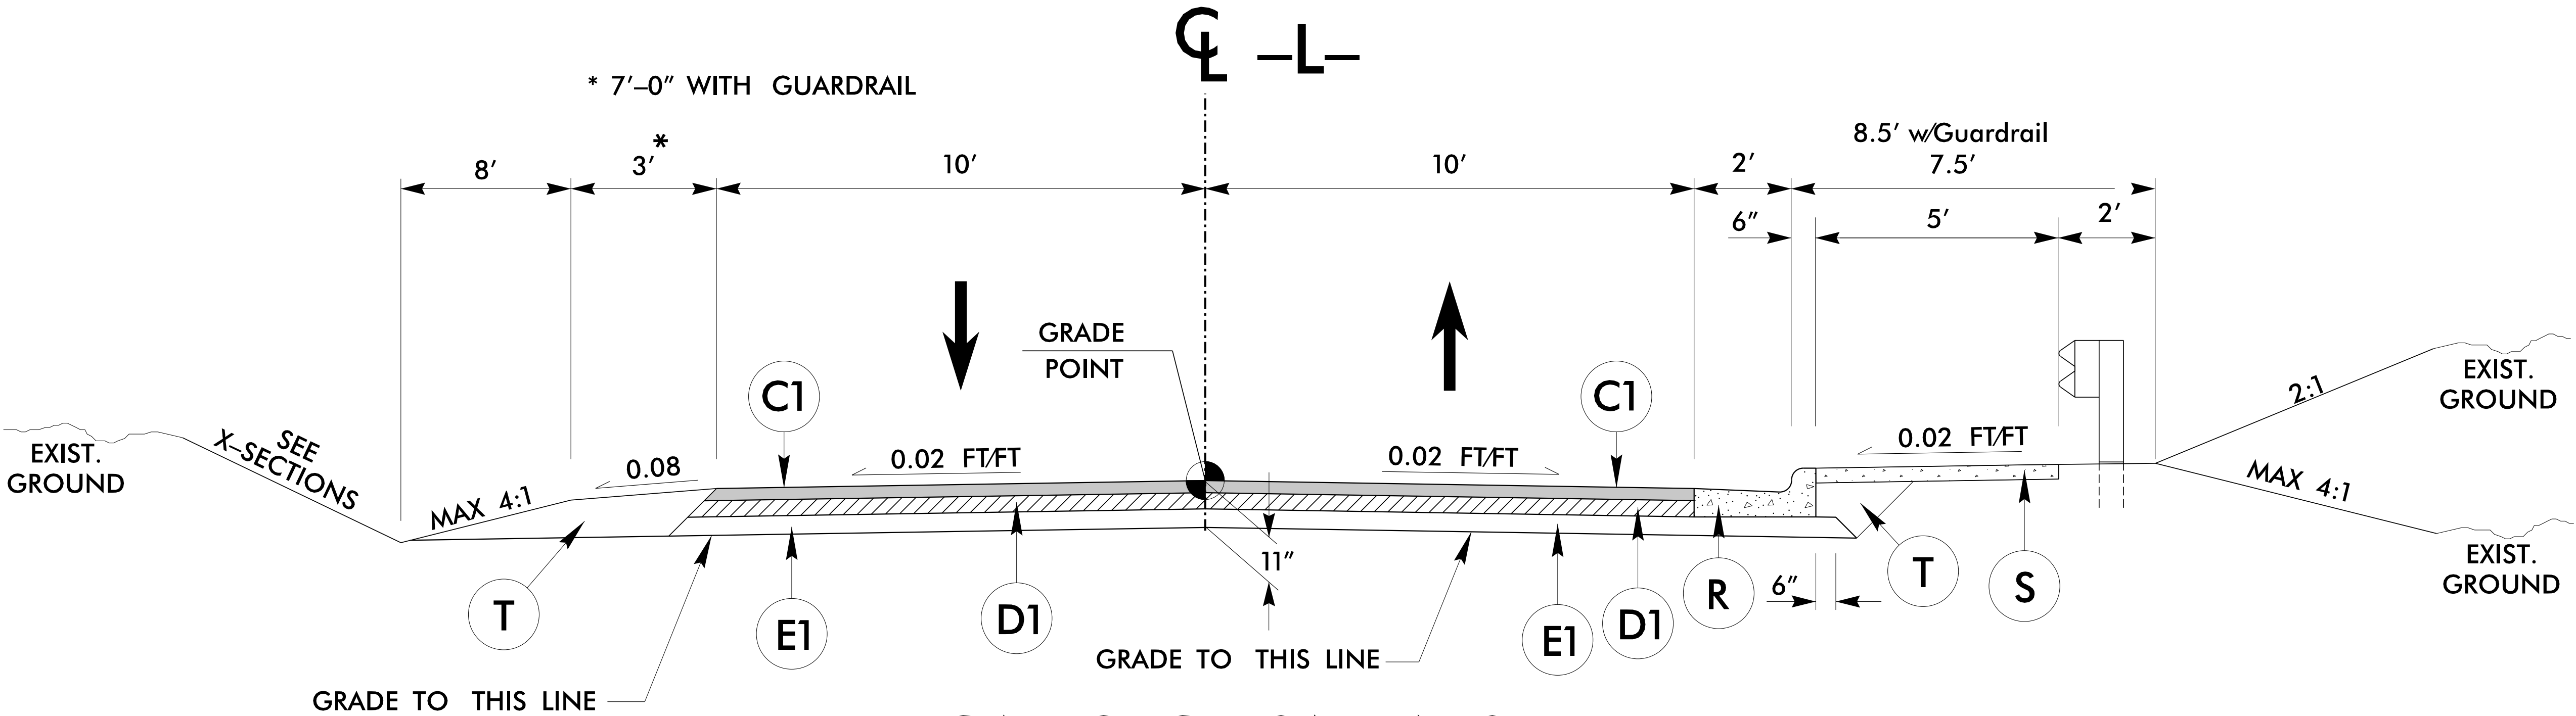

TYPICAL SECTION NO. 1

-L- STA. 11+35.00 TO -L- STA. 13+11.96 (BEG. BRIDGE)
-L- STA. 13+79.56 (END BRIDGE) TO -L- STA. 17+15.00