
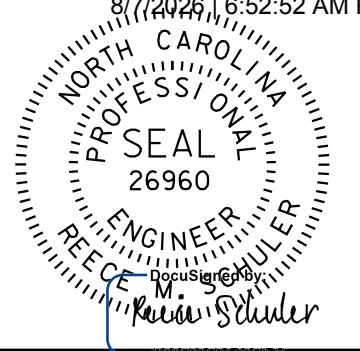
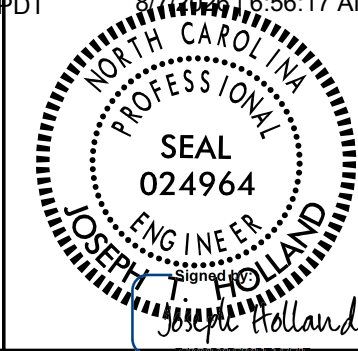


Johnson, Mirmiran, & Thompson Inc.
108 Asheville Commerce Parkway,
Candler, NC, 28715
License No: C-3097

PROJECT REFERENCE NO. <i>B-5929</i>		SHEET NO. <i>2A-2</i>
ROADWAY DESIGN ENGINEER <i>8/7/2026 10:52:52 AM PDT</i> 	PAVEMENT DESIGN ENGINEER <i>8/7/2026 10:56:17 AM PDT</i> 	
DOCUMENT NOT CONSIDERED FINAL UNLESS ALL SIGNATURES COMPLETED		

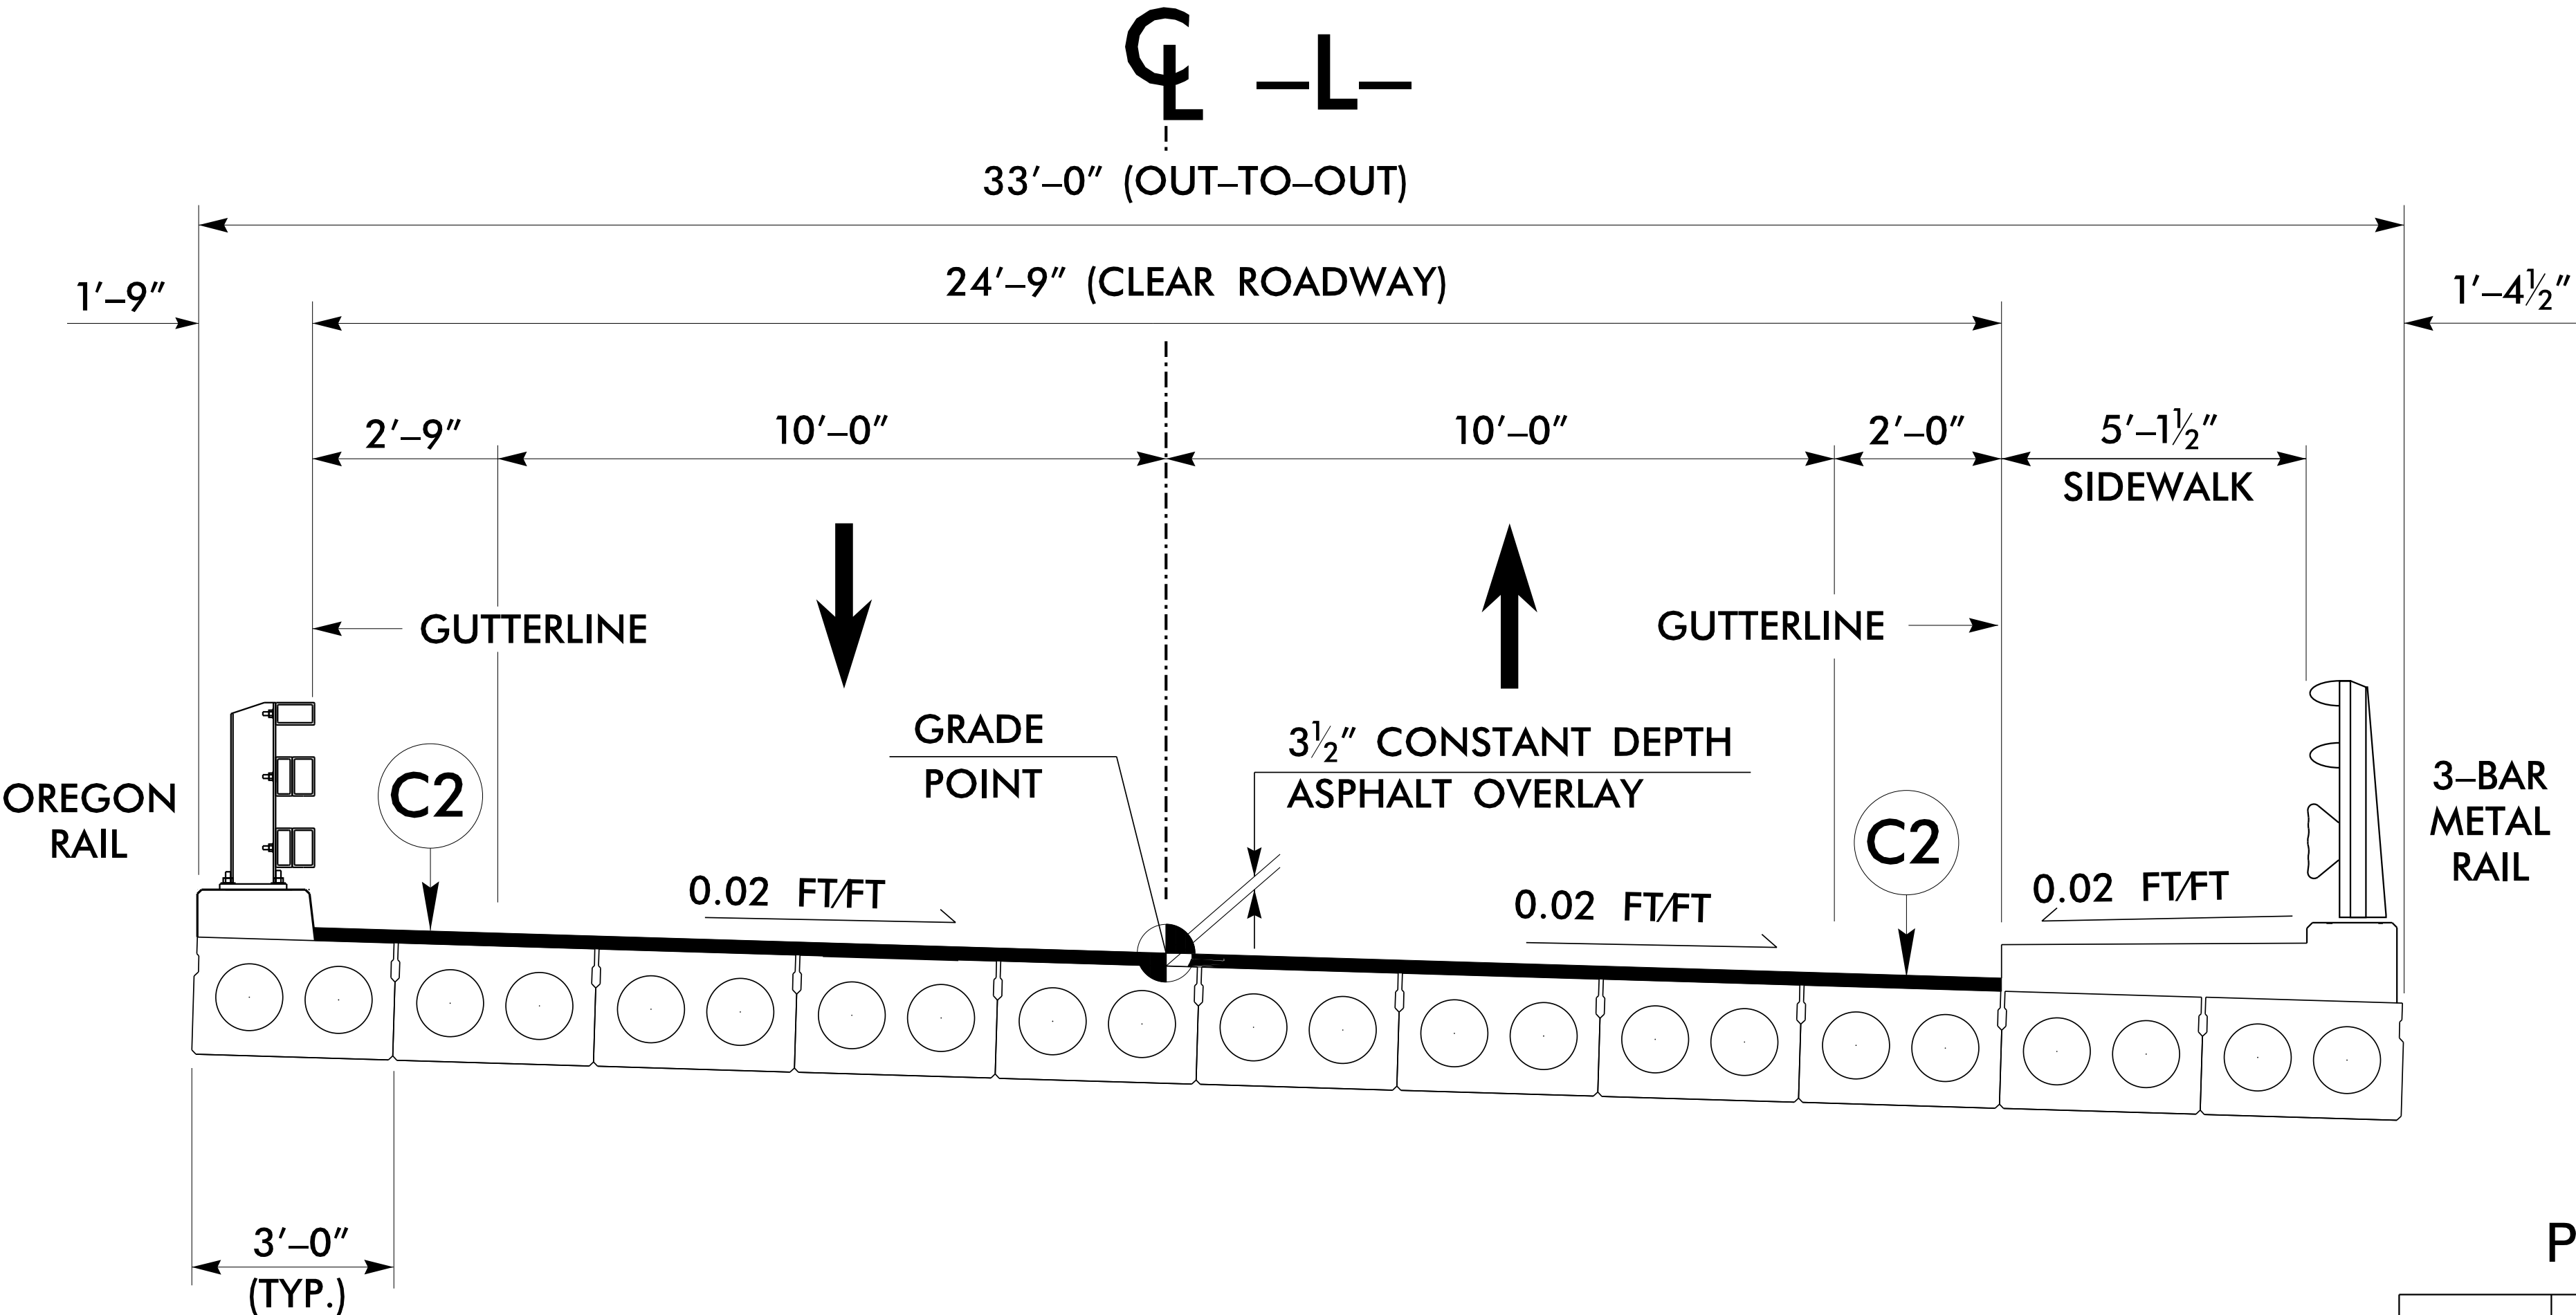

TYPICAL SECTION NO. 2

-L- STA. 13+11.96 (BEG. BRIDGE) TO -L- STA. 13+79.56 (END BRIDGE)

NOTE:SEE STRUCTURE PLANS FOR
STRUCTURE CONSTRUCTION DETAILS

PAVEMENT SCHEDULE

C1	3" S9.5B
C2	VAR. DEPTH S9.5B
E1	4" B25.0C
D1	4" I19.0C
R	2' 6" CURB AND GUTTER
S	4" CONCRETE SIDEWALK
T	EARTH MATERIAL