



8/6/2026 8:37:55 AM
V:\Asheville\structures\31640-05 Henderssonville B-5929\Traffic\TCP\B5929_TMP-3.dgn
User:dfredde

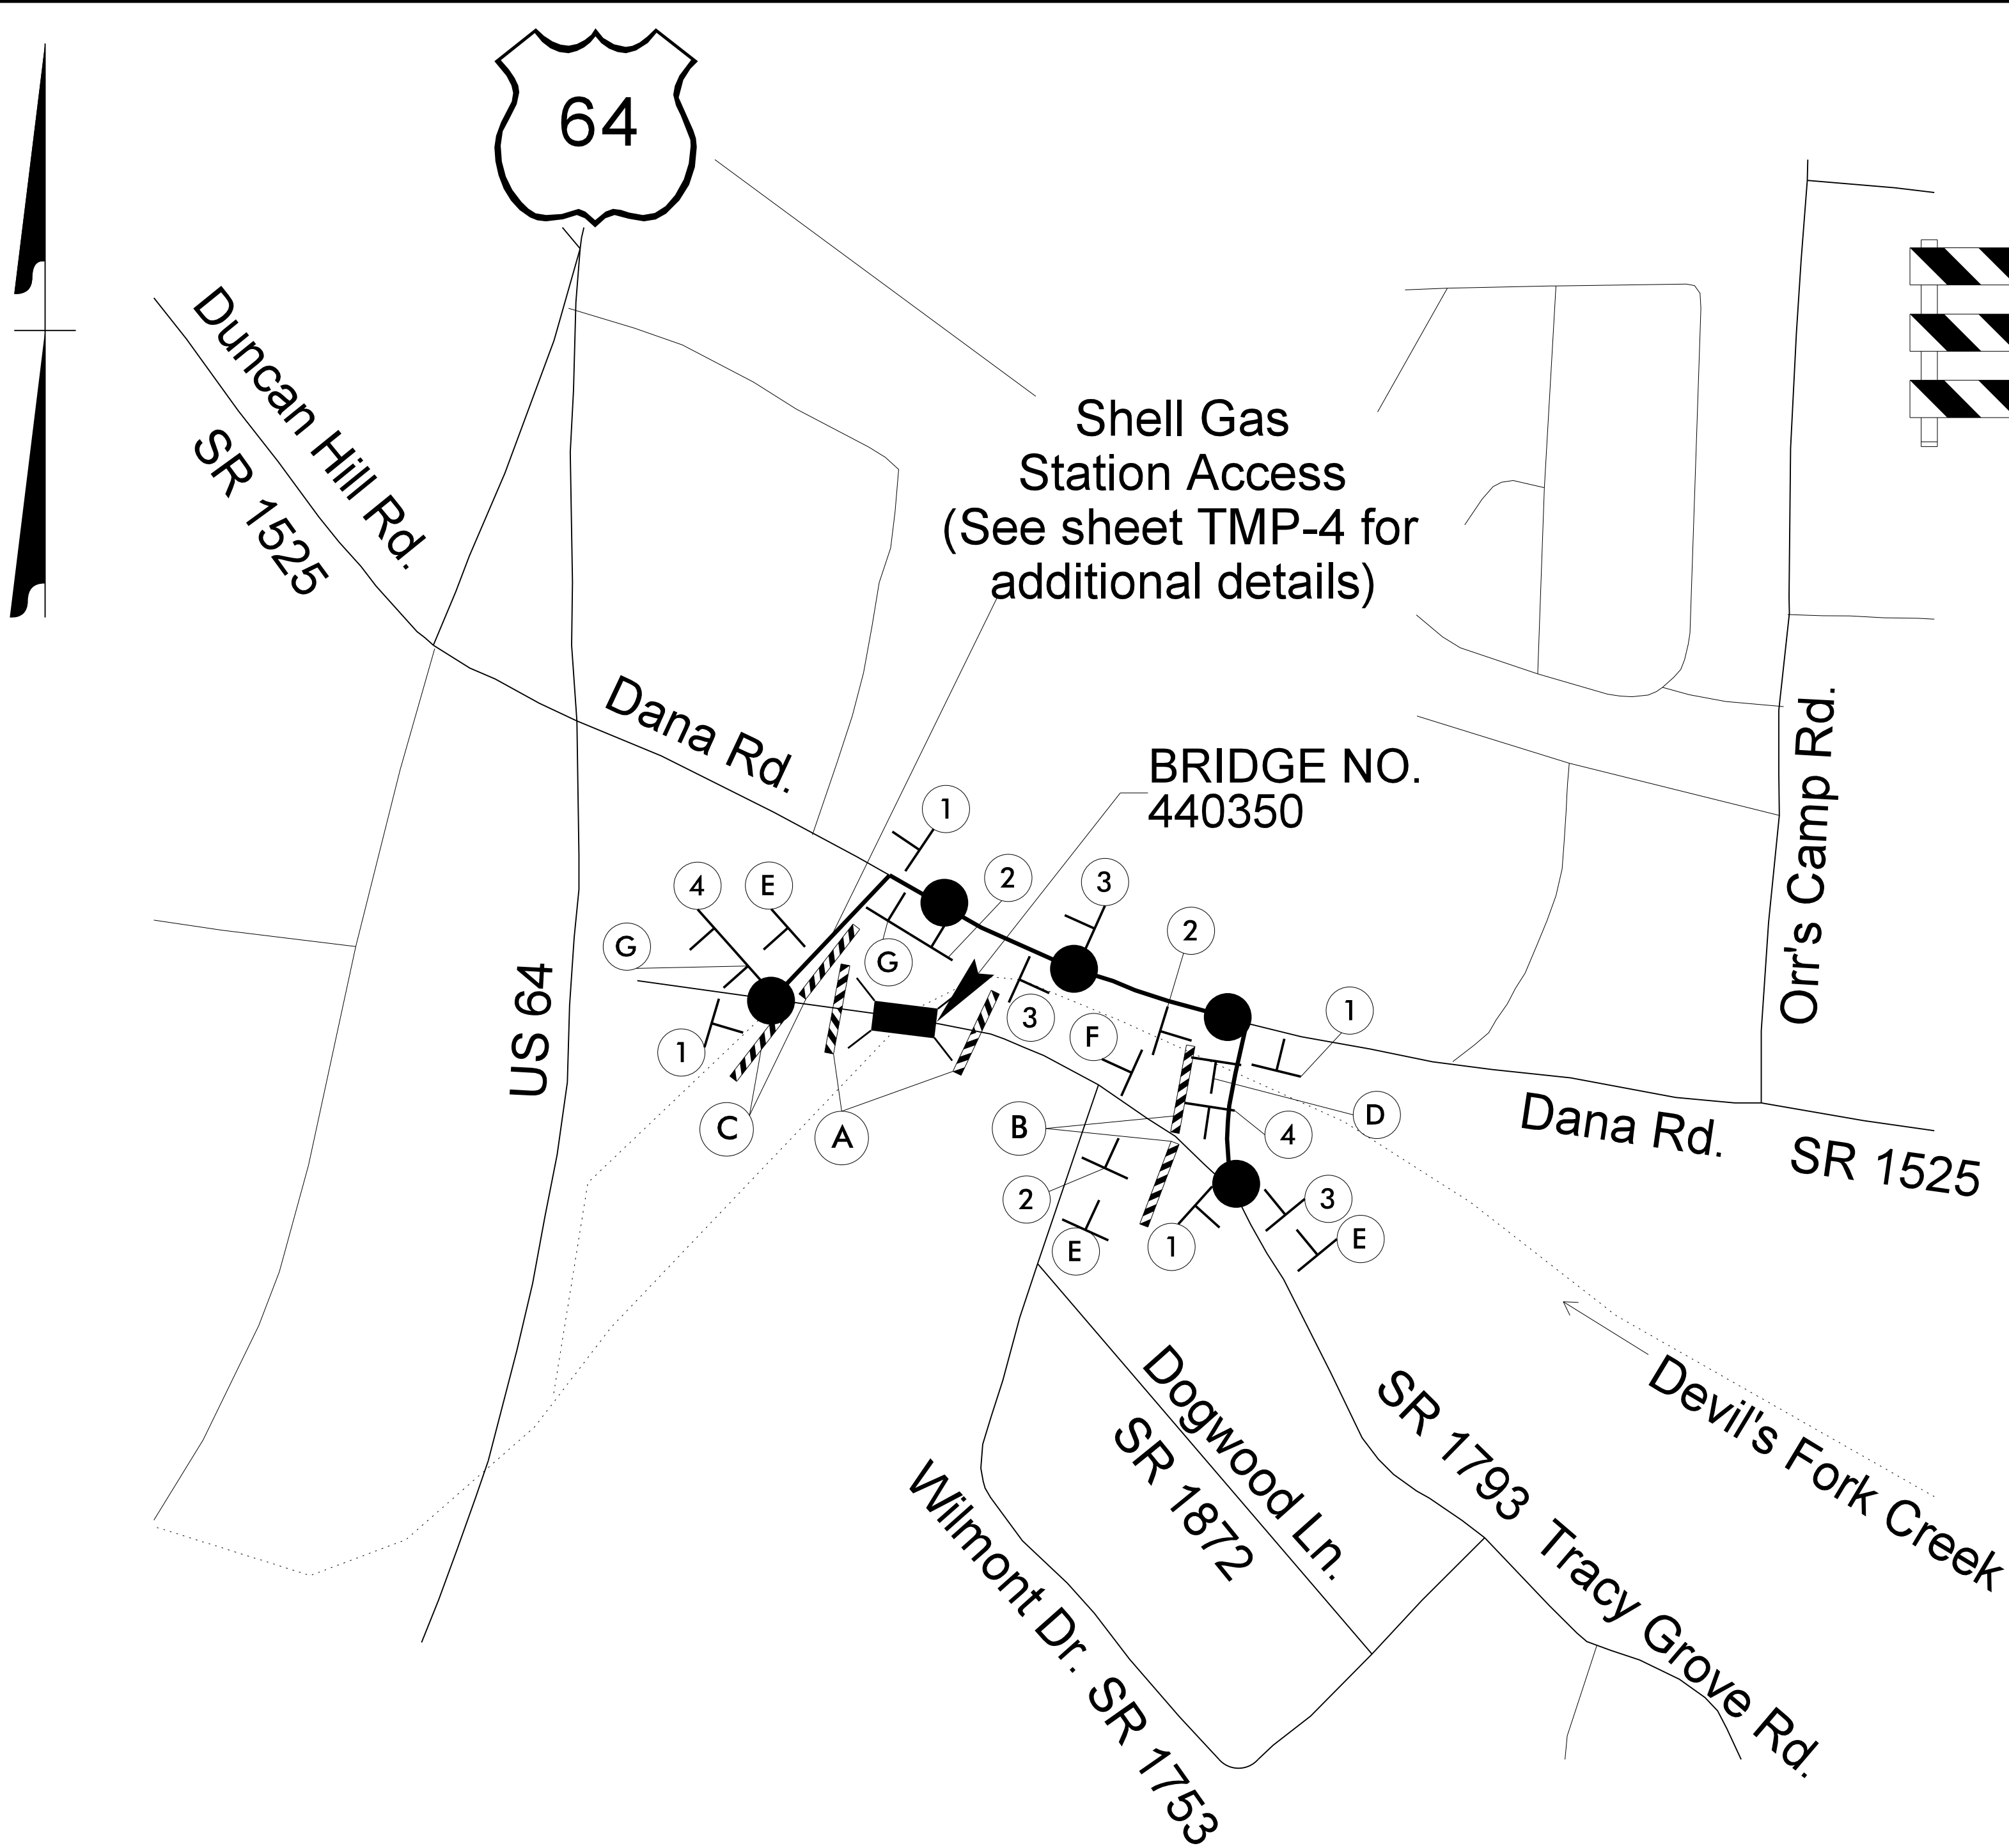

● ● ● DETOUR ROUTE (0.25 mi +/-)


NOTES:

- ALL DETOUR SIGN LOCATIONS ARE APPROXIMATE.
- ALL DETOUR SIGNS ARE BLACK ON ORANGE UNLESS OTHERWISE NOTED.
- TRAFFIC CONTROL DEVICES (A) THROUGH (F) SHALL BE INSTALLED ACCORDING TO ROADWAY STANDARD DRAWING 1101.03, SHEET 1 OF 9.
- TRAFFIC CONTROL DEVICES (1) THROUGH (4) SHALL BE INSTALLED AS PER ENGINEER'S INSTRUCTIONS, AND AS SHOWN HEREON.
- SEE ROADWAY STANDARD DRAWING NO. 1101.03, SHEET 1 OF 9, FOR ADDITIONAL WORK ZONE SIGNS.
- SEE ACCESS AGREEMENT BETWEEN PROPERTY OWNER AND THE CITY.

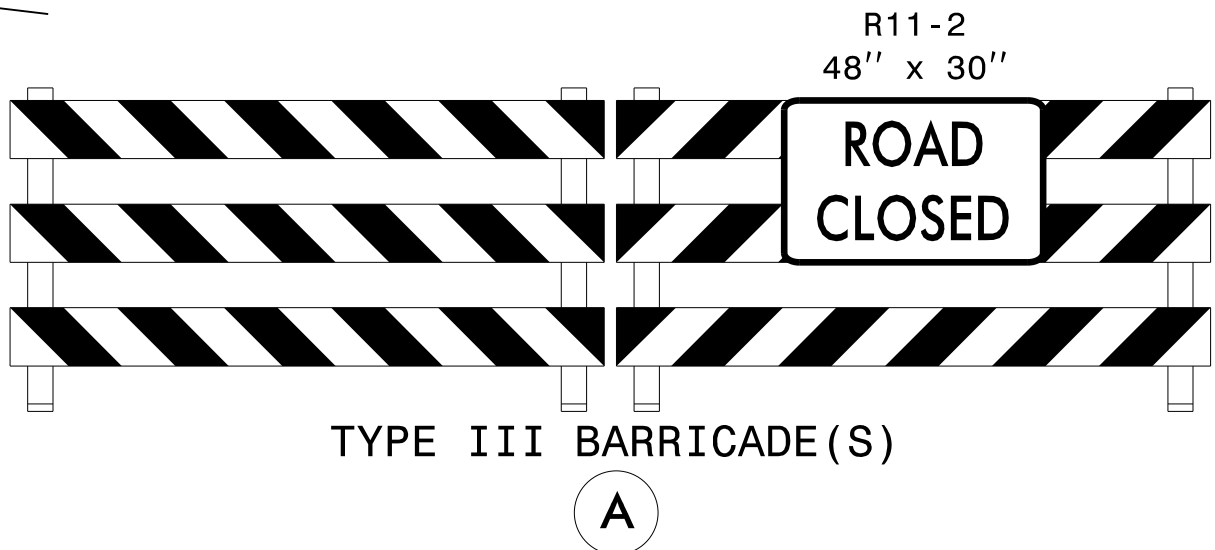


TYPE III BARRICADE(S)

(A)

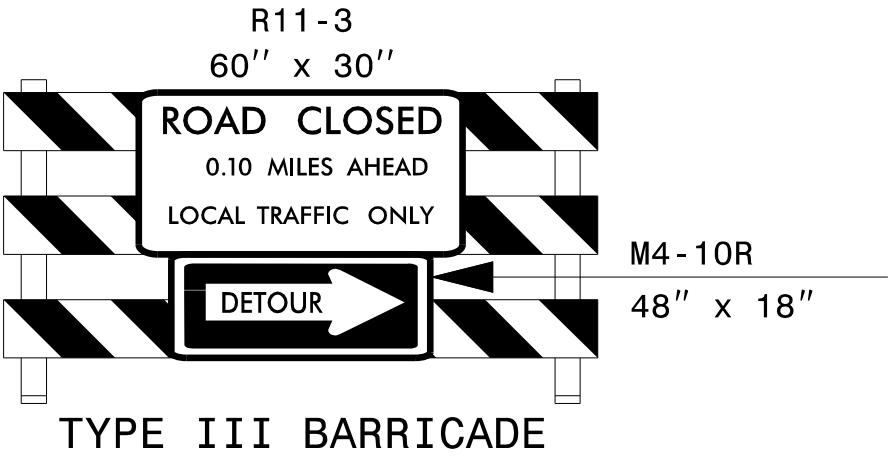


TYPE III BARRICADE

(B)

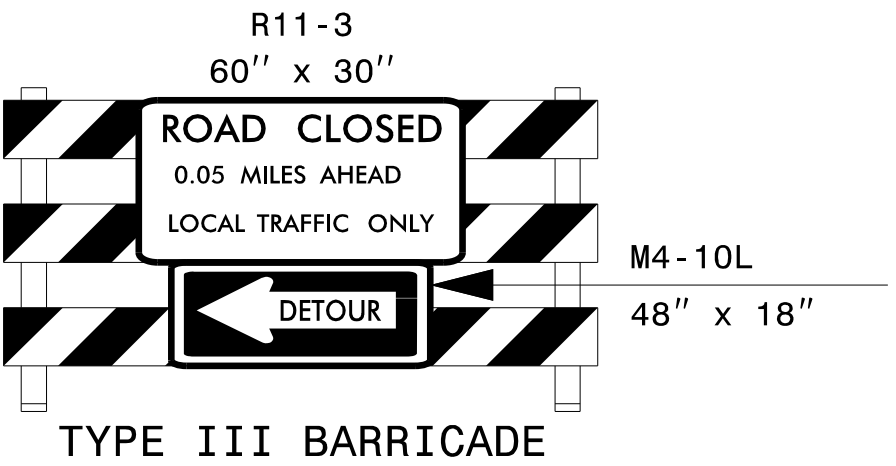


TYPE III BARRICADE


(C)

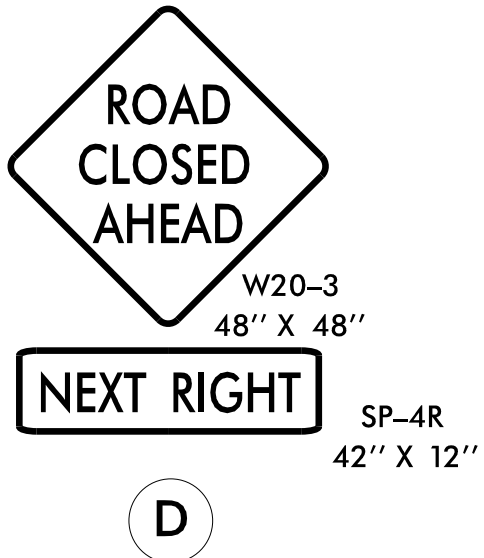


(D)

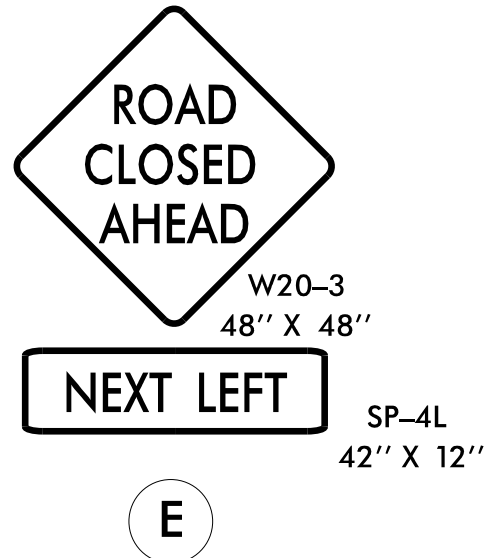

(E)

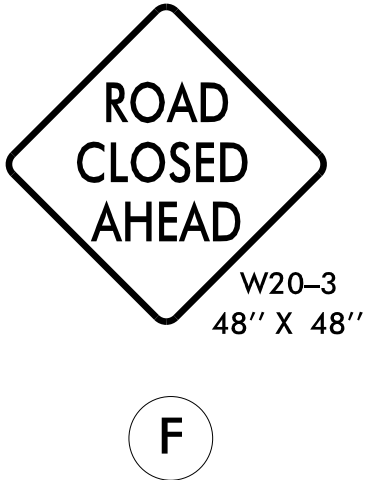


(F)

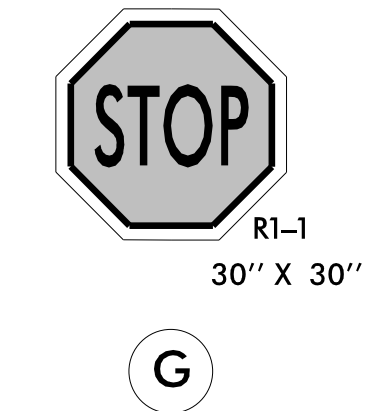


(G)

PROJ. REFERENCE NO.	SHEET NO.
B-5929	TMP-3


JMT Johnson, Mirman, & Thompson Inc.
105 Asheville Commerce Parkway,
Candler, NC, 28715
License No: C-3097

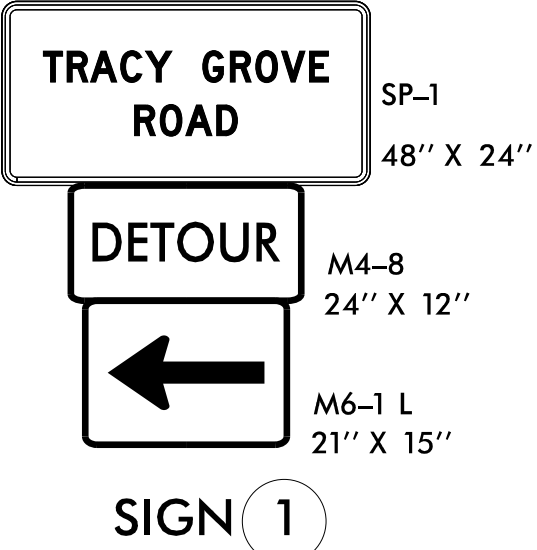


SIGN (1)

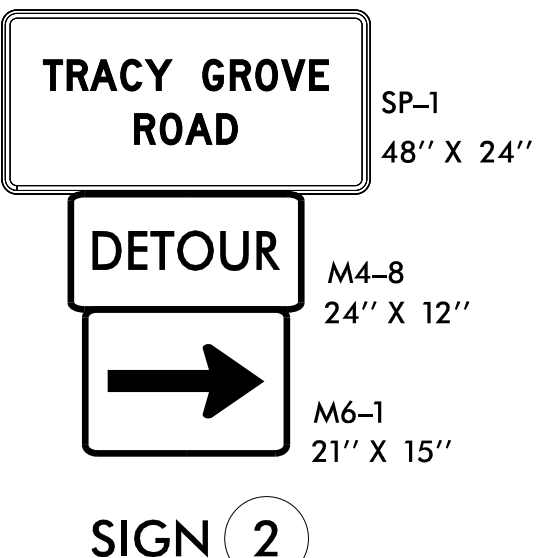

SIGN (2)

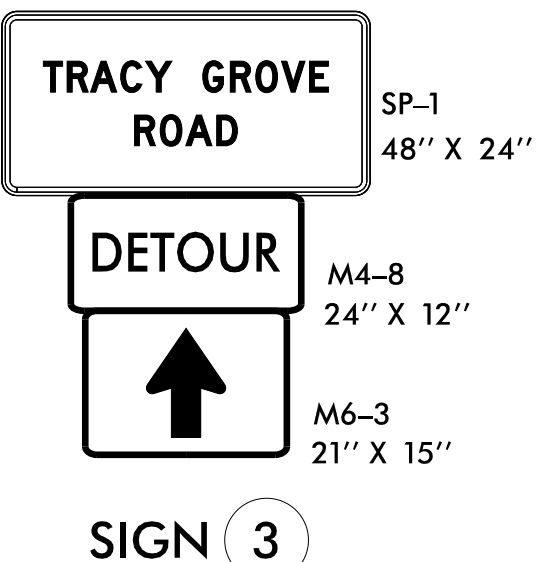

SIGN (3)

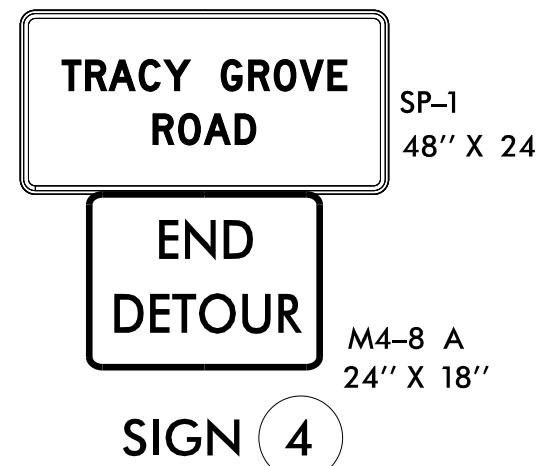


SIGN (4)

APPROVED: _____
DATE: 8/10/2026 | 7:06:33 AM PM
SEAL
DOCUMENT NOT CONSIDERED FINAL
UNLESS ALL SIGNATURES COMPLETED

Signed by:
Cotton M. Biddle
7848E7A6815E437...

SEAL
057712
ENGINEER
COTTON M. BIDDLE

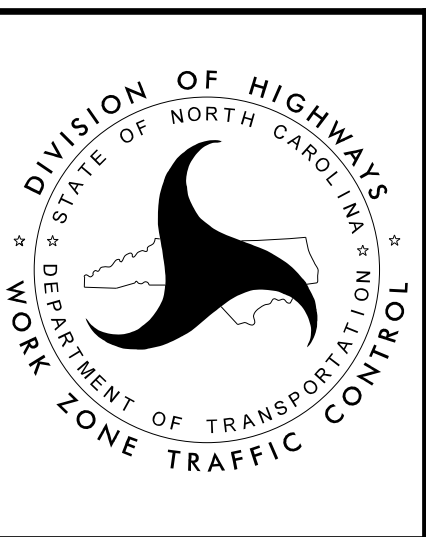

TEMPORARY TRAFFIC
CONTROL DETAIL