

11/15/17
V&M PROJECT: #31640-05
STRUCTURES\31640-05\UTILITIES\B5929_UTL-UO-1.DGN

TIP PROJECT: B-5929
CONTRACT: 7500019705




STATE OF NORTH CAROLINA
DIVISION OF HIGHWAYS

UTILITIES BY OTHERS
HENDERSON COUNTY

LOCATION: BRIDGE NO. 440350 OVER DEVILS FORK CREEK
ON TRACY GROVE ROAD
TYPE OF WORK: AERIAL POWER, TELEPHONE, & CATV

PROJECT REFERENCE NO.	SHEET NO.
B-5929	UO-1

NOTE:
ALL UTILITY WORK SHOWN ON THIS SHEET IS DONE BY OTHERS.
NO PAYMENT WILL BE MADE TO THE CONTRACTOR FOR UTILITY WORK SHOWN ON THIS SHEET.

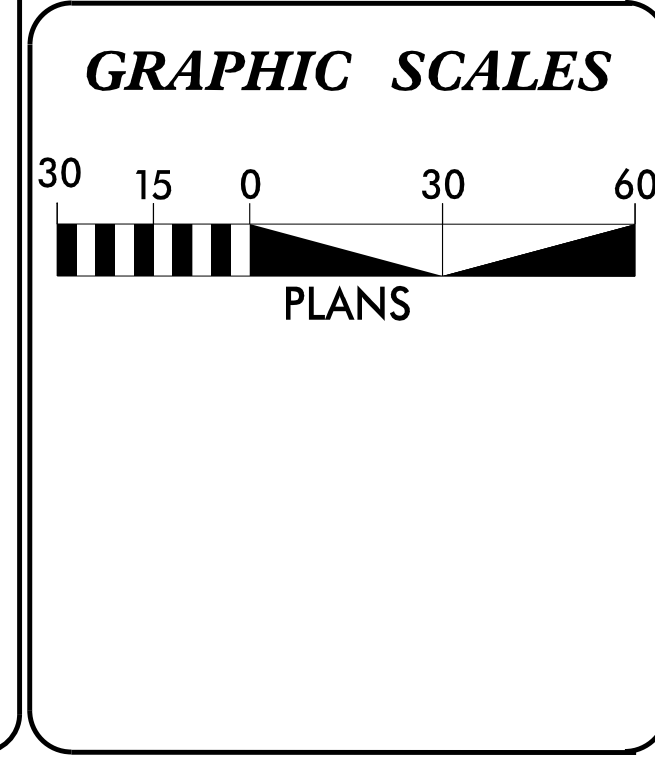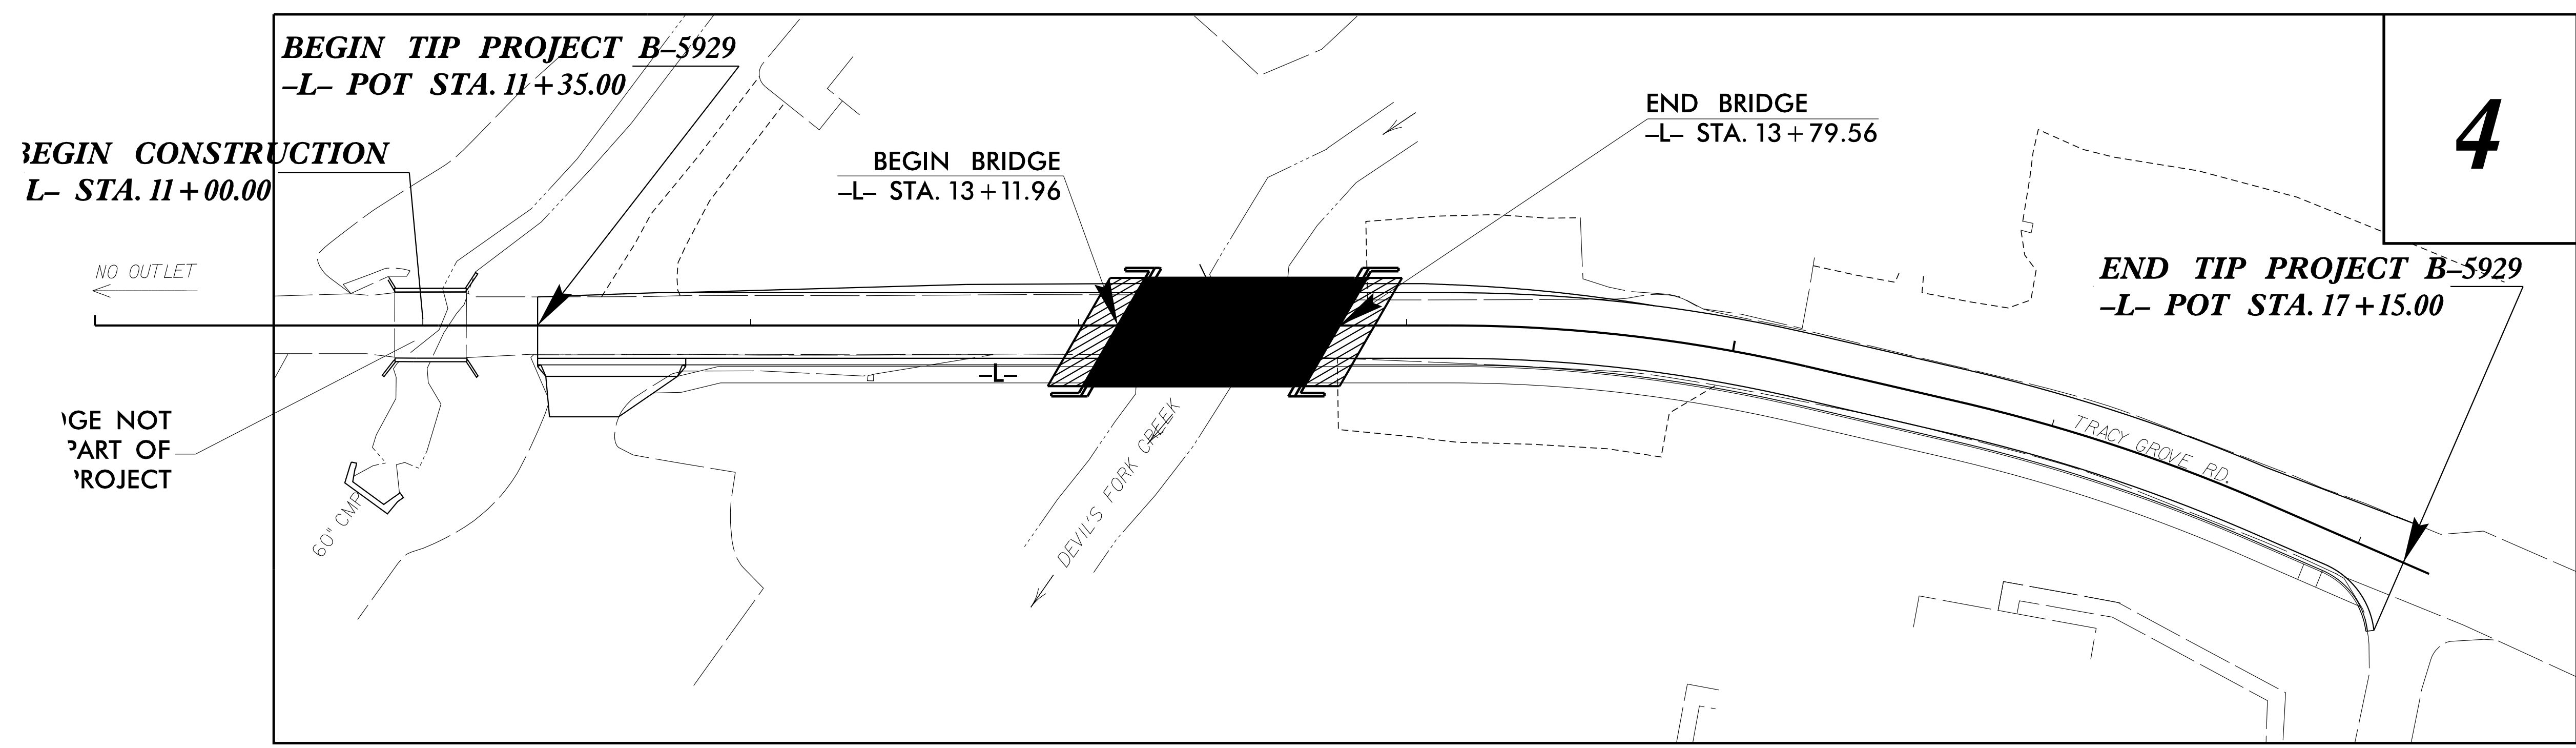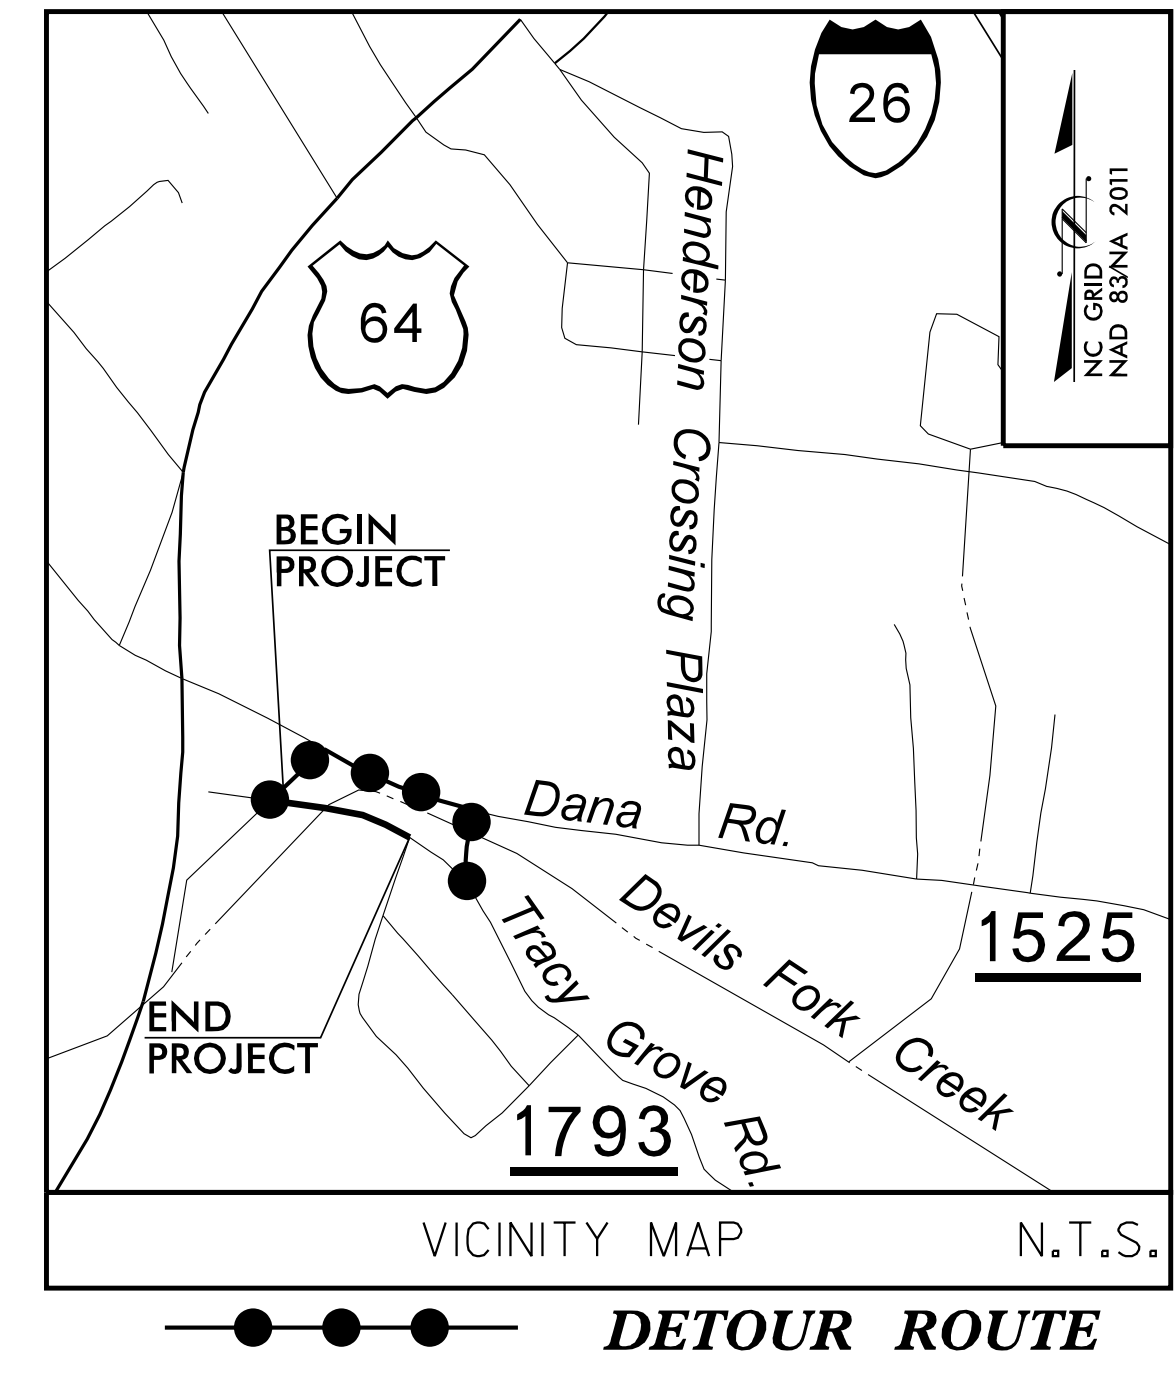

INDEX OF SHEETS	
SHEET NO.	DESCRIPTION
UO-1	TITLE SHEET
UO-2	UBO PLAN SHEET


- UTILITY OWNERS WITH CONFLICTS
- (1) POWER - DUKE ENERGY
 - (2) TELEPHONE - AT&T
 - (3) CATV - OPTIMUM

PREPARED IN THE OFFICE OF:

JMT.

JOHNSON, MIRMIRAN, & THOMPSON, INC.
2550 West Tyvola Road, Suite 120,
Charlotte, NC, 28217

Nicholas Asaro, P.L.S.	UTILITY PROJECT MANAGER
James Montgomery	PROJECT UTILITY COORDINATOR
Shane Waidner	PROJECT UTILITY CADD

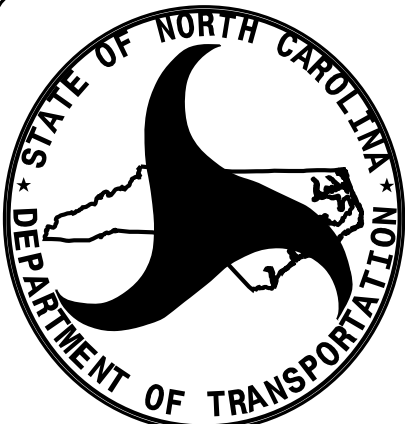 DIVISION OF HIGHWAYS
DIVISION 14
253 WEBSTER ROAD
SYLVA, NC 28779
PHONE (828) 586-2141
FAX (828) 586-4043

Robert Dyer	REGIONAL UTILITY COORDINATOR
Robert Wilcox	DIVISION 14 UTILITY ENGINEER