




Johnson, Mirmiran, & Thompson Inc.
2550 West Tyvola Road, Suite 120,
Charlotte, NC, 28217
License No: C-3097

PROJECT REFERENCE NO.	SHEET NO.
B-5929	UO-2

UTILITIES BY OTHERS

NOTE:
ALL PROPOSED UTILITY WORK
SHOWN ON THIS SHEET WILL
BE DONE BY OTHERS

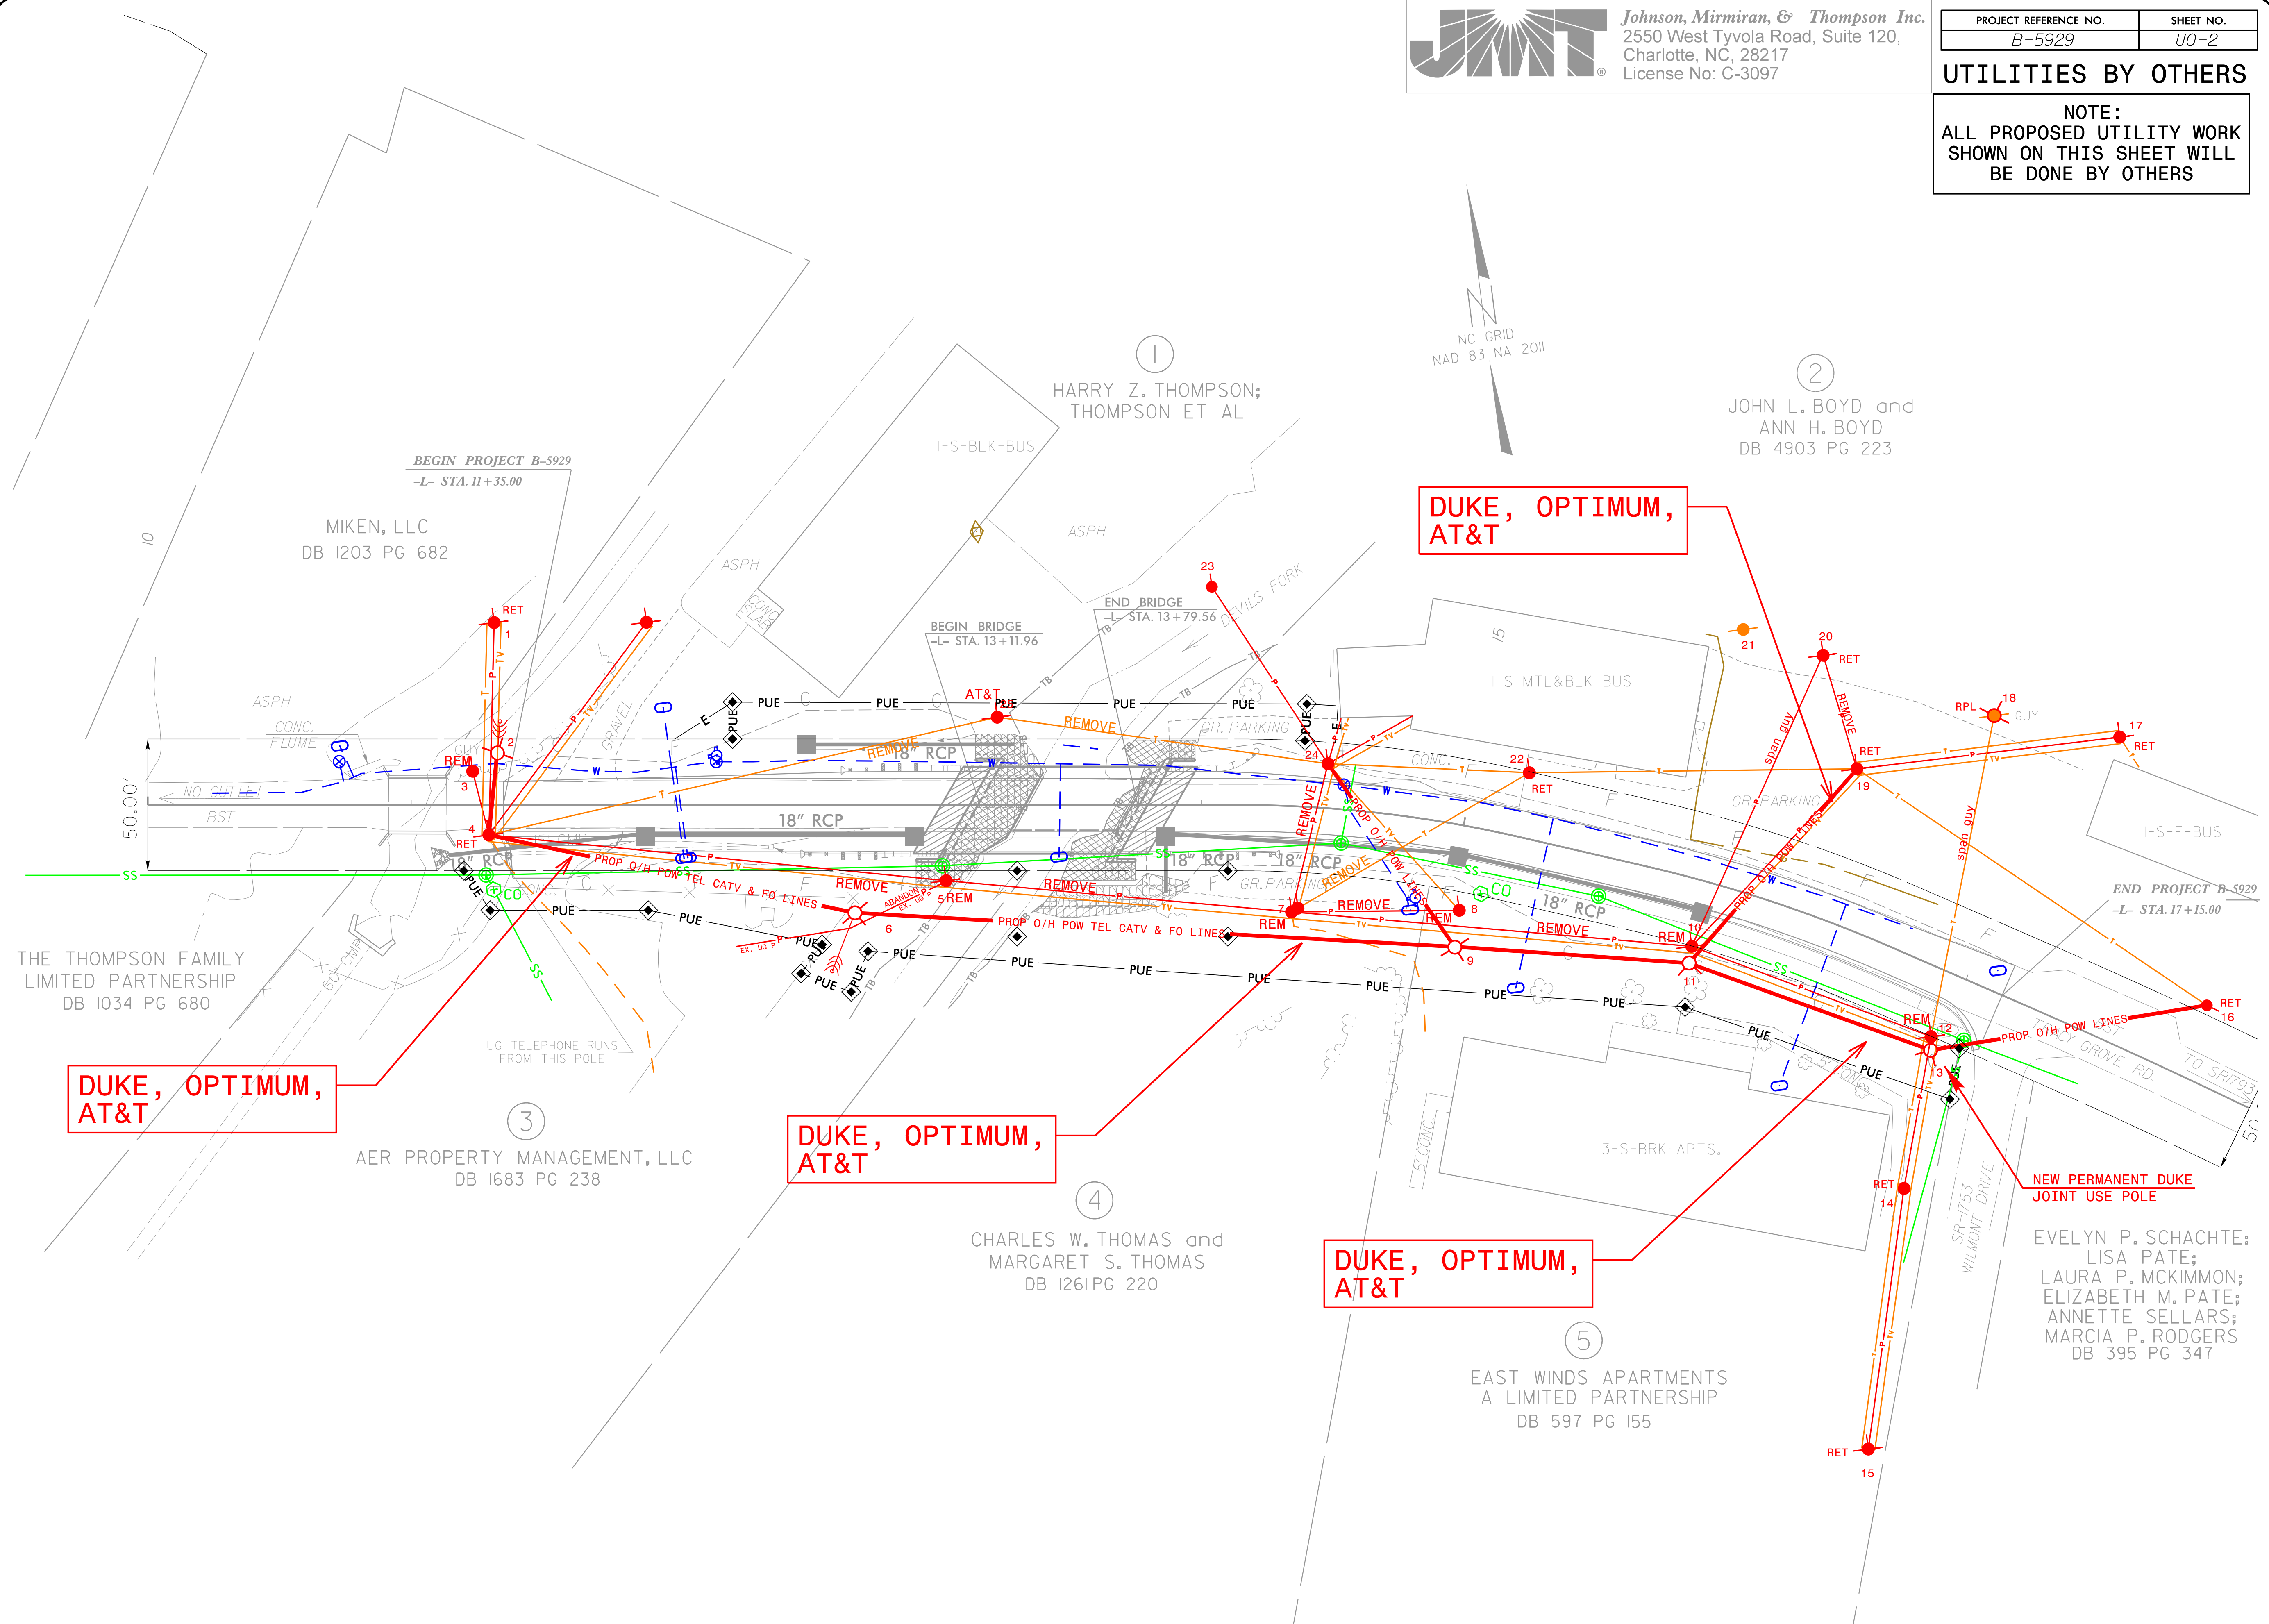

PROJECT: B-5929

CONTRACT: 7500019705