


TIP PROJECT: B-5929

CONTRACT: DN01162

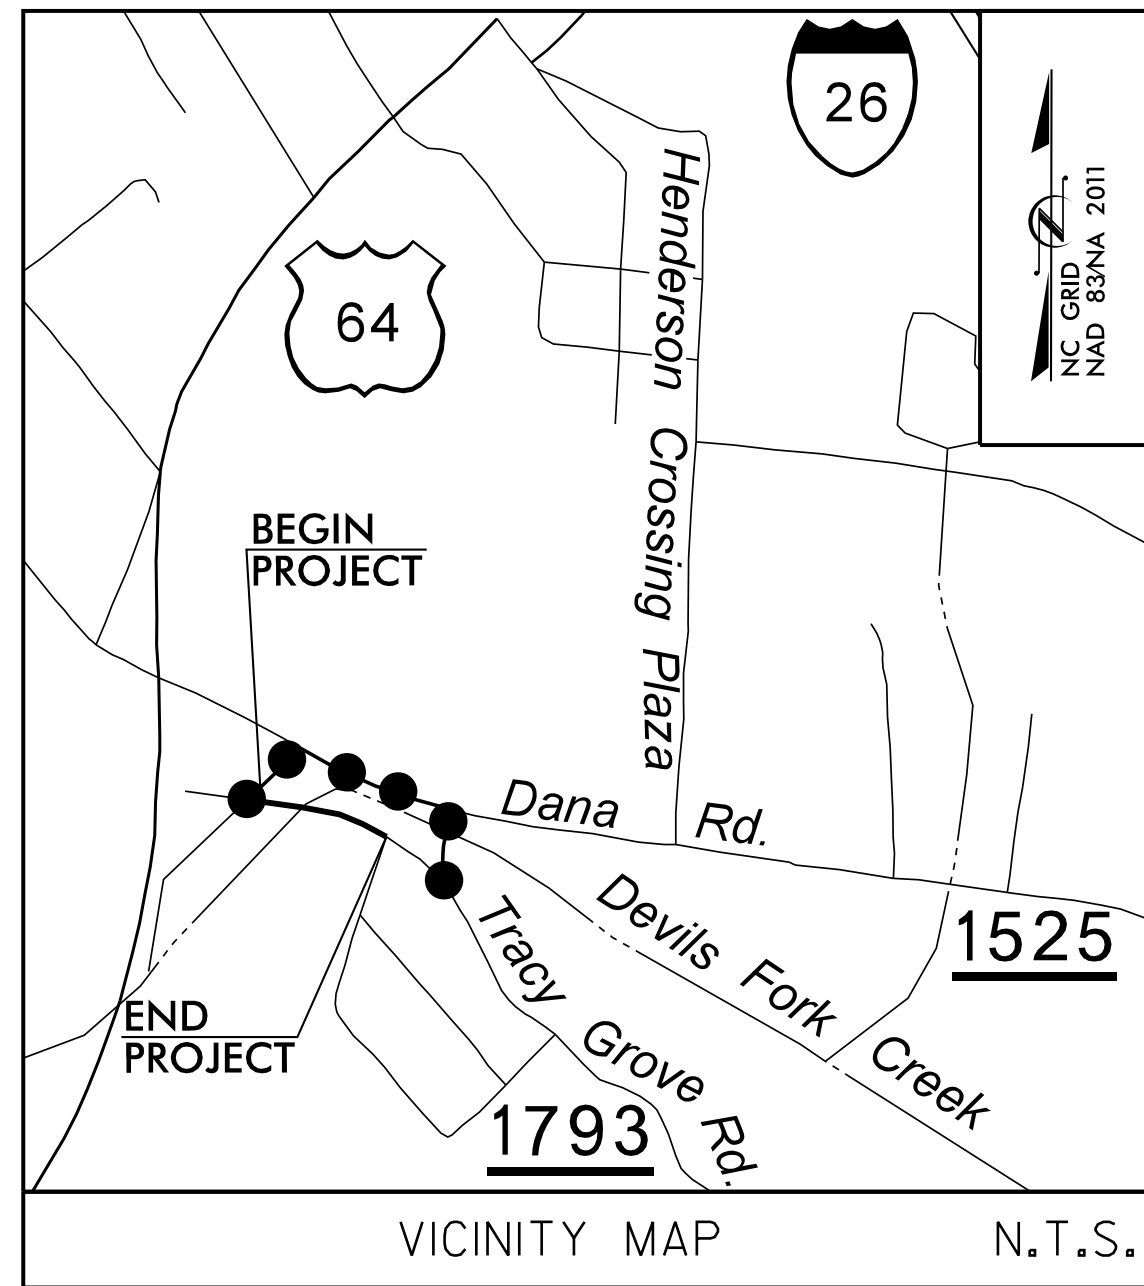

DETOUR ROUTE



STATE OF NORTH CAROLINA
DIVISION OF HIGHWAYS

HENDERSON COUNTY


LOCATION: BRIDGE NO. 350 OVER DEVILS FORK CREEK
ON TRACY GROVE ROAD

TYPE OF WORK: GRADING, PAVING, DRAINAGE AND STRUCTURE

STATE	STATE PROJECT REFERENCE NO.	SHEET NO.	TOTAL SHEETS
N.C.	B-5929		
STATE PROJ. NO.	P.A. PROJ. NO.	DESCRIPTION	
50150.1.1	BRSTP-1932(9)	P.E.	
50150.2.1	BRSTP-1932(9)	ROW/UTIL.	
50150.3.1	BRSTP-1932(9)	CONST.	

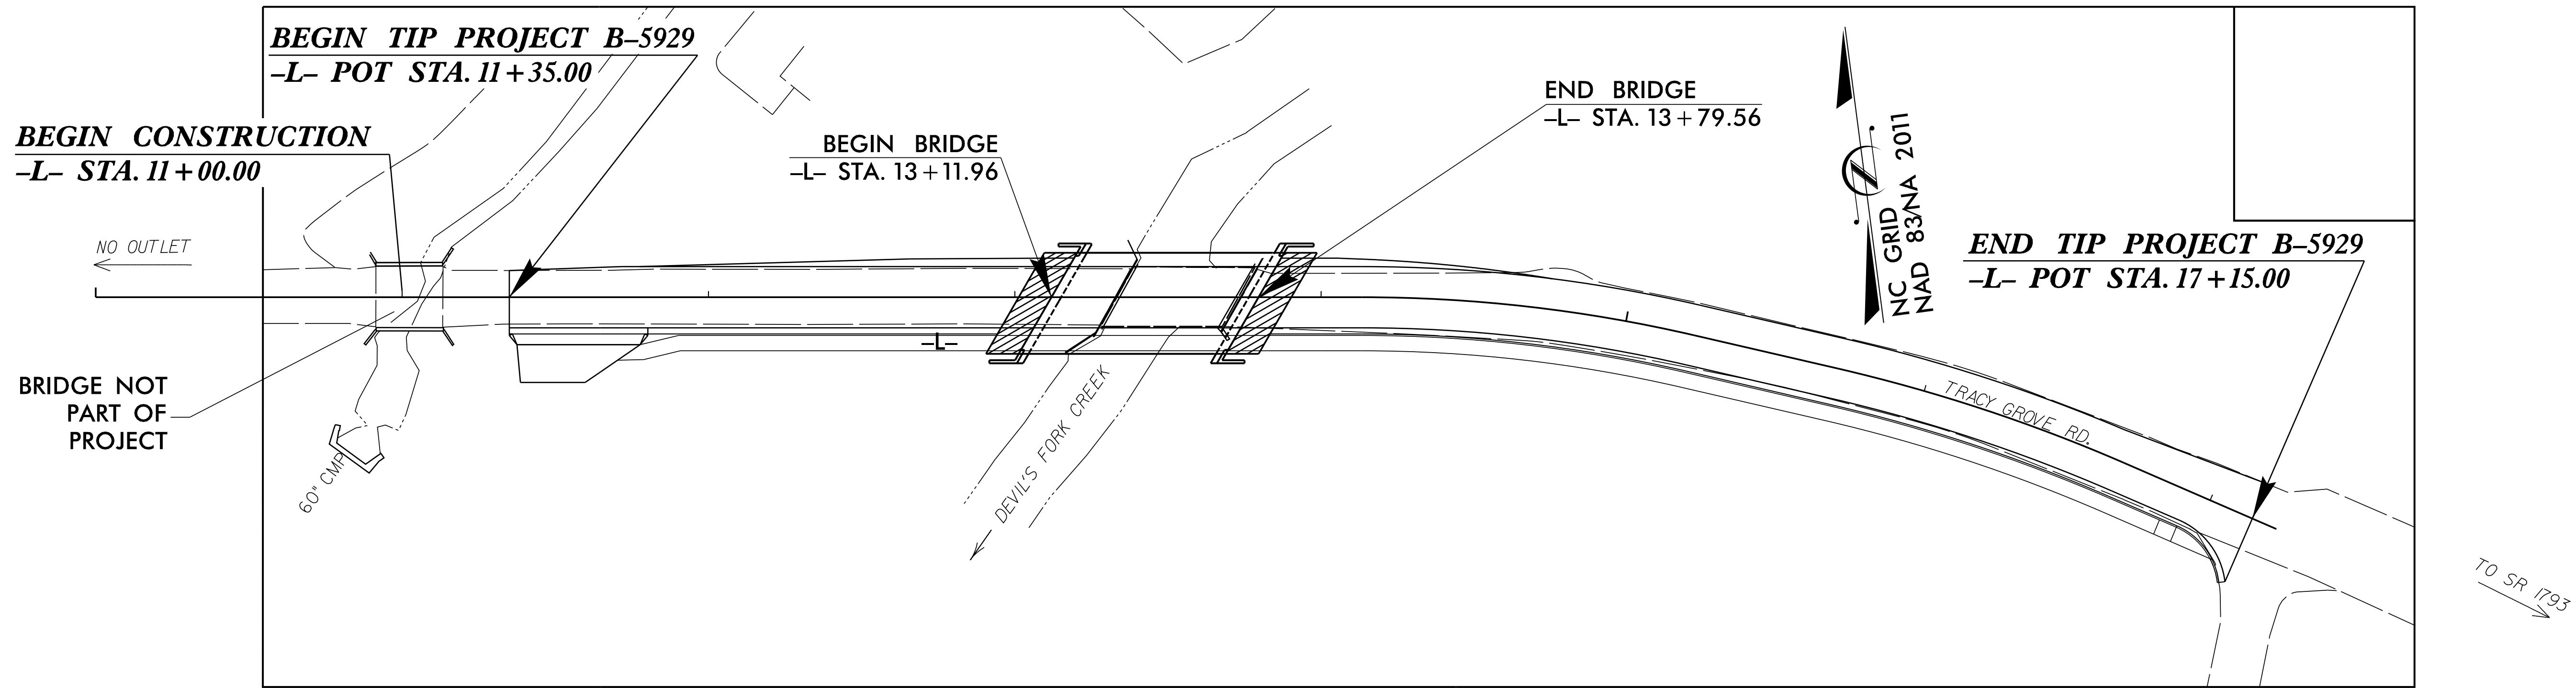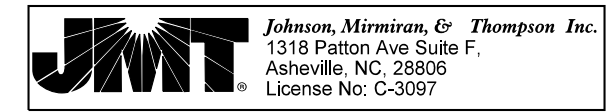

STRUCTURE

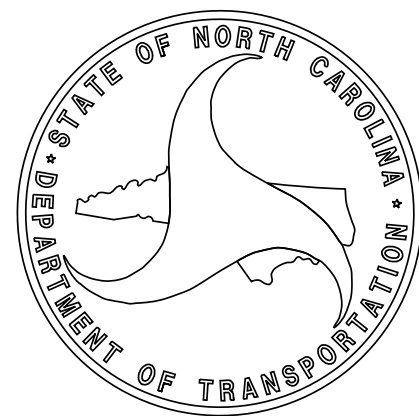

DESIGN DATA

ADT (2026) = 600
ADT (2046) = 1011
T = 7 %
V = 35 MPH

FUNC CLASS=LOCAL RURAL
SUB-REGIONAL TIER

PROJECT LENGTH

LENGTH ROADWAY TIP PROJECT B-5929 = 0.097 MI.
LENGTH STRUCTURE TIP PROJECT B-5929 = 0.013 MI.
TOTAL LENGTH TIP PROJECT B-5929 = 0.11 MI.

Prepared for the Office of:
DIVISION OF HIGHWAYS
1000 Birch Ridge Dr., Raleigh NC, 27610

2024 STANDARD SPECIFICATIONS

LETTING DATE:
OCTOBER 13, 2026

HARDY WILLIS, PE
PROJECT ENGINEER

RYAN SHIPMAN, PE
PROJECT DESIGN ENGINEER



DOCUMENT NOT CONSIDERED FINAL
UNLESS ALL SIGNATURES COMPLETED

