



V & M PROJECT NO.: 31640-05 (HENDERSONVILLE B-5929)

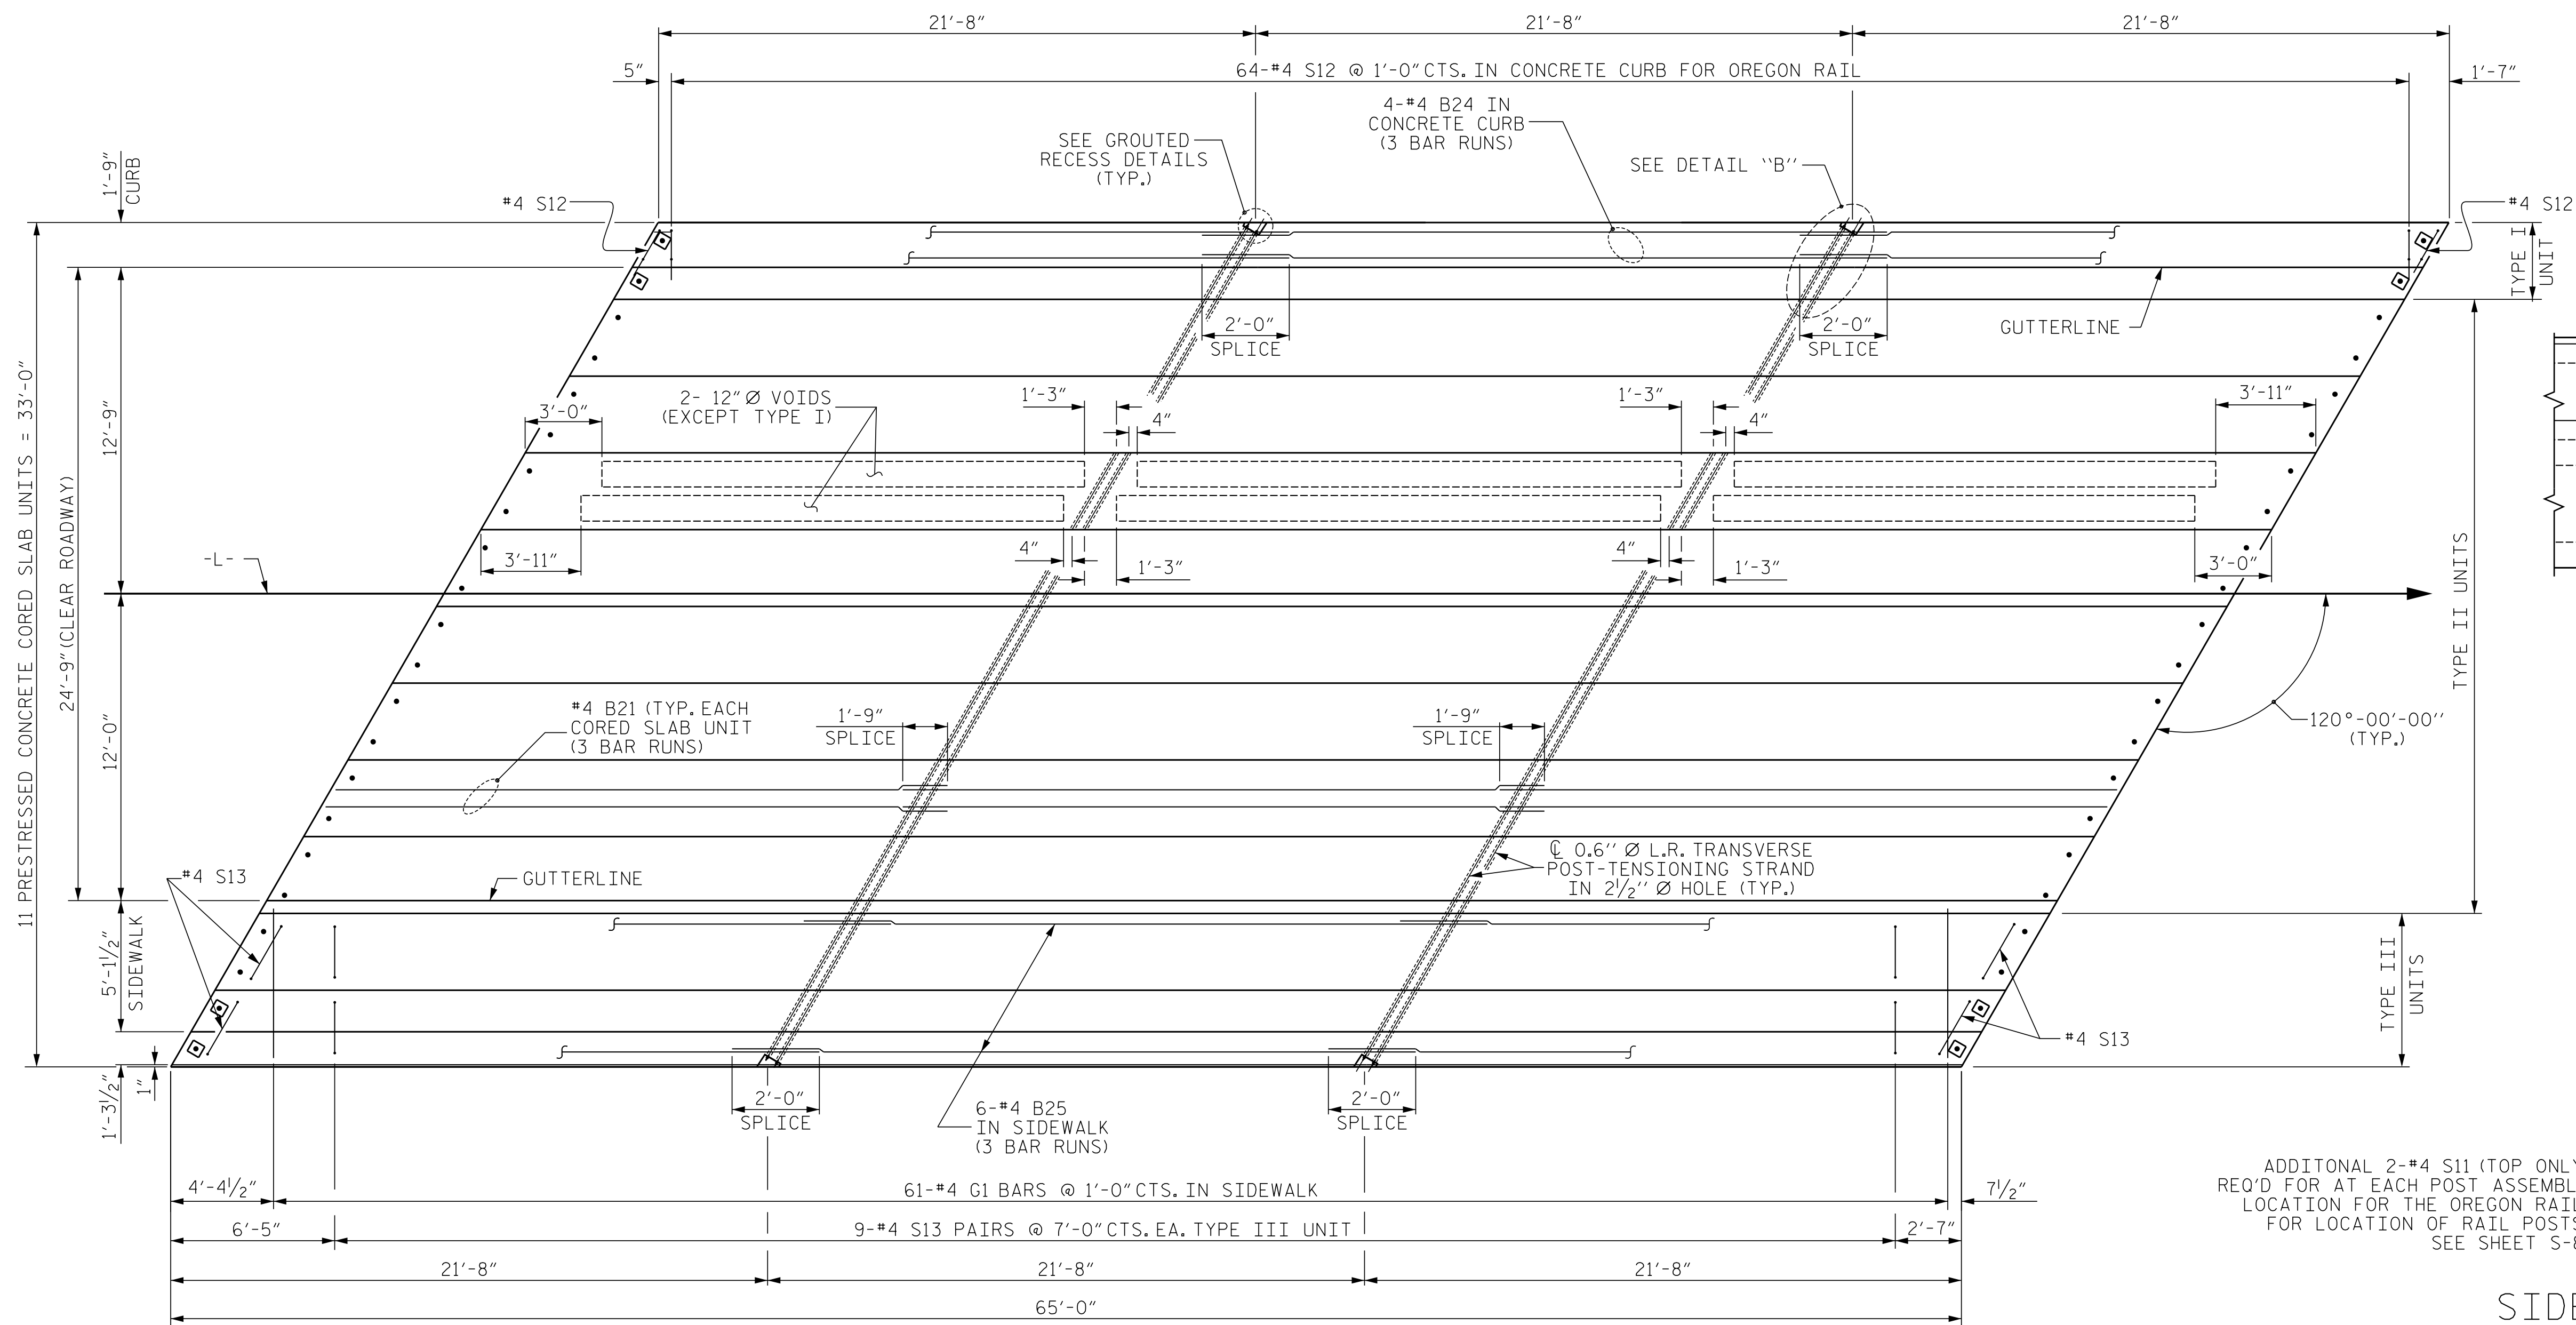


PLAN OF SPAN

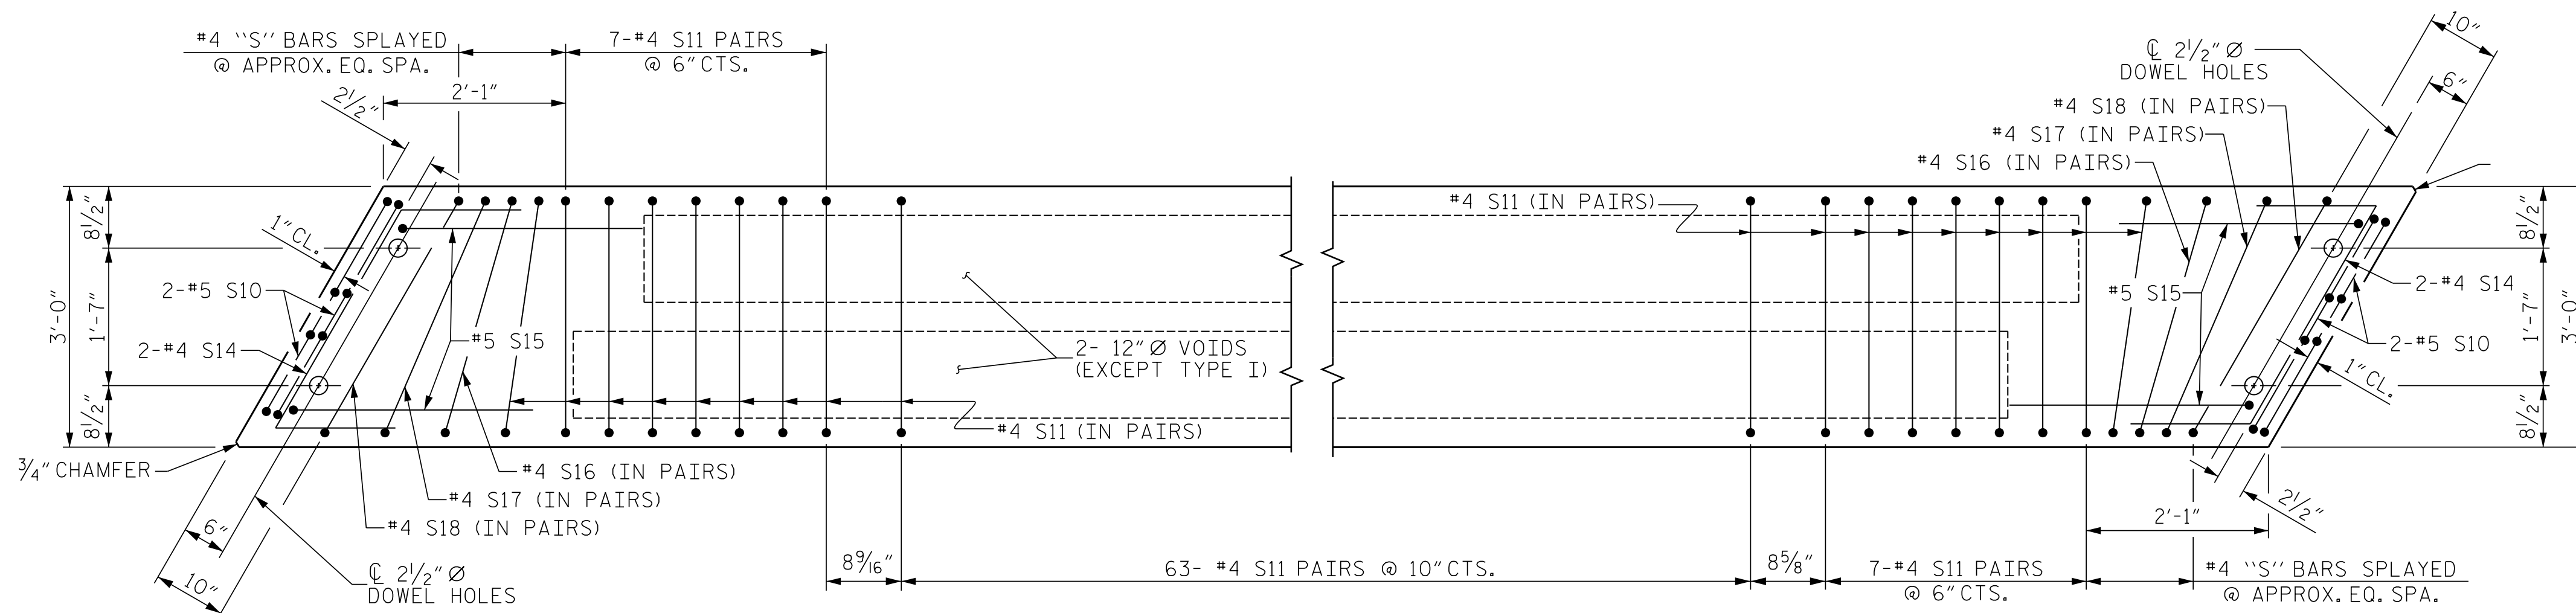


PLAN OF UNIT

(TYPICAL EACH UNIT)
(S12 AND S13 IN TYPE I AND
TYPE III UNITS NOT SHOWN)

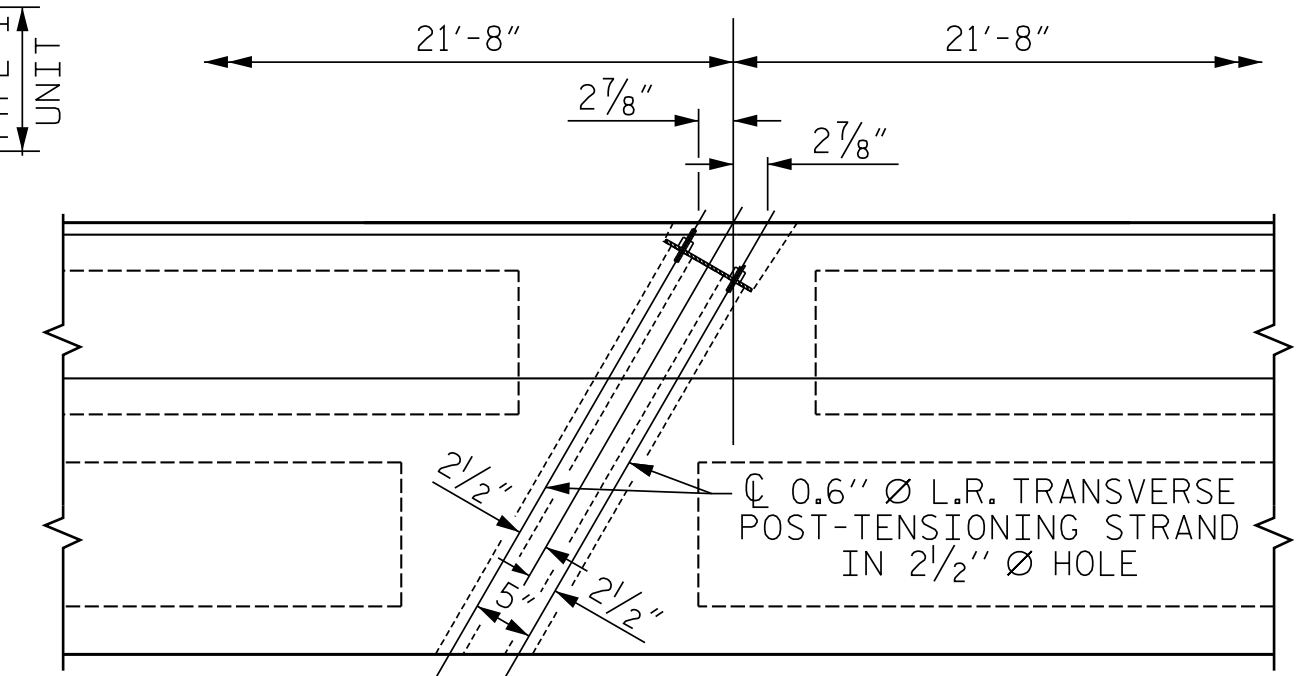

DETAIL "B"

#4 S11 BARS MAY BE SHIFTED AS NECESSARY
TO MAINTAIN 1" CLEAR TO GROUTED RECESS AND
2 1/2" Ø TRANSVERSE POST-TENSIONING STRAND HOLES

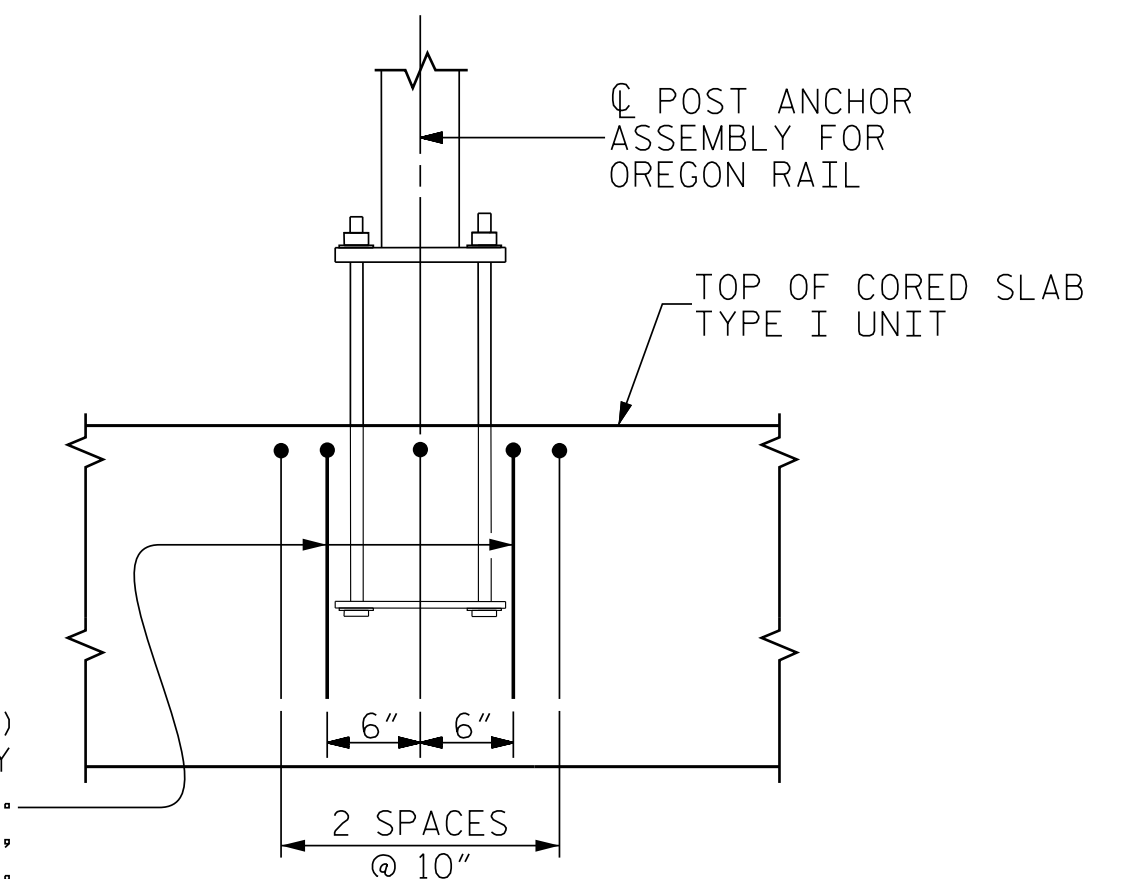

SIDE VIEW AT POST LOCATION

(SHOWING ADDITIONAL S11 BARS AT EACH POST ASSEMBLY
FOR OREGON RAIL)

PROJECT NO. B-5929

HENDERSON COUNTY


STATION: 13+45.76 -L-

SHEET 2 OF 3



6/4/2026

DOCUMENT NOT CONSIDERED
FINAL UNLESS ALL
SIGNATURES COMPLETED

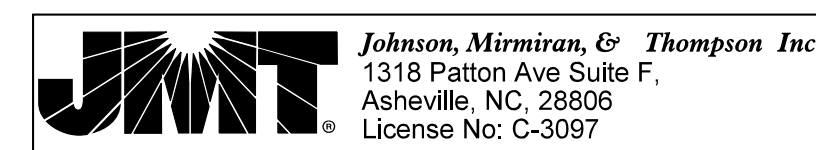

DWN. BY: WC DATE: 06/17
CHKD. BY: HLW DATE: 06/17
DSG. ENG. OF RECORD.: RTS DATE: 06/17

REVISIONS						SHEET NO.
NO.	BY:	DATE:	NO.	BY:	DATE:	
1			3			S-6
2			4			
TOTAL SHEETS						25