



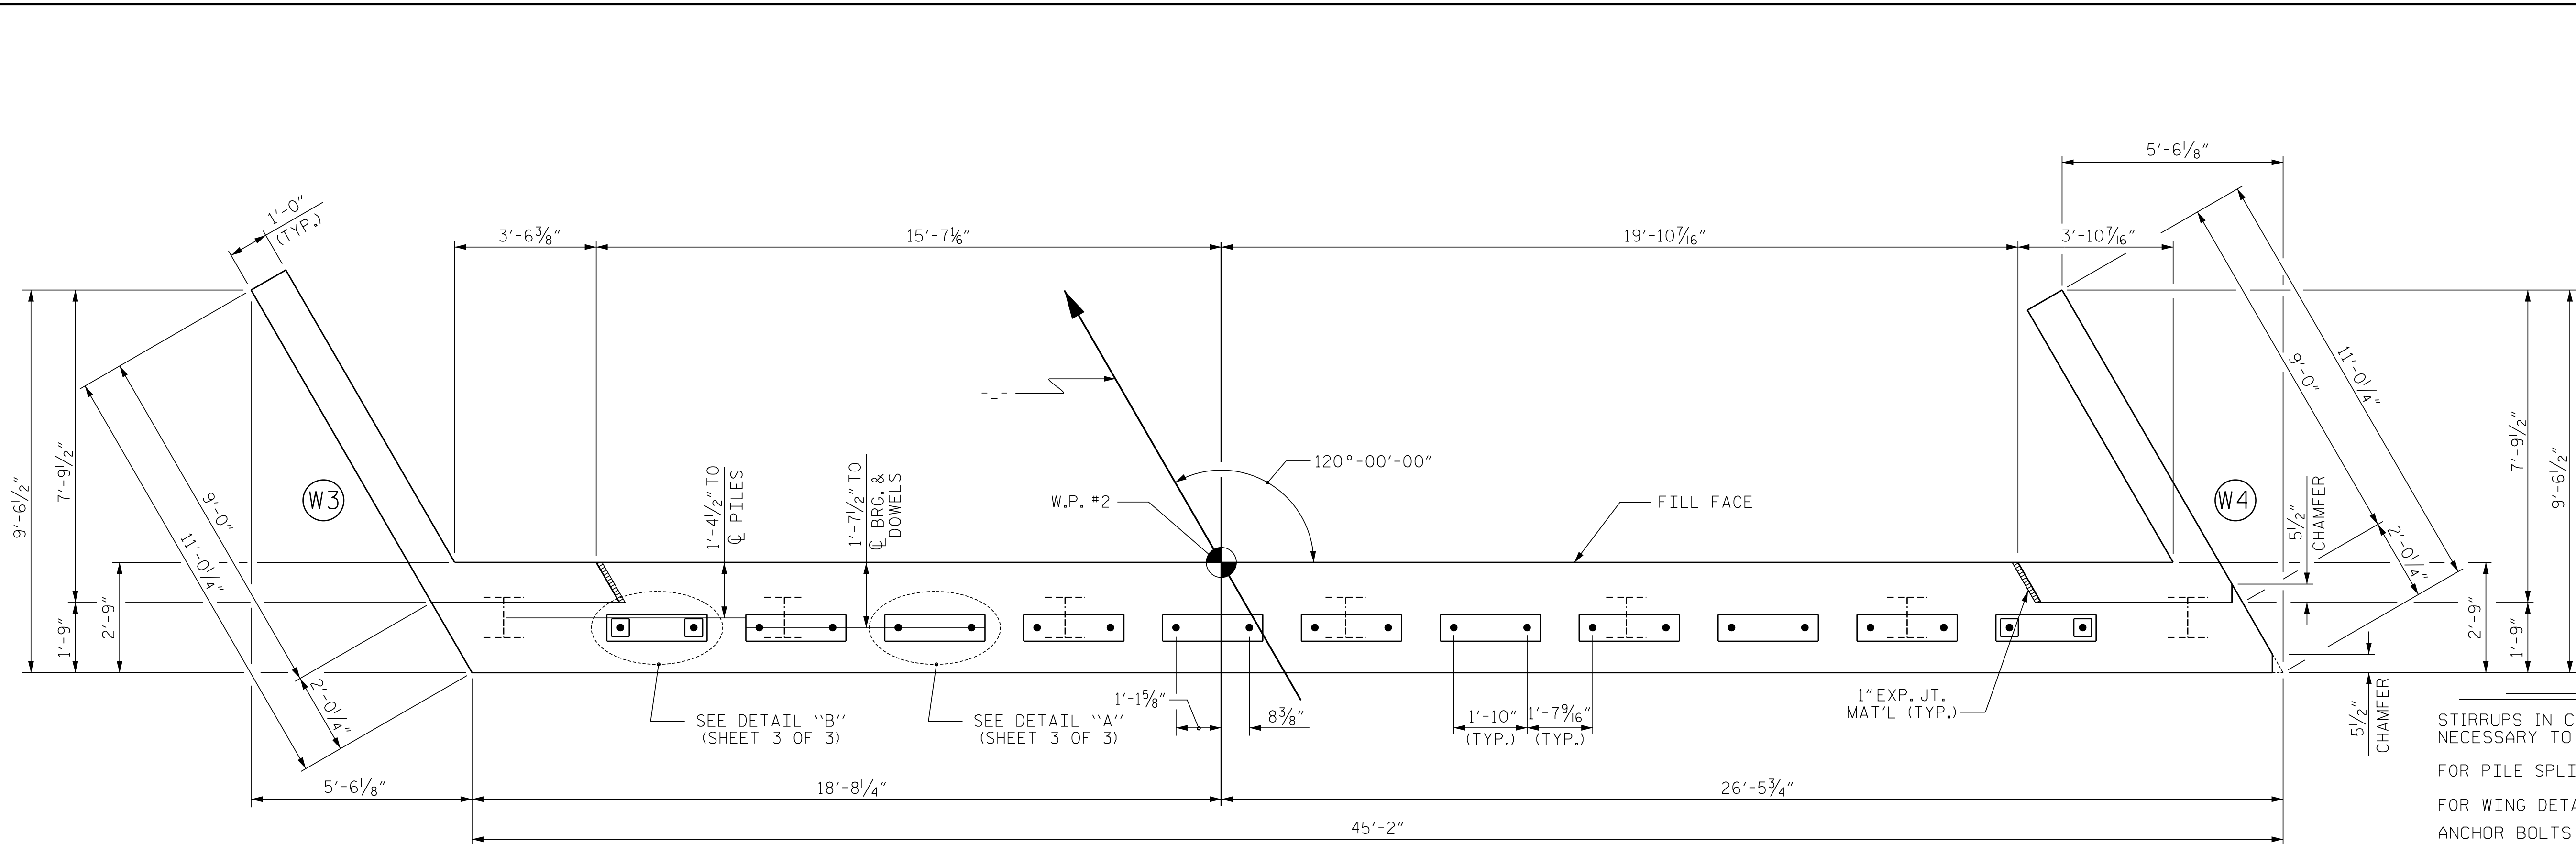

PLAN

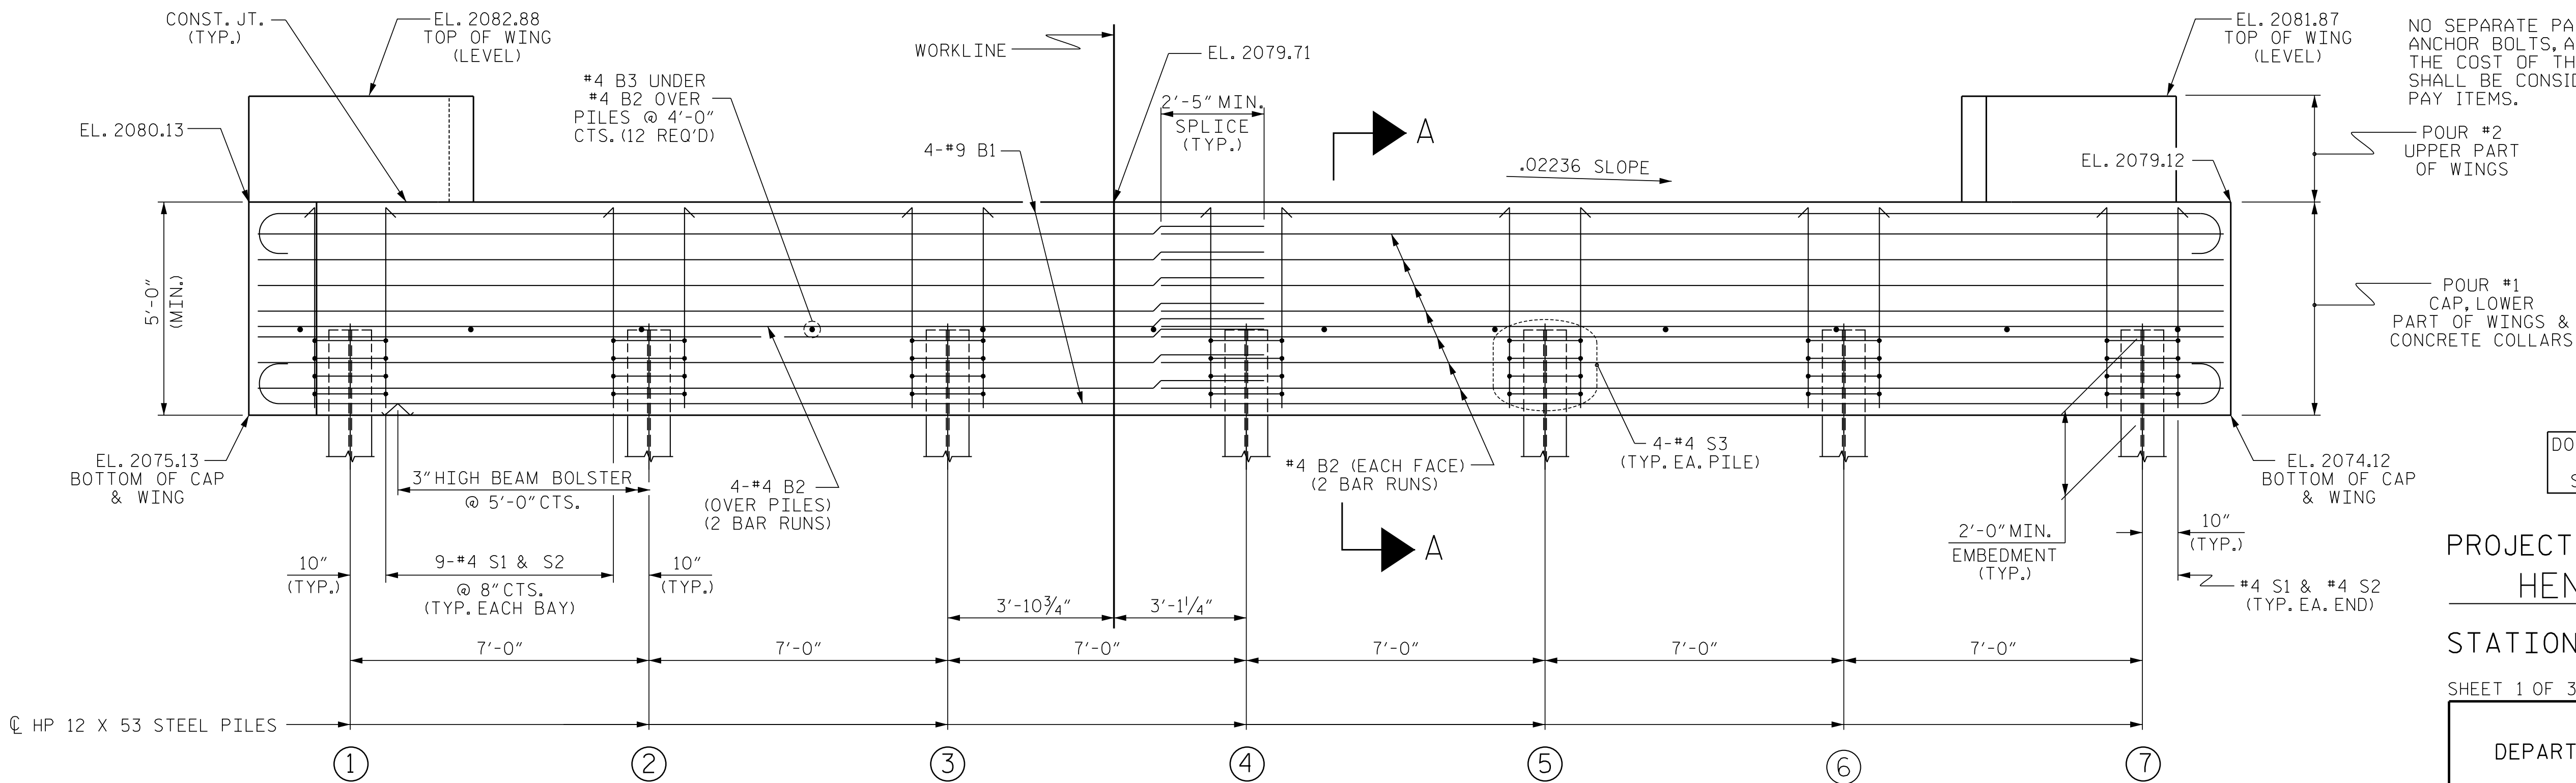


ELEVATION

WINGS NOT SHOWN FOR CLARITY.
FOR SECTION A-A, SEE SHEET 3 OF 3.
CONCRETE COLLARS FOR STEEL PILES NOT SHOWN IN PLAN AND ELEVATION VIEWS FOR CLARITY.
SEE "CORROSION PROTECTION FOR STEEL PILES DETAIL", SHEET 3 OF 3.

TOP OF PILE ELEVATIONS	
①	2077.09
②	2076.94
③	2076.78
④	2076.63
⑤	2076.47
⑥	2076.31
⑦	2076.16

NOTES

- STIRRUPS IN CAP MAY BE SHIFTED AS NECESSARY TO CLEAR DOWELS.
- FOR PILE SPLICE DETAILS, SEE SHEET 3 OF 3.
- FOR WING DETAILS, SEE SHEET 2 OF 3.
- ANCHOR BOLTS SHALL MEET THE REQUIREMENTS OF ASTM A449, ANCHOR PLATES, WASHERS, AND NUTS SHALL MEET THE REQUIREMENTS OF THE STANDARD SPECIFICATIONS, ANCHOR BOLTS, ANCHOR PLATES, WASHERS, AND NUTS SHALL BE GALVANIZED IN ACCORDANCE WITH THE STANDARD SPECIFICATIONS.
- NO SEPARATE PAYMENT SHALL BE MADE FOR THE ANCHOR BOLTS, ANCHOR PLATES, WASHERS, AND NUTS. THE COST OF THE MATERIAL AND INSTALLATION SHALL BE CONSIDERED INCIDENTAL TO VARIOUS PAY ITEMS.

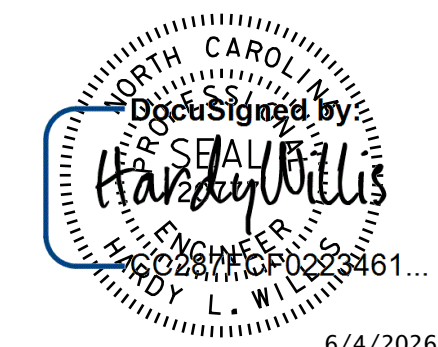

DOCUMENT NOT CONSIDERED FINAL UNLESS ALL SIGNATURES COMPLETED

PROJECT NO. B-5929
HENDERSON COUNTY
STATION: 13+45.76 -L-

SHEET 1 OF 3

REVISIONS						SHEET NO.
NO.	BY:	DATE:	NO.	BY:	DATE:	
1			3			S-20
2			4			TOTAL SHEETS 25

ASSEMBLED BY : WC		DATE : 6-2017	
CHECKED BY : RTS		DATE : 7-2017	
DRAWN BY : WJH	12/II	REV. 4/15	MAA/TMG
CHECKED BY : AAC	12/II		

