


NOTES:

PLACE RIP RAP AS SHOWN IN PLAN VIEW.


AT END BENT #2, PLACE RIP RAP BEHIND EXISTING BRIDGE ABUTMENT.

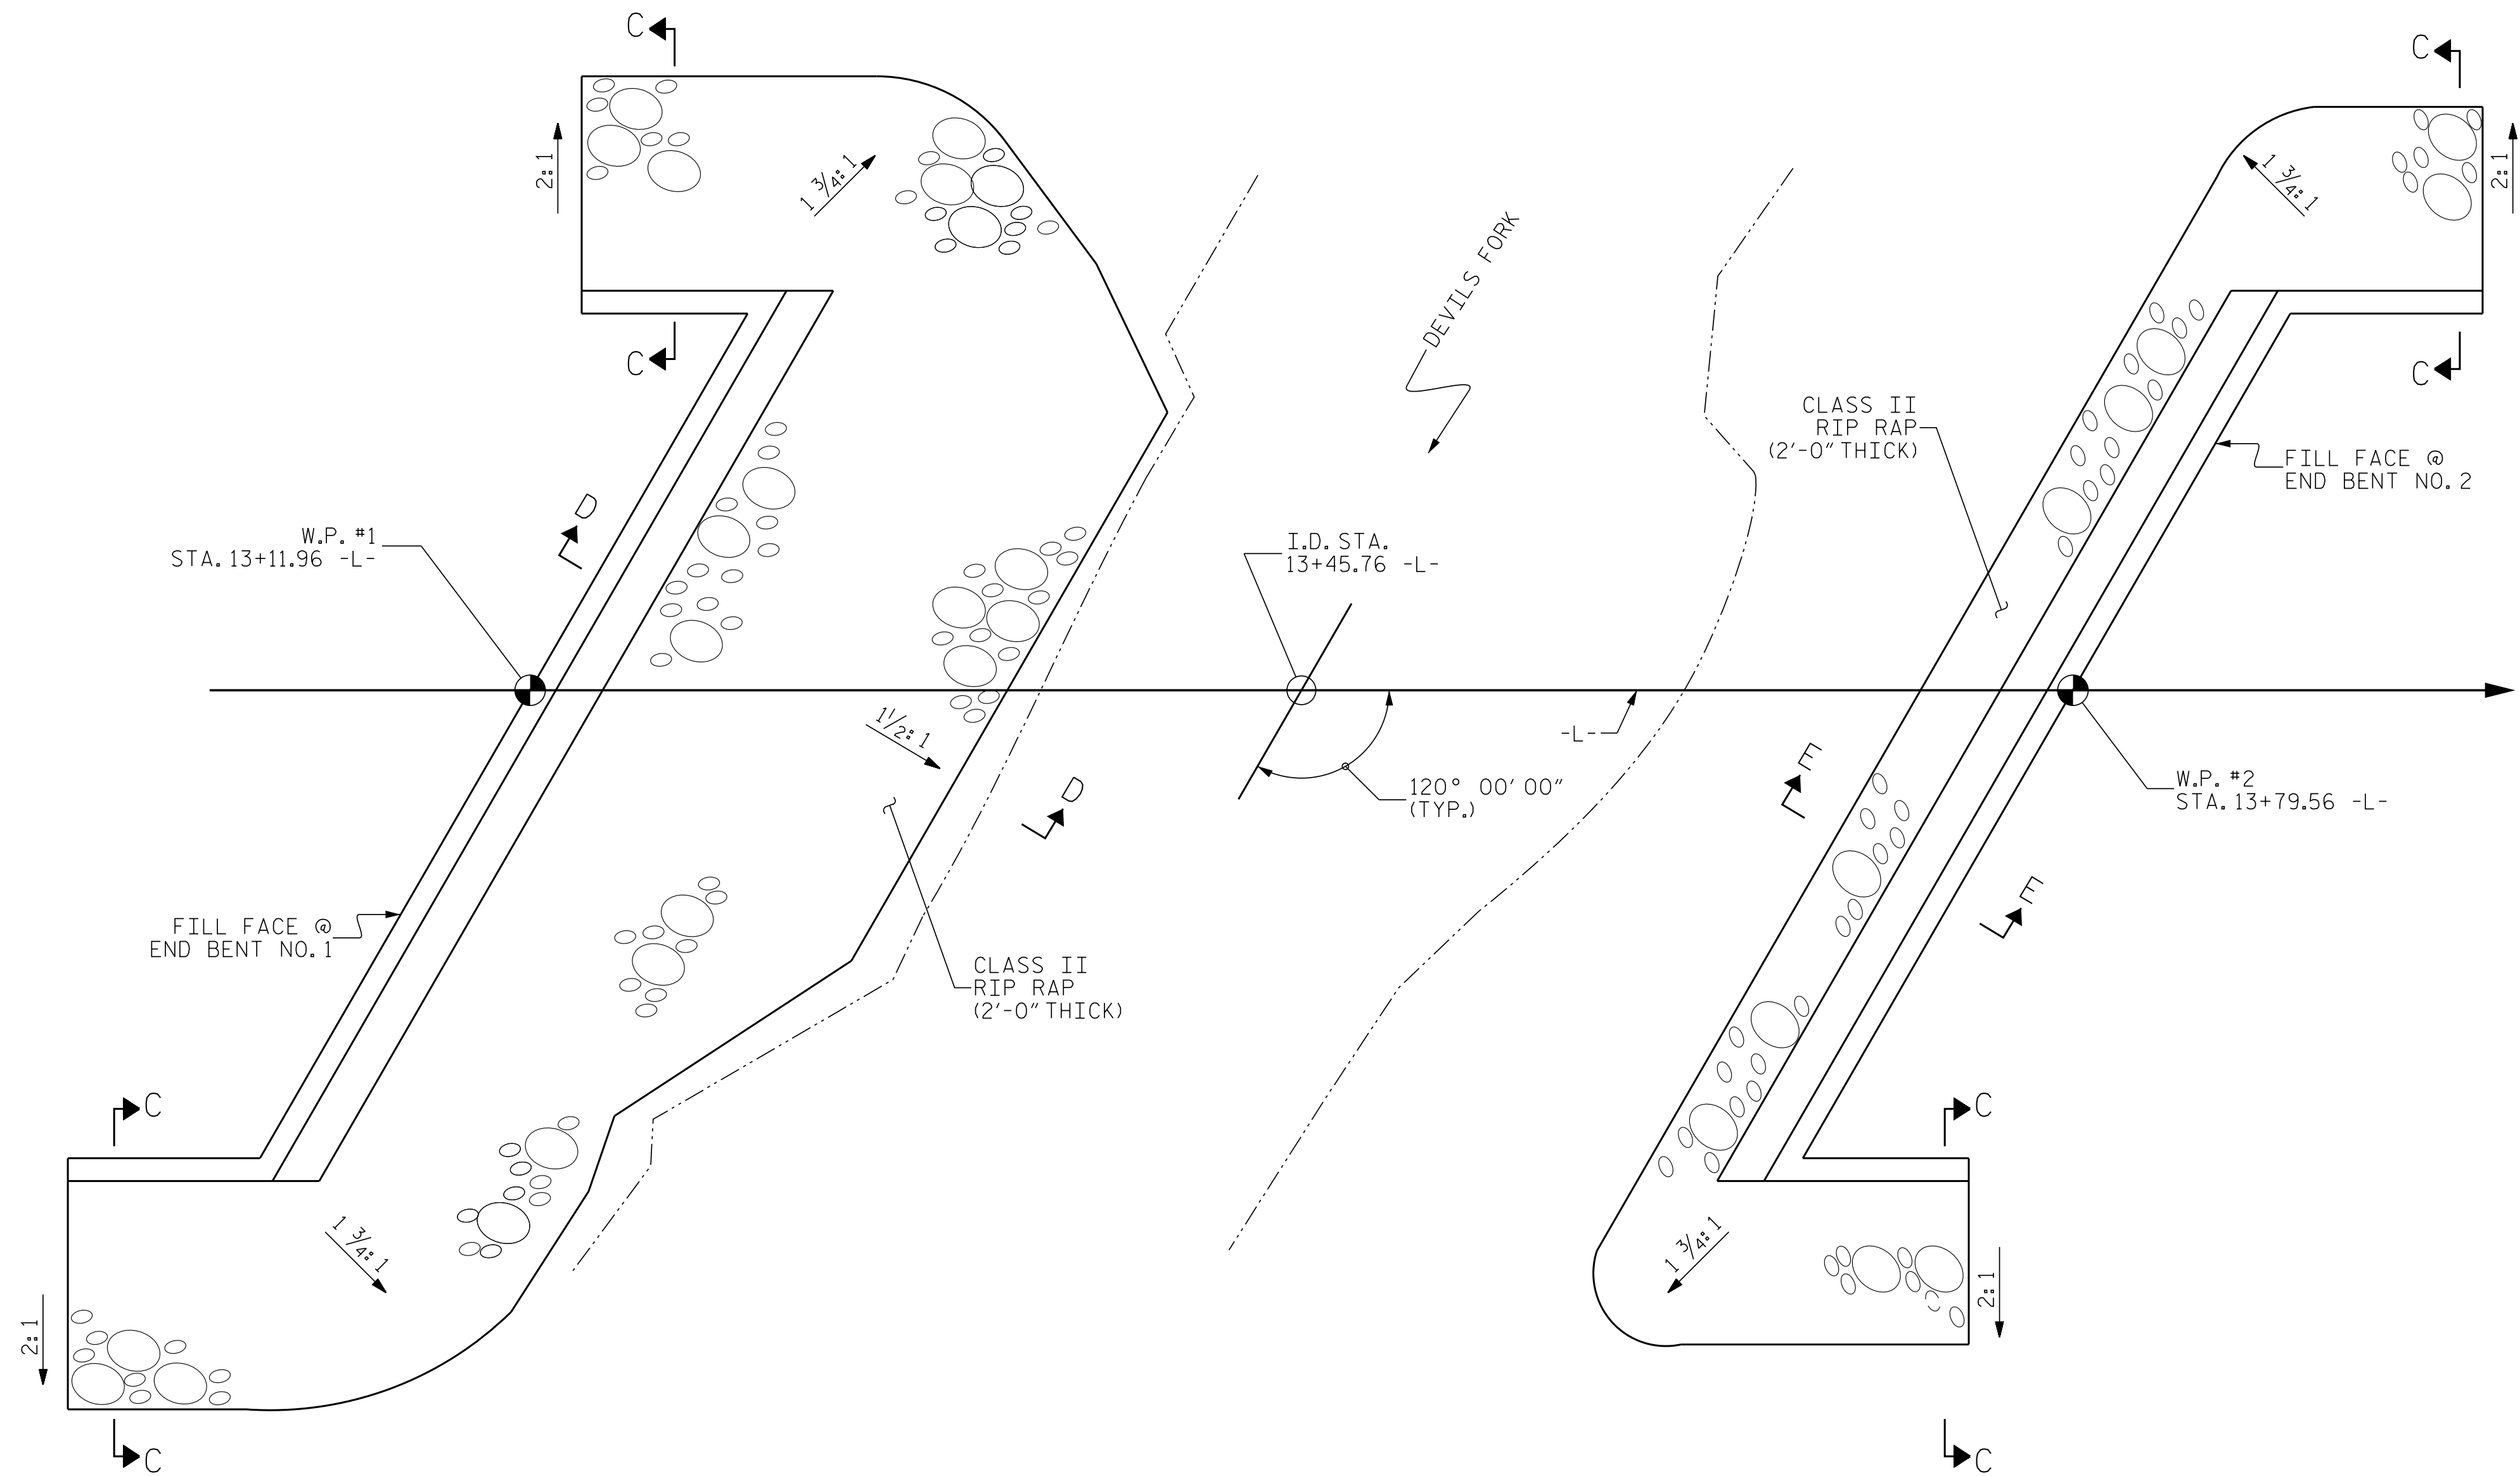


ESTIMATED QUANTITIES		
BRIDGE @ STA. 13+45.76 -L-	RIP RAP CLASS II (2'-0" THICK)	GEOTEXTILE FOR DRAINAGE
	TONS	SQUARE YARDS
END BENT 1	110	123
END BENT 2	40	42

PLAN @ END BENT #1


PLAN @ END BENT #2

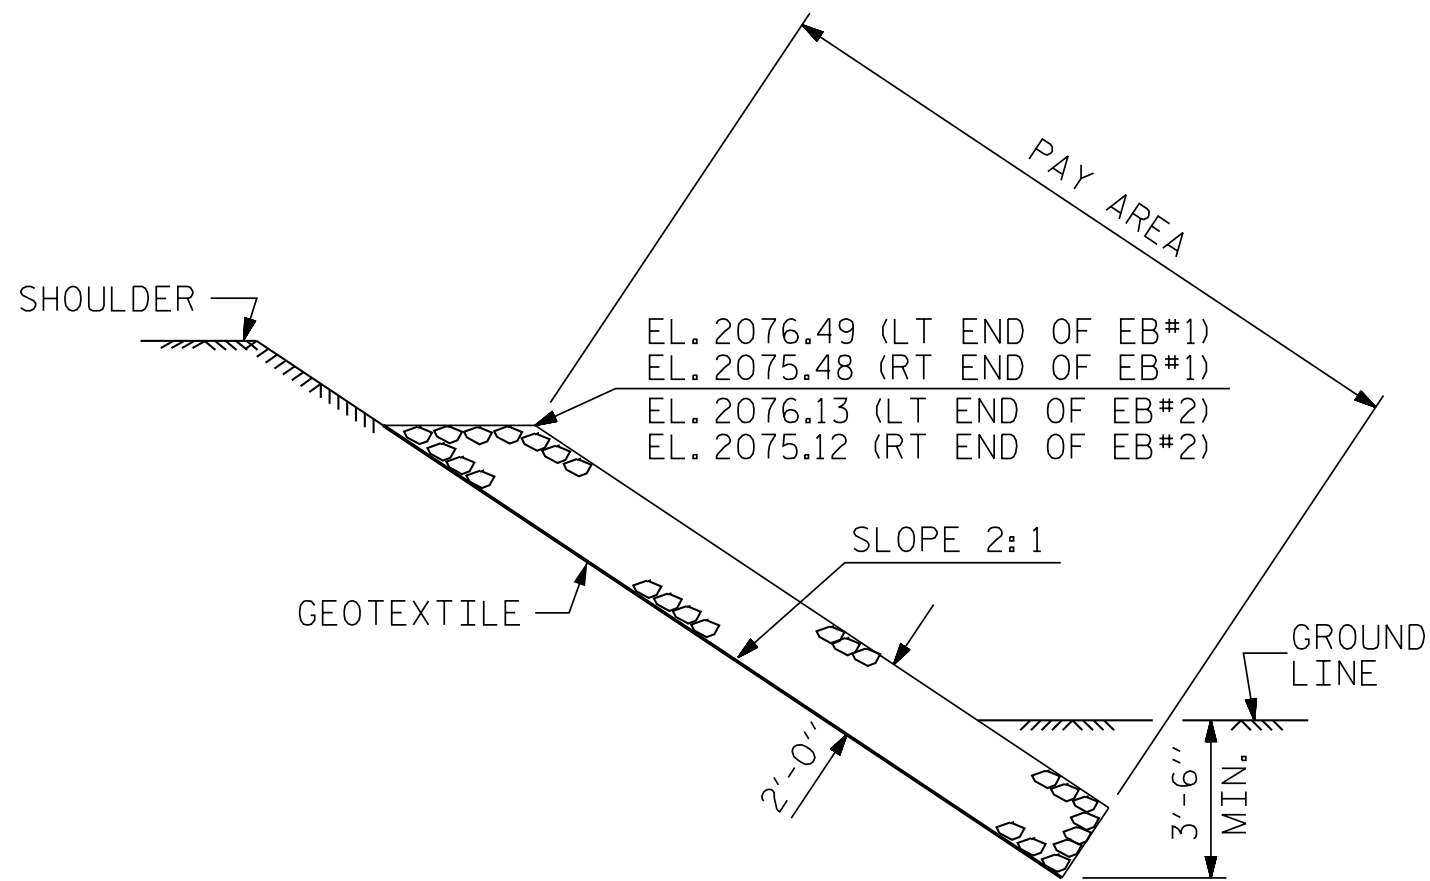

SECTION C-C

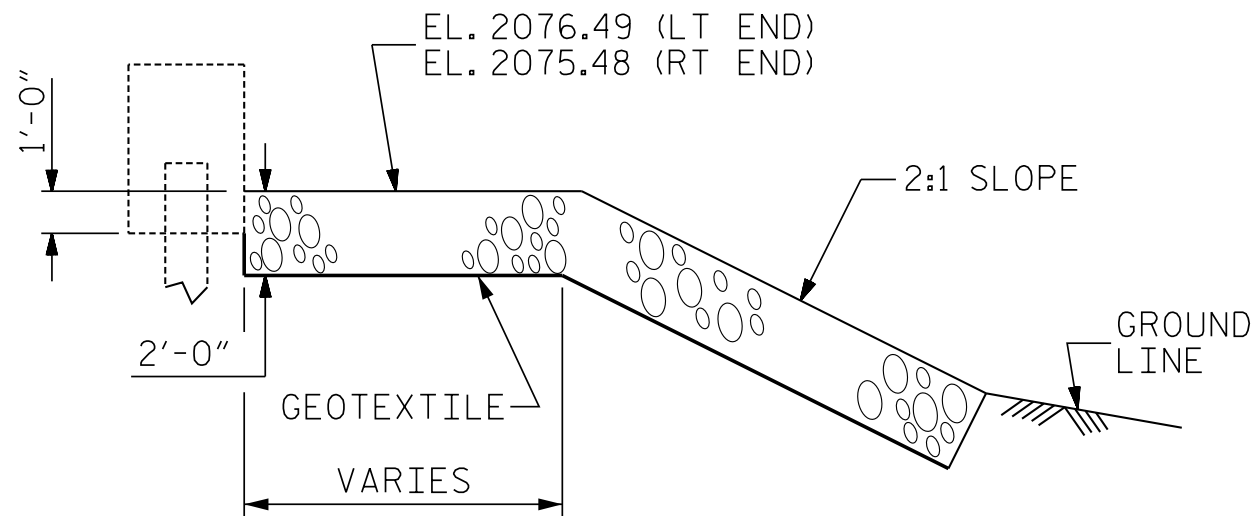

SECTION D-D

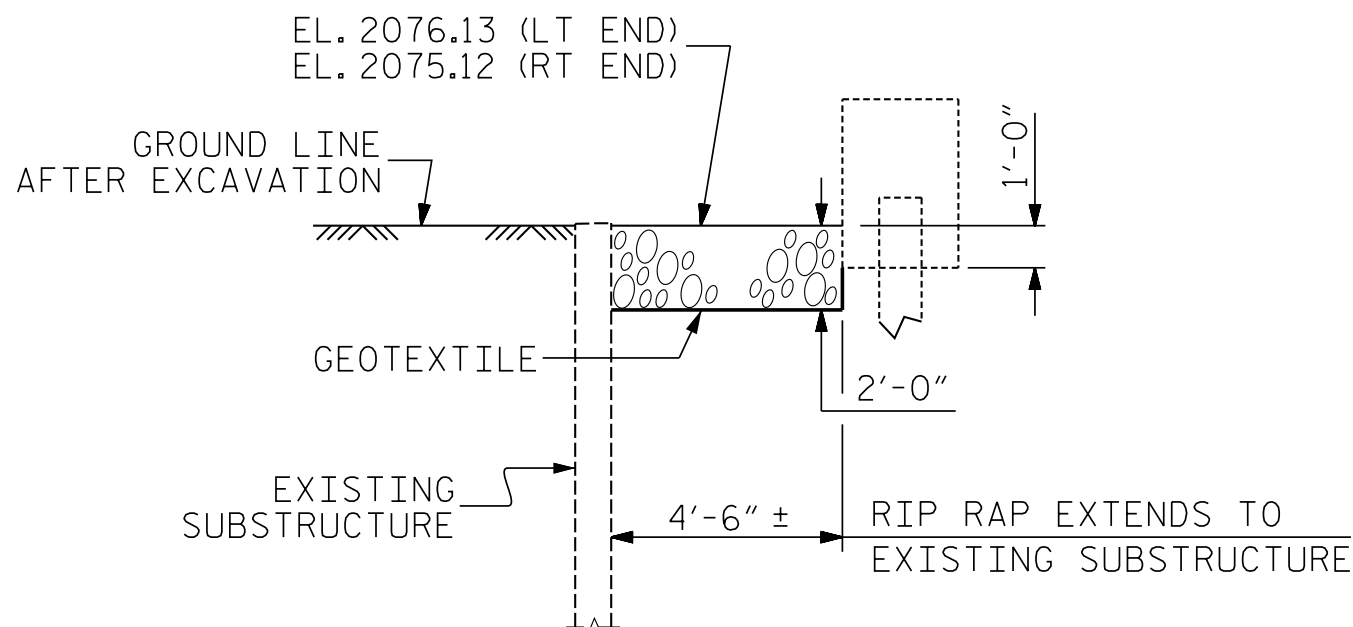

SECTION E-E



DOCUMENT NOT CONSIDERED
FINAL UNLESS ALL
SIGNATURES COMPLETED

PROJECT NO. B-5929
HENDERSON COUNTY
STATION: 13+45.76 -L-

STATE OF NORTH CAROLINA

DEPARTMENT OF TRANSPORTATION

RALEIGH

RIP RAP
DETAILS

REVISIONS						SHEET NO.
NO.	BY:	DATE:	NO.	BY:	DATE:	S-23
1			3			TOTAL SHEETS
2			4			25

JMT Johnson, Mirmiran, & Thompson Inc.
1318 Patton Ave Suite F,
Asheville, NC 28806
License No: C-3097

DWN. BY: WC DATE: 6/2017
CHKD. BY: HLW DATE: 6/2017
DES. EGR. OF RECORD: RTS DATE: 6/2017