

5/26/20

PRIMARY SURVEY CONTROL SHEET



PRIMARY CONTROL TABLE				
Point	Northing	Easting	Elevation	Description
G101	553279.5040	695387.9570	2093.86	30" REBAR & CAP
G103B	552757.6360	695103.2100	2063.94	30" REBAR & CAP

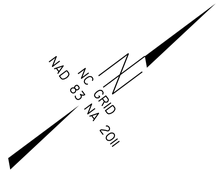

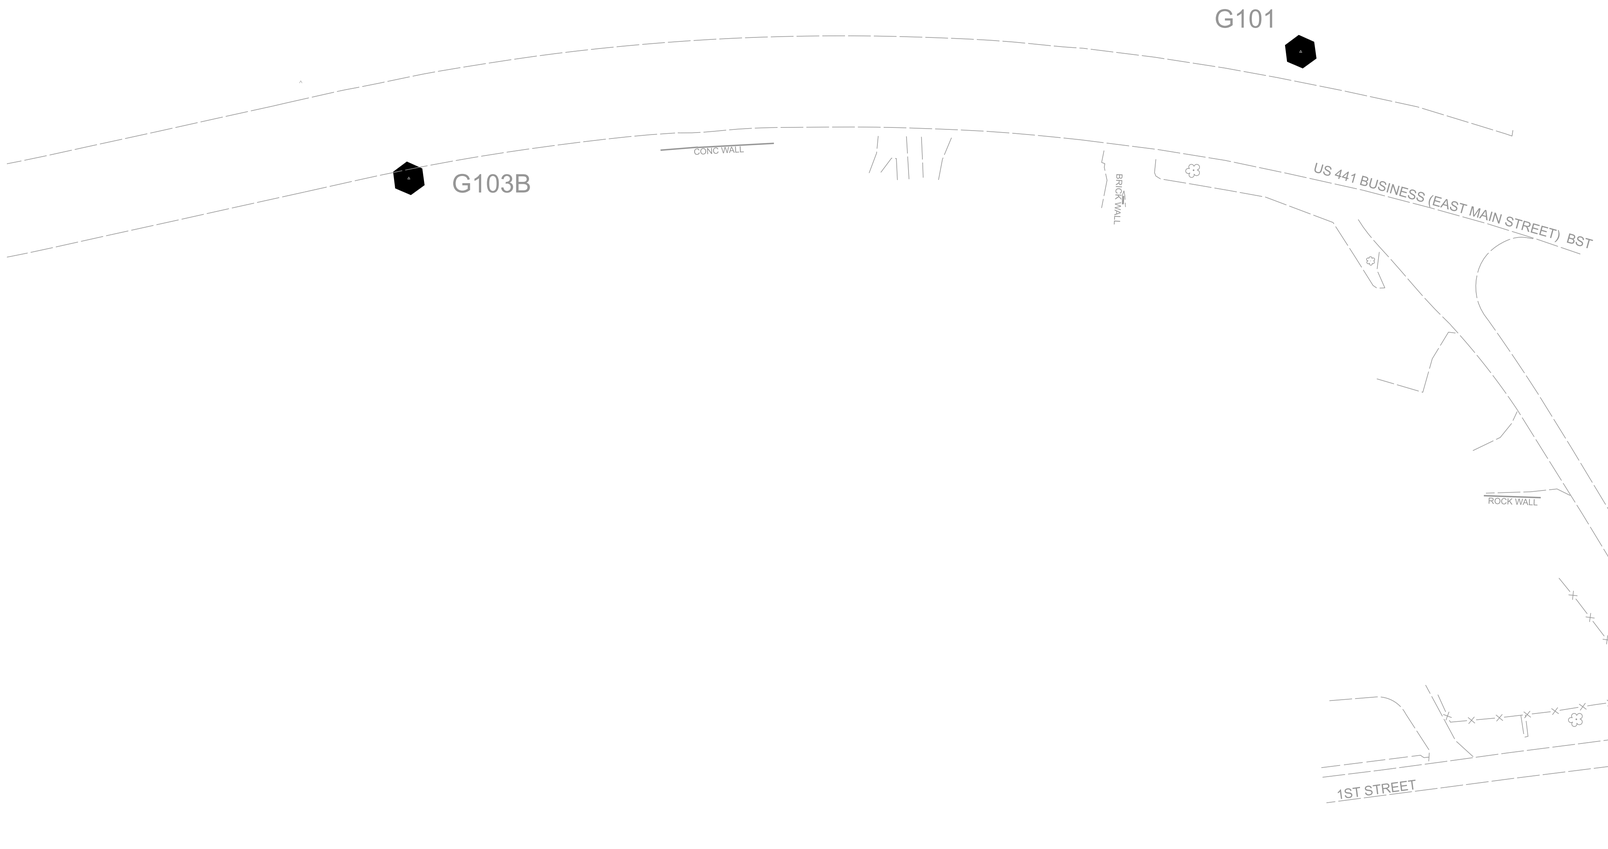

I, BRIAN BARWATT, PLS, CERTIFY THAT THE PRIMARY PROJECT CONTROL WAS PERFORMED UNDER MY SUPERVISION FROM AN ACTUAL GPS SURVEY MADE UNDER MY SUPERVISION AND THE FOLLOWING INFORMATION WAS USED TO PERFORM THE SURVEY:

CLASS OF SURVEY: ***AA***
TYPE OF GPS FIELD PROCEDURE: VRS
DATES OF SURVEY: 06/23/2025 - 07/15/2025
DATUM/EPOCH: NAD83/NA 2011
PUBLISHED/FIXED-CONTROL USE: N/A
LOCALIZED AROUND: NCGS "WATAUGA"
NORTHING: 553,279.5040'
EASTING: 695,387.9570'
COMBINED GRID FACTOR: 0.99977606
GEOID MODEL: G12
UNITS: U.S. SURVEY FEET

THIS 4TH DAY OF MAY, 2026.

Signed by:
Brian Barwatt
A9355FE84A8A4CE...

PROFESSIONAL LAND SURVEYOR L-4727

NOTES:

1. THE SURVEY CONTROL DATA FOR THIS PROJECT HAS BEEN COMPILED FROM VARIOUS SOURCES. IF FURTHER INFORMATION REGARDING PROJECT CONTROL IS NEEDED, PLEASE CONTACT THE LOCATION AND SURVEYS UNIT.

EB-5964
R/W | 02C-1

NORTH CAROLINA DEPARTMENT OF TRANSPORTATION

PROFESSIONAL LAND SURVEYOR

NORTH CAROLINA PROFESSIONAL SEAL L-4727 LAND SURVEYOR BRIAN A. BARWATT

DOCUMENT NOT CONSIDERED FINAL UNLESS ALL SIGNATURES ARE COMPLETED

TIP PROJECT: EB-5964
County: Macon

PREPARED FOR

LOCATION AND SURVEYS UNIT

PREPARED BY:

LOCATION AND SURVEYS
DIVISION 14
122 BONNIE LANE
SYLVA, NC 28779