PROJECT REFERENCE NO.	SHEET NO.
B-5129A	4A
R/W SHEET NO.	

ROADWAY DESIGN ENGINEER — NORTH CAROLINA PROFESSIONAL SEAL 16710 ENGINEER DWAYNE H. ALLIGOOD — DocuSigned by: Dwayne Alligood 12/8/2014 — E7E42C259C374D1...

HYDRAULICS ENGINEER — NORTH CAROLINA PROFESSIONAL SEAL 16710 ENGINEER DWAYNE H. ALLIGOOD — DocuSigned by: Dwayne Alligood 12/8/2014 — E7E42C259C374D1...

NC GRID NAD 83/2011

40 20 0 40 80

PLANS

RIGHT OF WAY AREA SUMMARY

PARCEL NO.	PROPERTY OWNER NAME	LOCATION	TOTAL PARCEL AREA [ACRES]	AREA TO BE DEDICATED (CONST. EASEMENT) [ACRES]	AREA TO BE DEDICATED (TEMP. UTIL. EASEMENT) [ACRES]	AREA TO BE PURCHASED (PERM. UTIL. EASEMENT) [ACRES]	AREA TO BE PURCHASED (PERM. DRAIN. EASEMENT) [ACRES]	PARCEL AREA REMAINING [ACRES]
1	OAKWOOD INVESTMENT LLC	LT	1.80	0.033	0.043	0.231	0.020	1.52
2	ELIZABETH SCARBOUGH	LT	0.90	0.011		0.078		0.82
3	EDDIE R. CARTER	LT	0.30	0.006		0.060		0.24
4	CHARLES FORREST, II	LT	0.40			0.026	0.013	0.37
5	WANDA CARLSON ARNOLD	LT	0.20		0.022	0.042	0.009	0.14
6	ALLAN E. FOREMAN ET UX	LT	0.60		0.007			0.59
7	VIRGIL POTTER	RT	0.20	0.006				0.19
8	MICHAEL D. MAYO, ET UX	RT	0.10	0.006				0.09
9	TOWN OF BAYBORO	RT	5.50	0.016			0.003	5.48
10	CEMETERY	RT	0.10	0.009				0.09

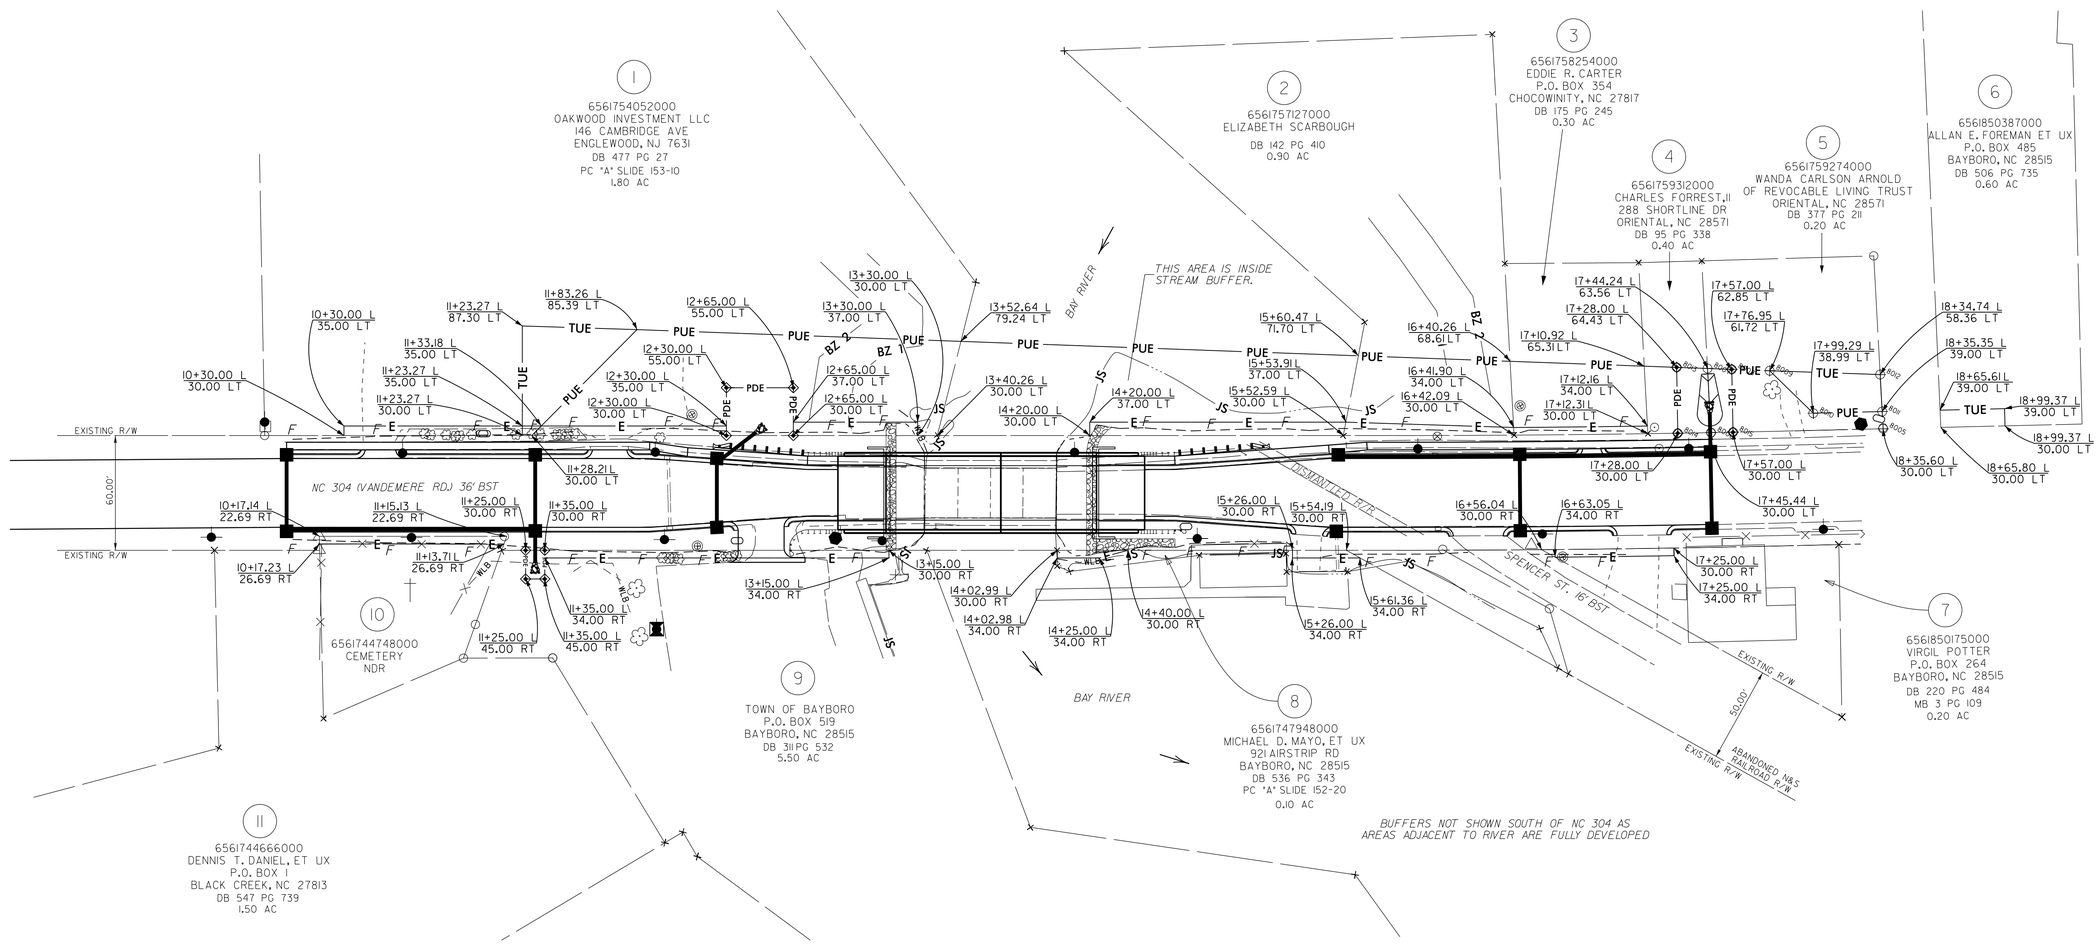

REVISIONS

8/17/99

08-DEC-2014 13:56
S:\PROJECTS\B-5129A_HILCO\pamlico*24 (B-5129A)\B-5129A_DDC2_PSH_4A.dgn
$$$$USERNAME$$$$