F.A. PROJECT No. BRZ-1941(2)

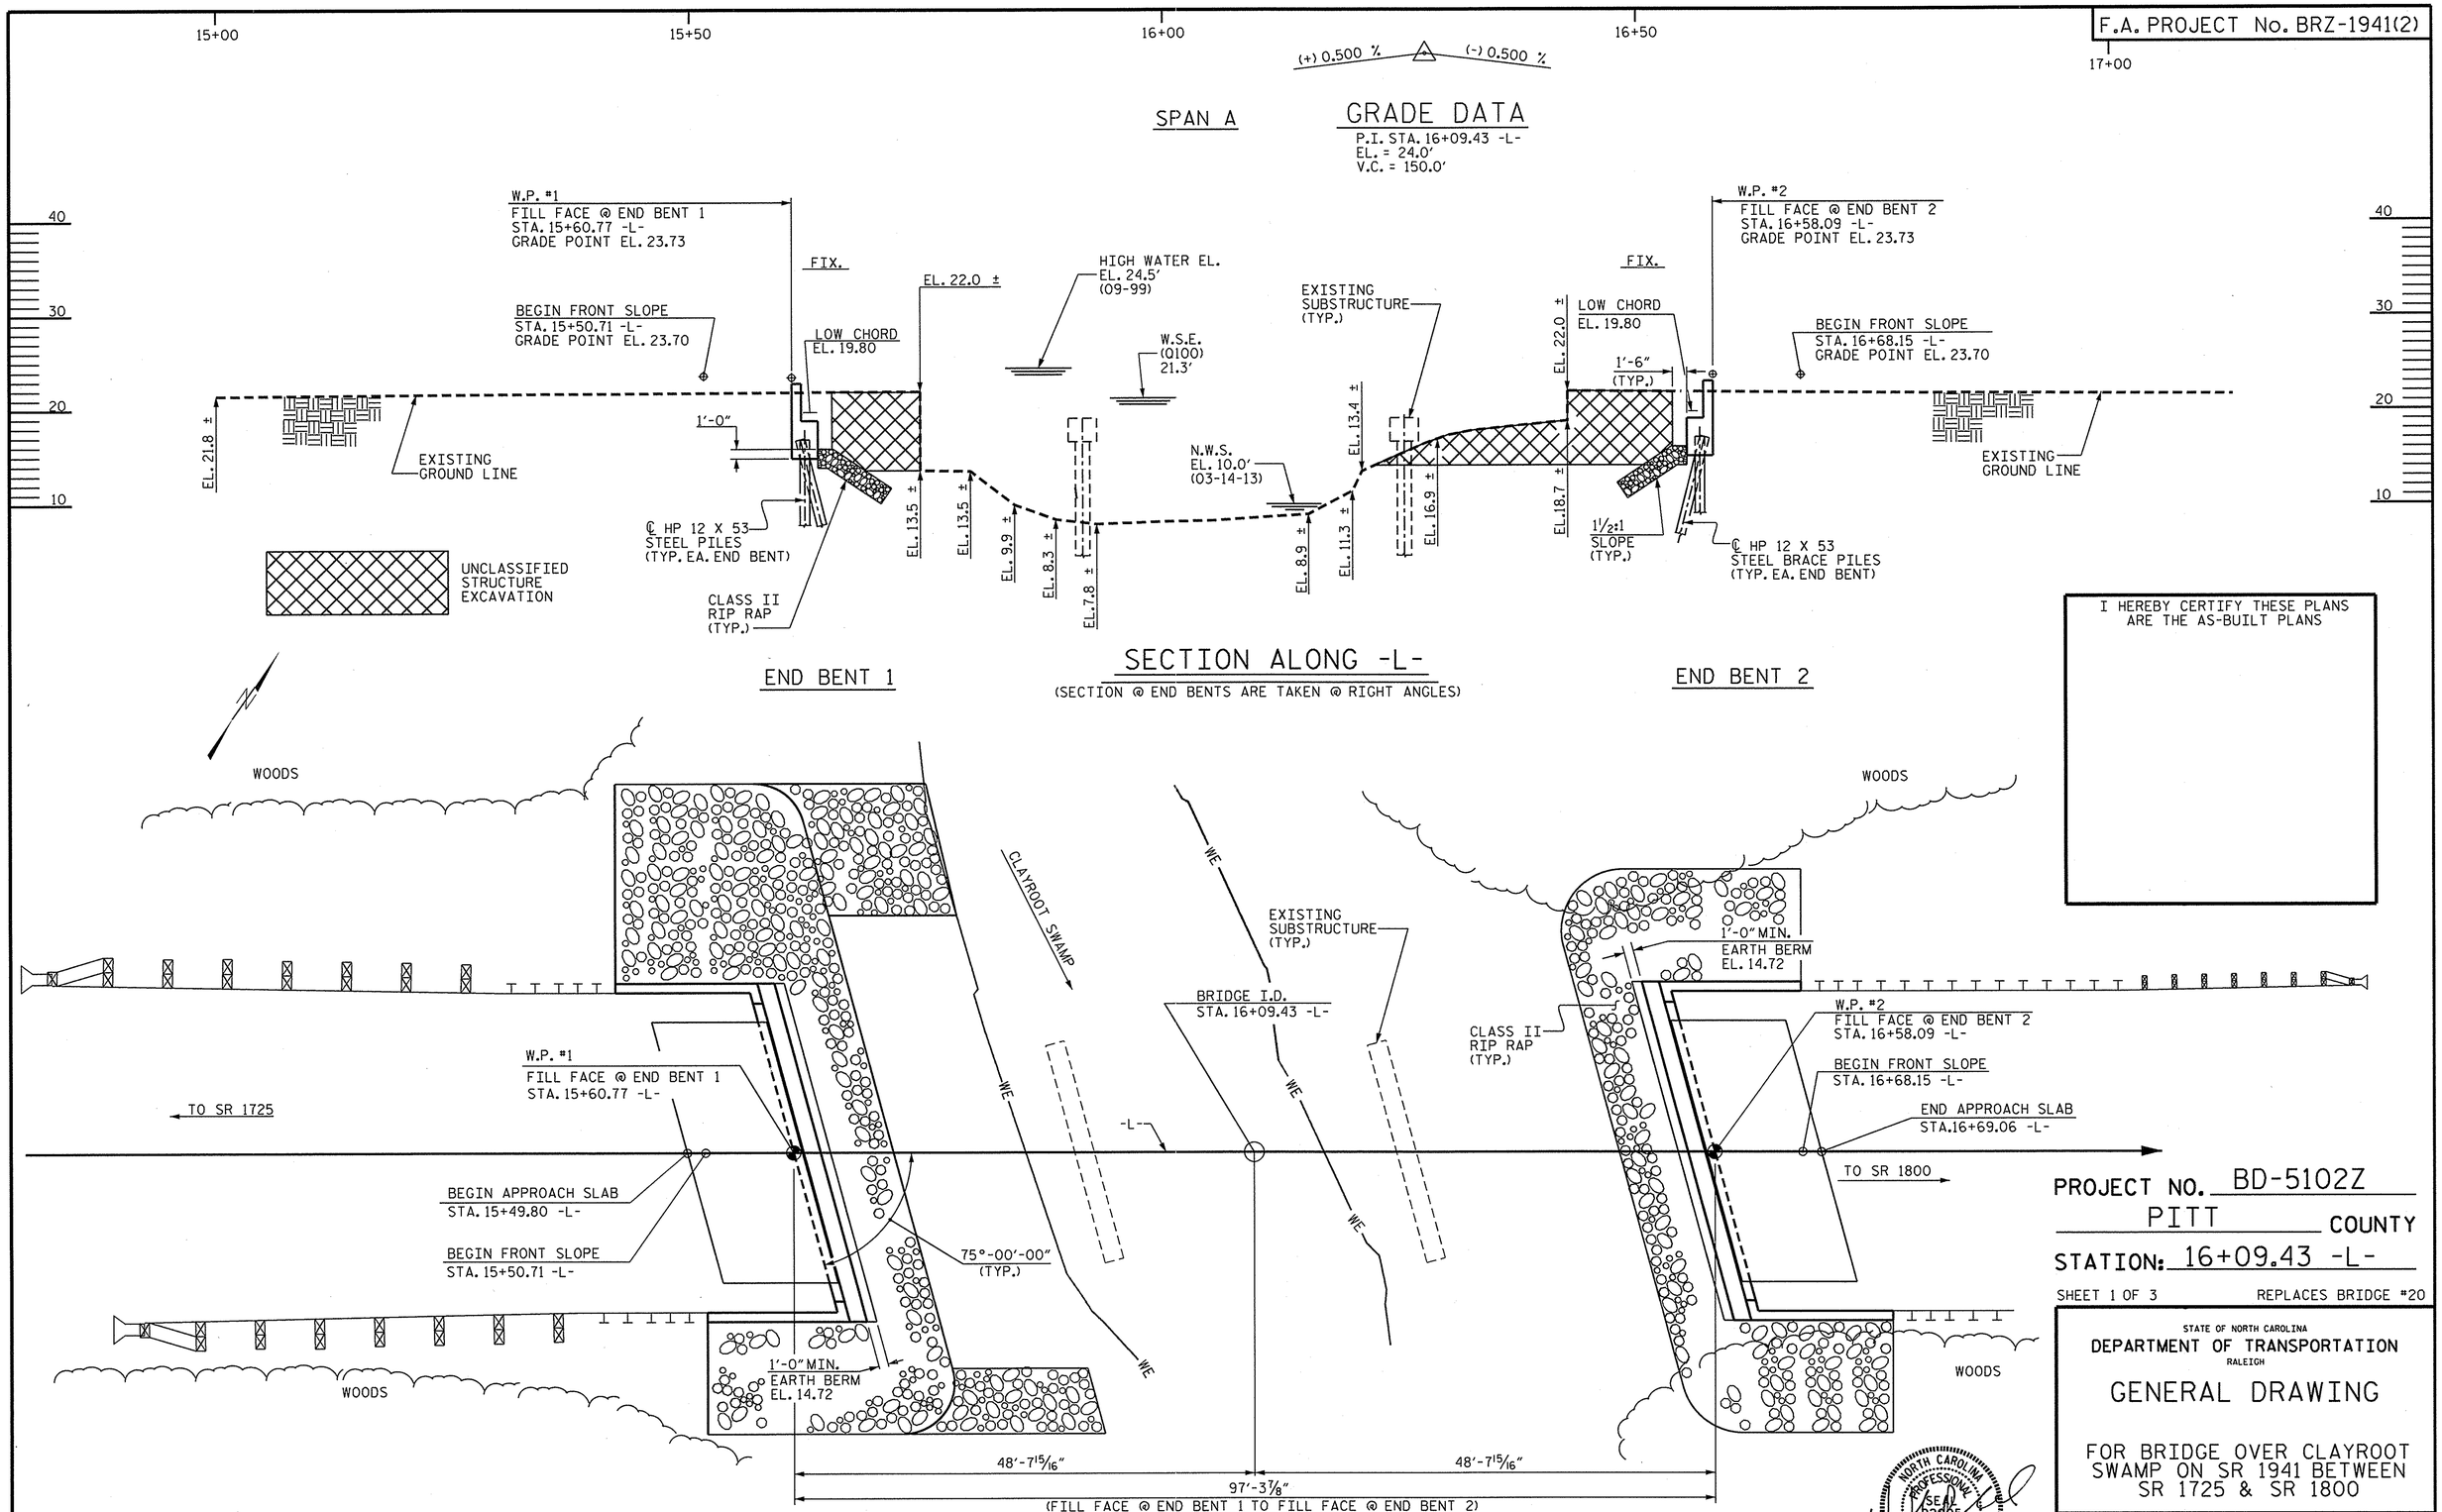

I HEREBY CERTIFY THESE PLANS ARE THE AS-BUILT PLANS

PROJECT NO. BD-5102Z

PITT COUNTY

STATION: 16+09.43 -L-

SHEET 1 OF 3 REPLACES BRIDGE #20

STATE OF NORTH CAROLINA
DEPARTMENT OF TRANSPORTATION
RALEIGH

GENERAL DRAWING

FOR BRIDGE OVER CLAYROOT SWAMP ON SR 1941 BETWEEN SR 1725 & SR 1800

REVISIONS								SHEET NO.
NO.	BY:	DATE:	NO.	BY:	DATE:			S-1
1			3					TOTAL SHEETS
2			4					16

DRAWN BY : M. D. PISO DATE : 10-18-13
CHECKED BY : C. B. PRUETT DATE : 11-4-13
DESIGN ENGINEER OF RECORD: A. K. PASCHAL DATE : 11-12-13

26-NOV-2013 07:47
S:\DPG1\Keith\BD-5102Z\Final Plans\BD-5102Z_SD_GD.dgn
kpaschal