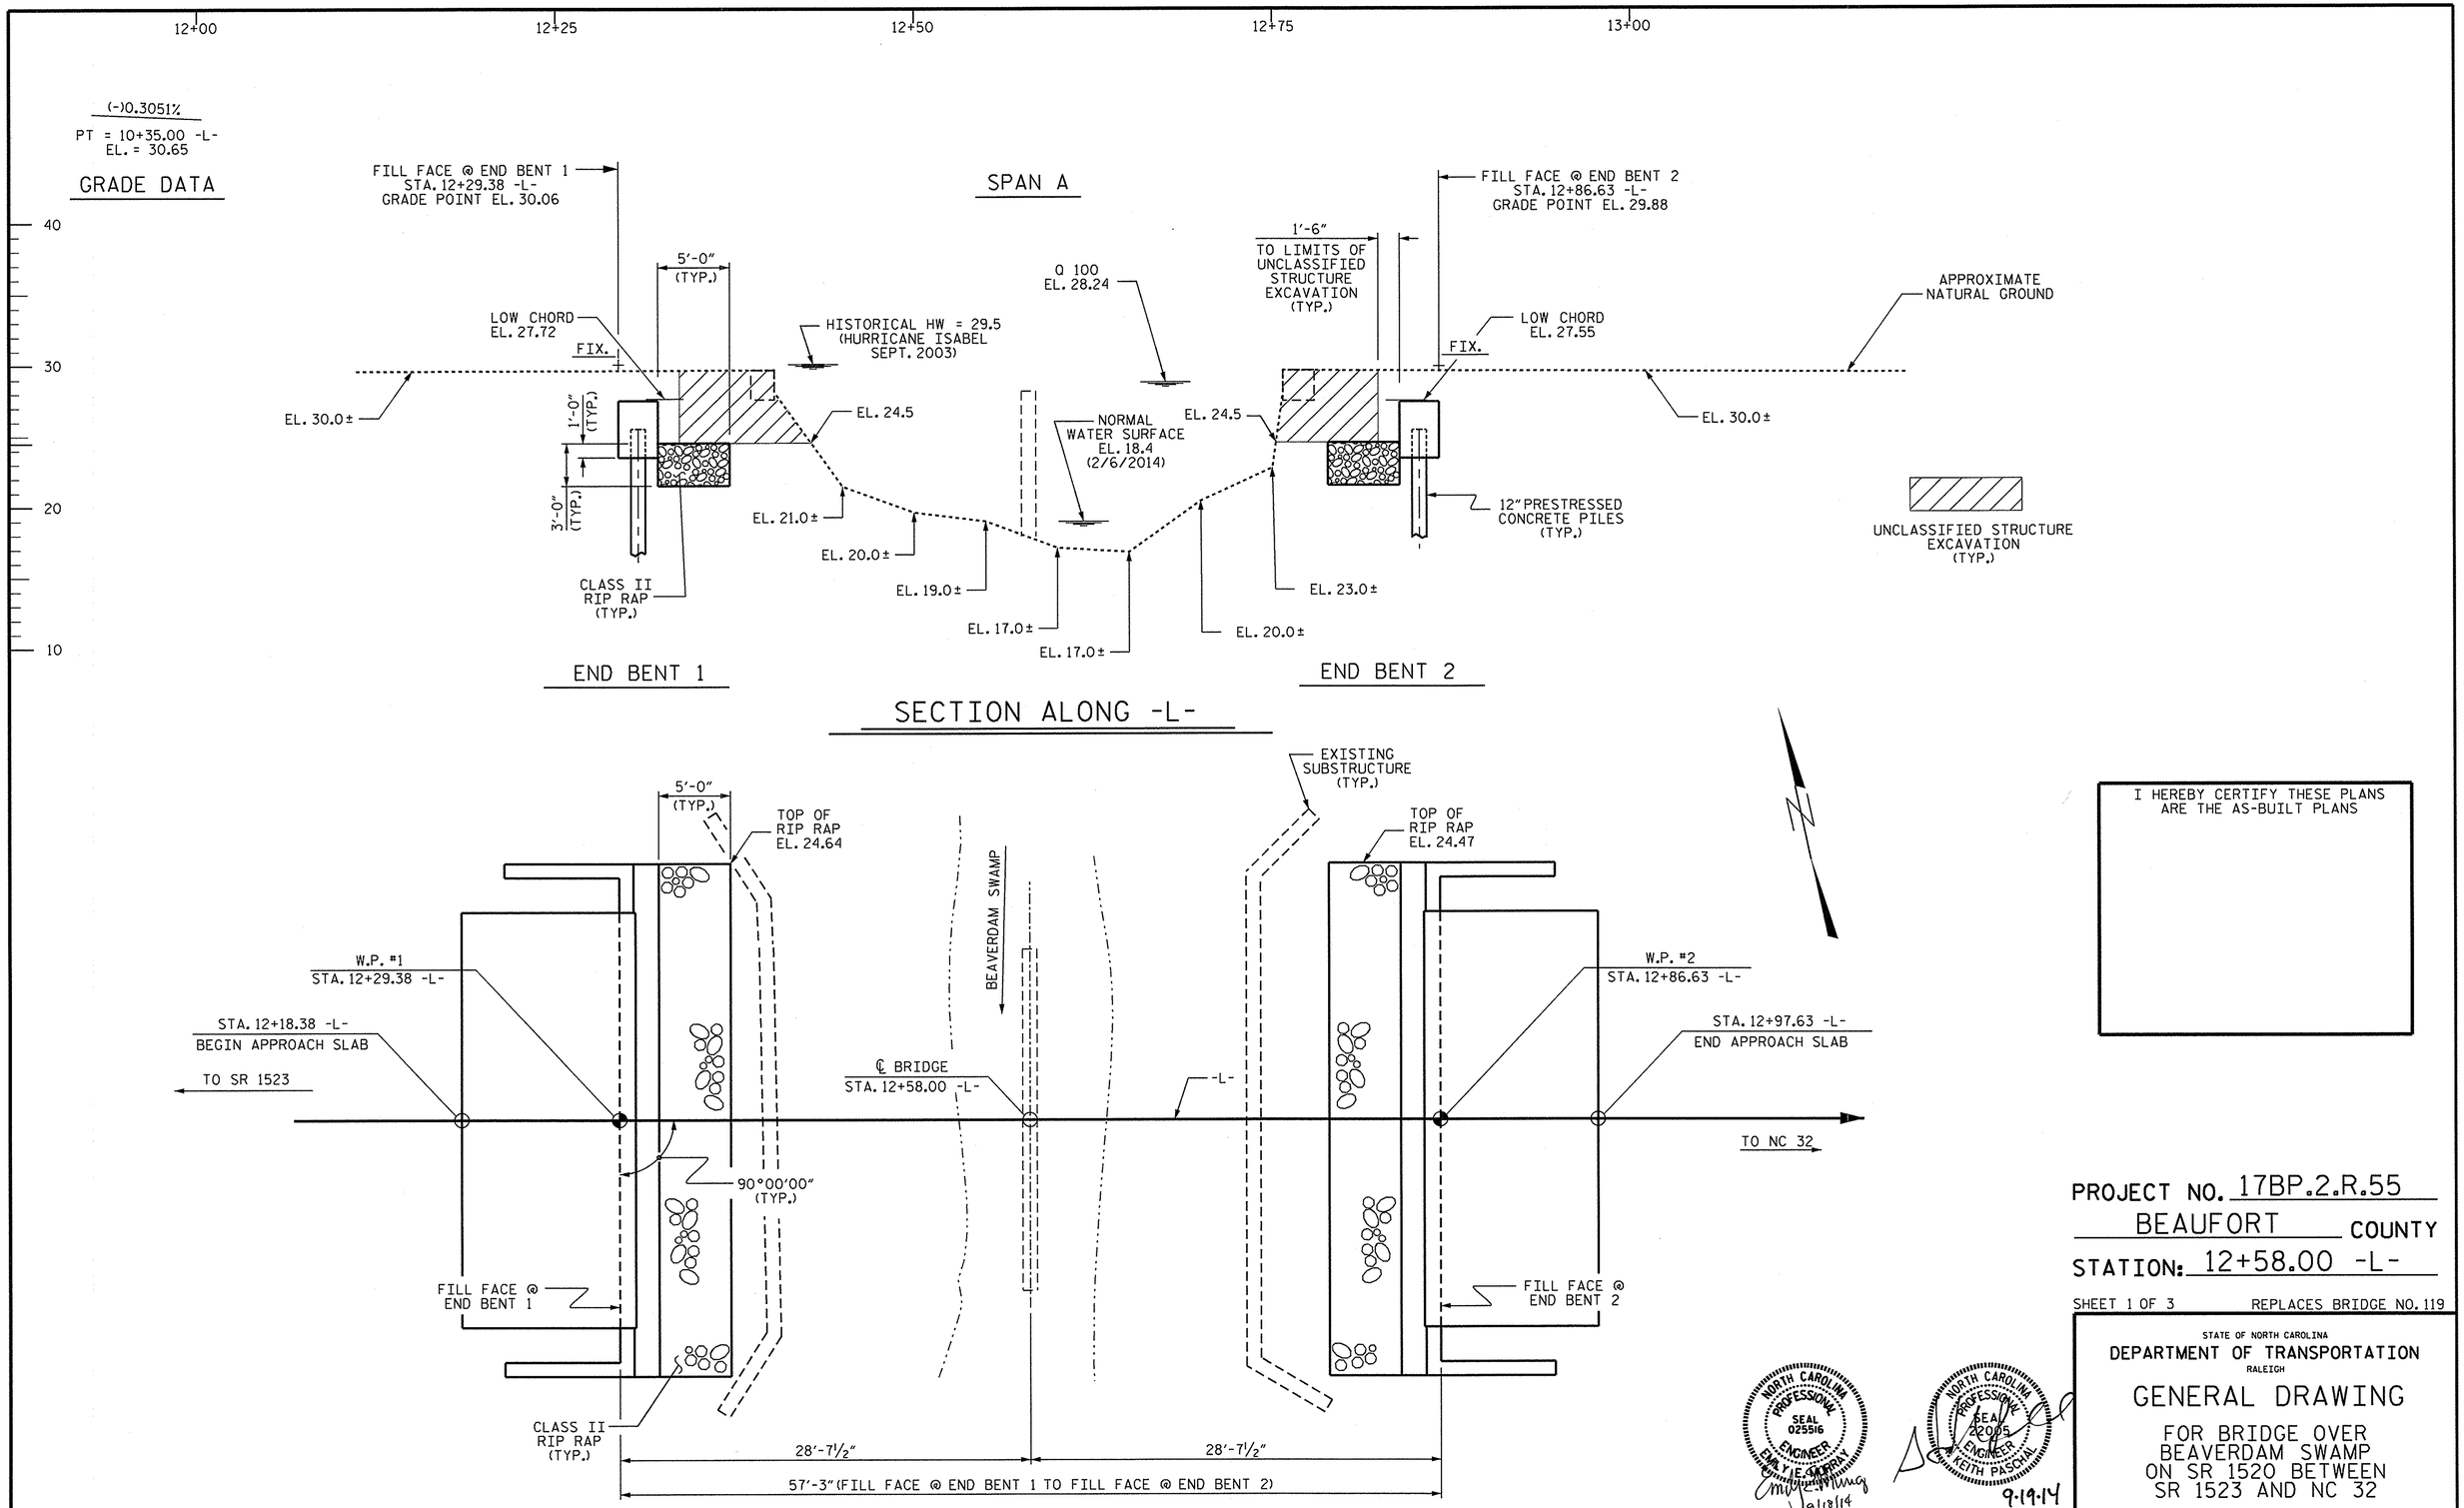

I HEREBY CERTIFY THESE PLANS ARE THE AS-BUILT PLANS

PROJECT NO. 17BP.2.R.55

BEAUFORT COUNTY

STATION: 12+58.00 -L-

SHEET 1 OF 3 REPLACES BRIDGE NO. 119

STATE OF NORTH CAROLINA
DEPARTMENT OF TRANSPORTATION
RALEIGH

GENERAL DRAWING

FOR BRIDGE OVER
BEAVERDAM SWAMP
ON SR 1520 BETWEEN
SR 1523 AND NC 32

NORTH CAROLINA PROFESSIONAL SEAL 025516 ENGINEER EMAYE SHORAY
9/18/14

NORTH CAROLINA PROFESSIONAL SEAL 22005 ENGINEER A. KEITH PASCHAL
9-19-14

REVISIONS								SHEET NO.
NO.	BY:	DATE:	NO.	BY:	DATE:			S-1
1			3					TOTAL SHEETS
2			4					14

DRAWN BY : D. G. ELY DATE : 7/8/14
CHECKED BY : A. K. PATEL DATE : 7/10/14
DESIGN ENGINEER OF RECORD: A. K. PASCHAL DATE : 7/25/14

19-SEP-2014 08:44
S:\DPGI\Division2\17BP.2.R.55\Final Plans\17BP.2.R.55_SD_Complete_CS.dgn
kpaschal