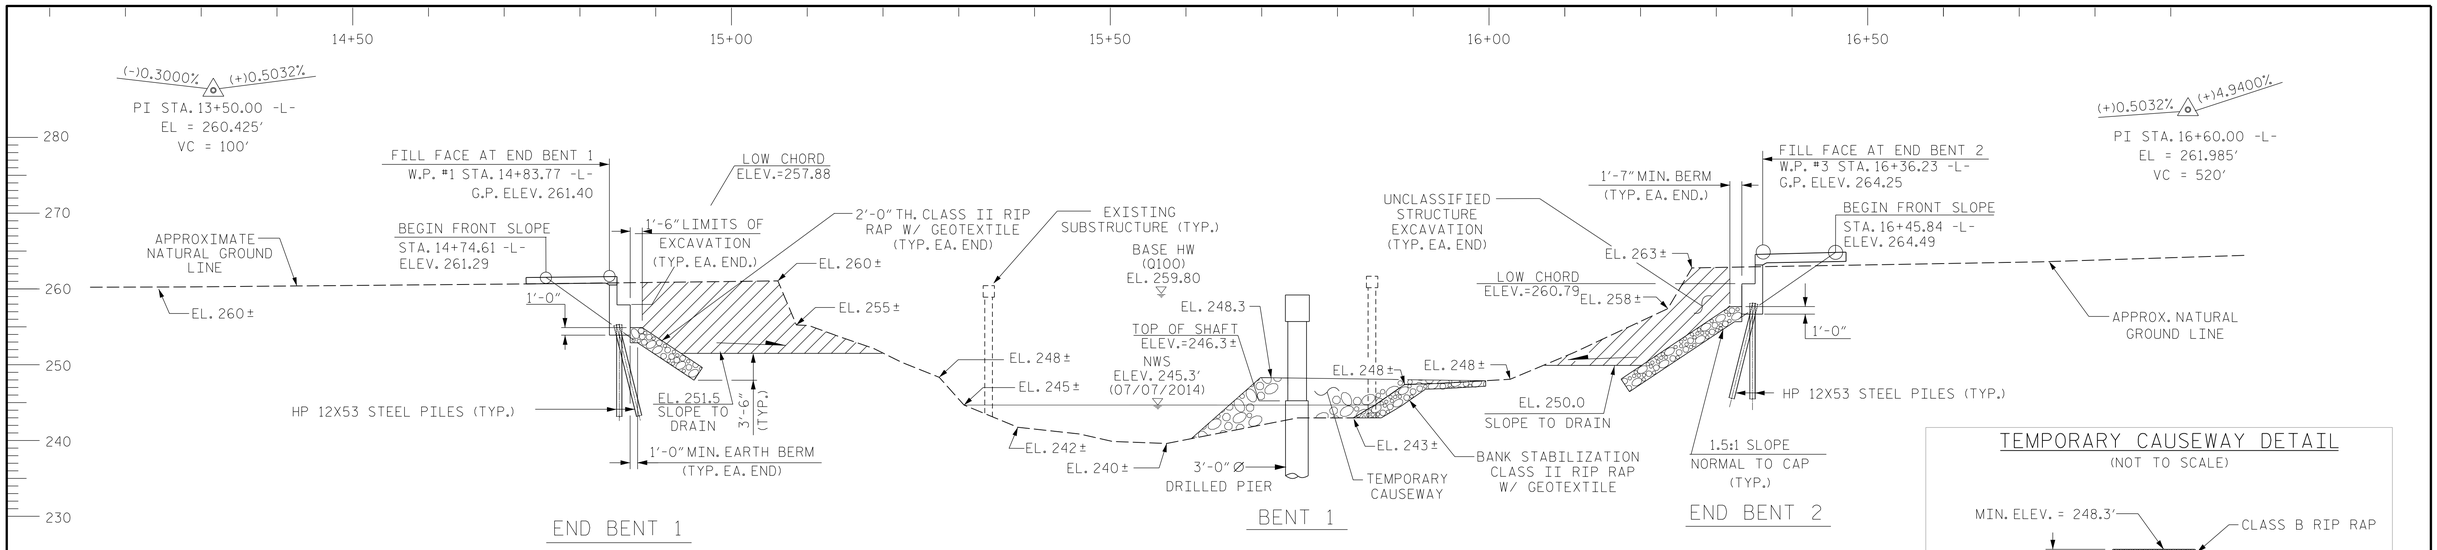

SECTION ALONG -L-

(SECTIONS AT END BENTS AND BENT ARE AT RIGHT ANGLES)

NAD 83/NSRS 2011

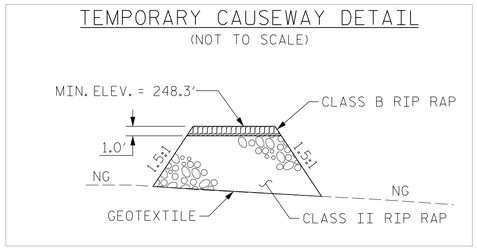

TEMPORARY CAUSEWAY DETAIL

(NOT TO SCALE)

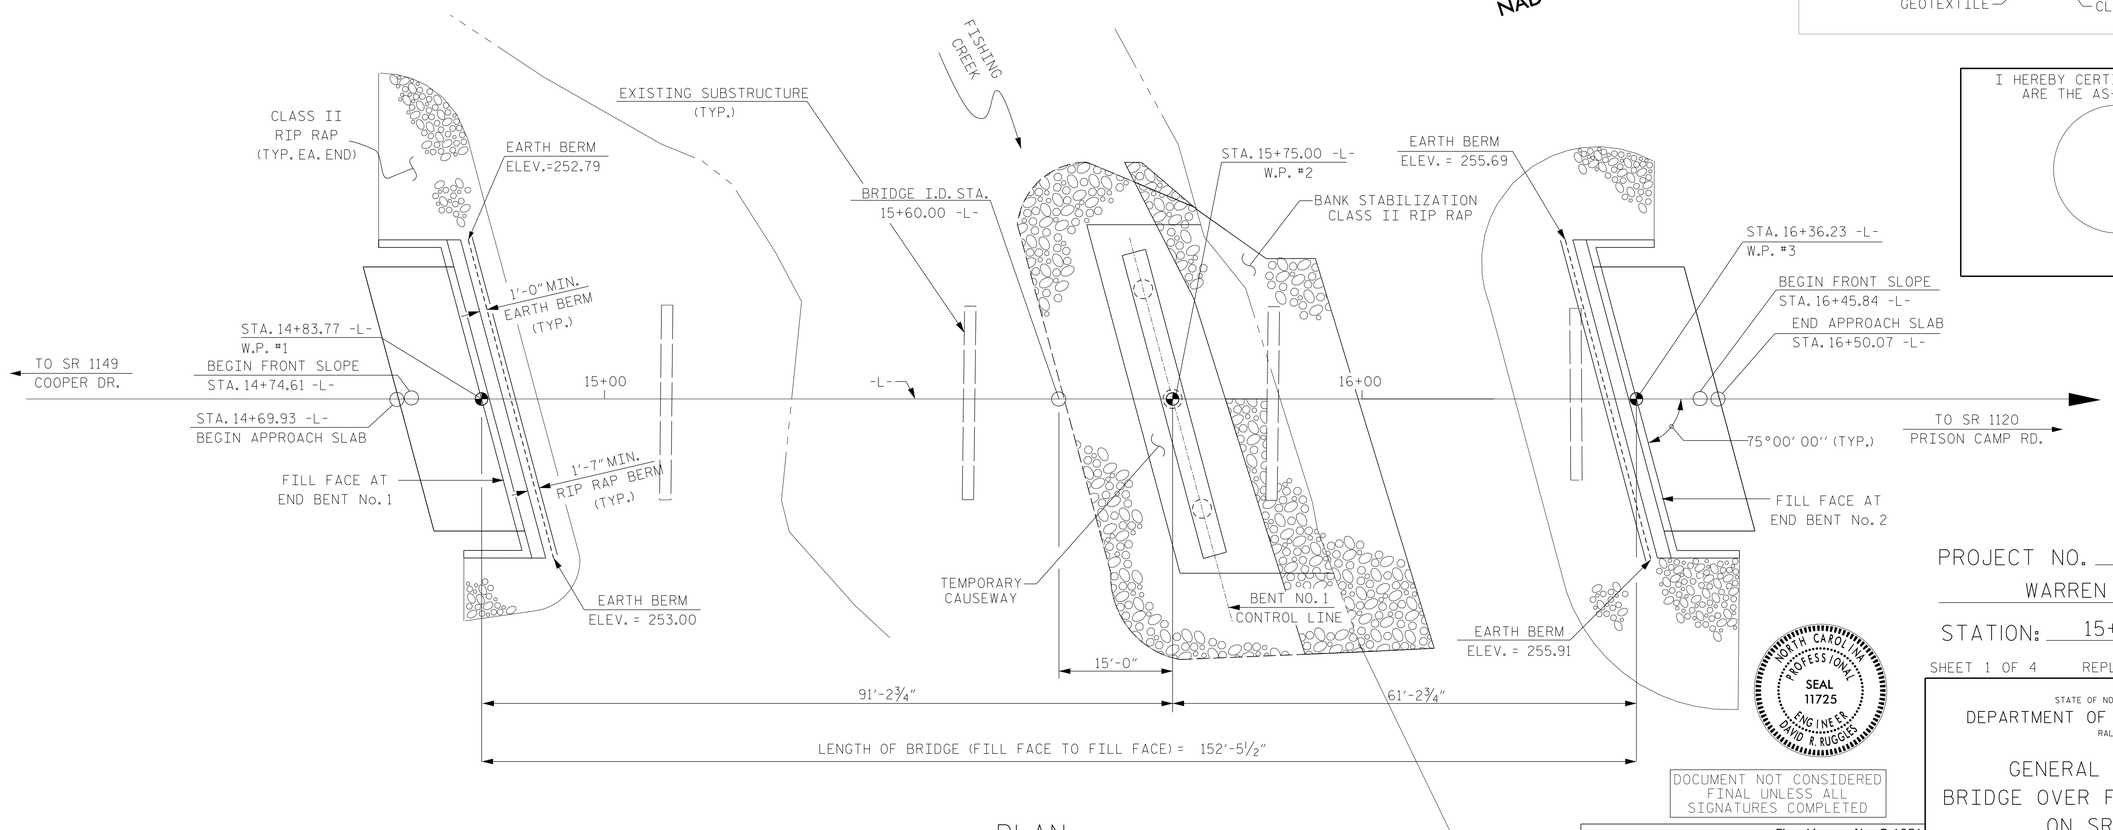

PLAN

(PILES NOT SHOWN FOR CLARITY)

I HEREBY CERTIFY THESE PLANS ARE THE AS-BUILT PLANS

PROJECT NO. 17BP.5.R.56

WARREN COUNTY

STATION: 15+60.00 -L-

SHEET 1 OF 4 REPLACES BRIDGE 920003

NORTH CAROLINA PROFESSIONAL SEAL 11725 ENGINEER DAVID R. RUGGLES

DOCUMENT NOT CONSIDERED FINAL UNLESS ALL SIGNATURES COMPLETED

STEWART

Firm License No. C-1051
421 Fayetteville St,
Suite 400
Raleigh, NC 27601
T 919.380.8750
www.stewartinc.com

STATE OF NORTH CAROLINA
DEPARTMENT OF TRANSPORTATION
RALEIGH

GENERAL DRAWING
BRIDGE OVER FISHING CREEK
ON SR 1001
BETWEEN SR 1149 AND SR 1120

REVISIONS						SHEET NO.
NO.	BY:	DATE:	NO.	BY:	DATE:	S-1
1			3			TOTAL SHEETS
2			4			21

DRAWN BY:	H.ASSFOURA	DATE :	09/14
CHECKED BY:	P.JACOB	DATE :	11/14
DESIGN ENGINEER OF RECORD:	D.RUGGLES	DATE :	11/15

3/8/2016
...\400_001.17BP5R56_SMU_GD01.dgn
USER:jloftus