PROJECT REFERENCE NO.	SHEET NO.
R-5968EA	4-A

HYDRAULICS ENGINEER

NORTH CAROLINA PROFESSIONAL SEAL 024404 ENGINEER ROBERT S. TUCKER 8/4/21

SITE 1 SUBMERGED GRAVEL WETLAND FINE GRADING PLAN

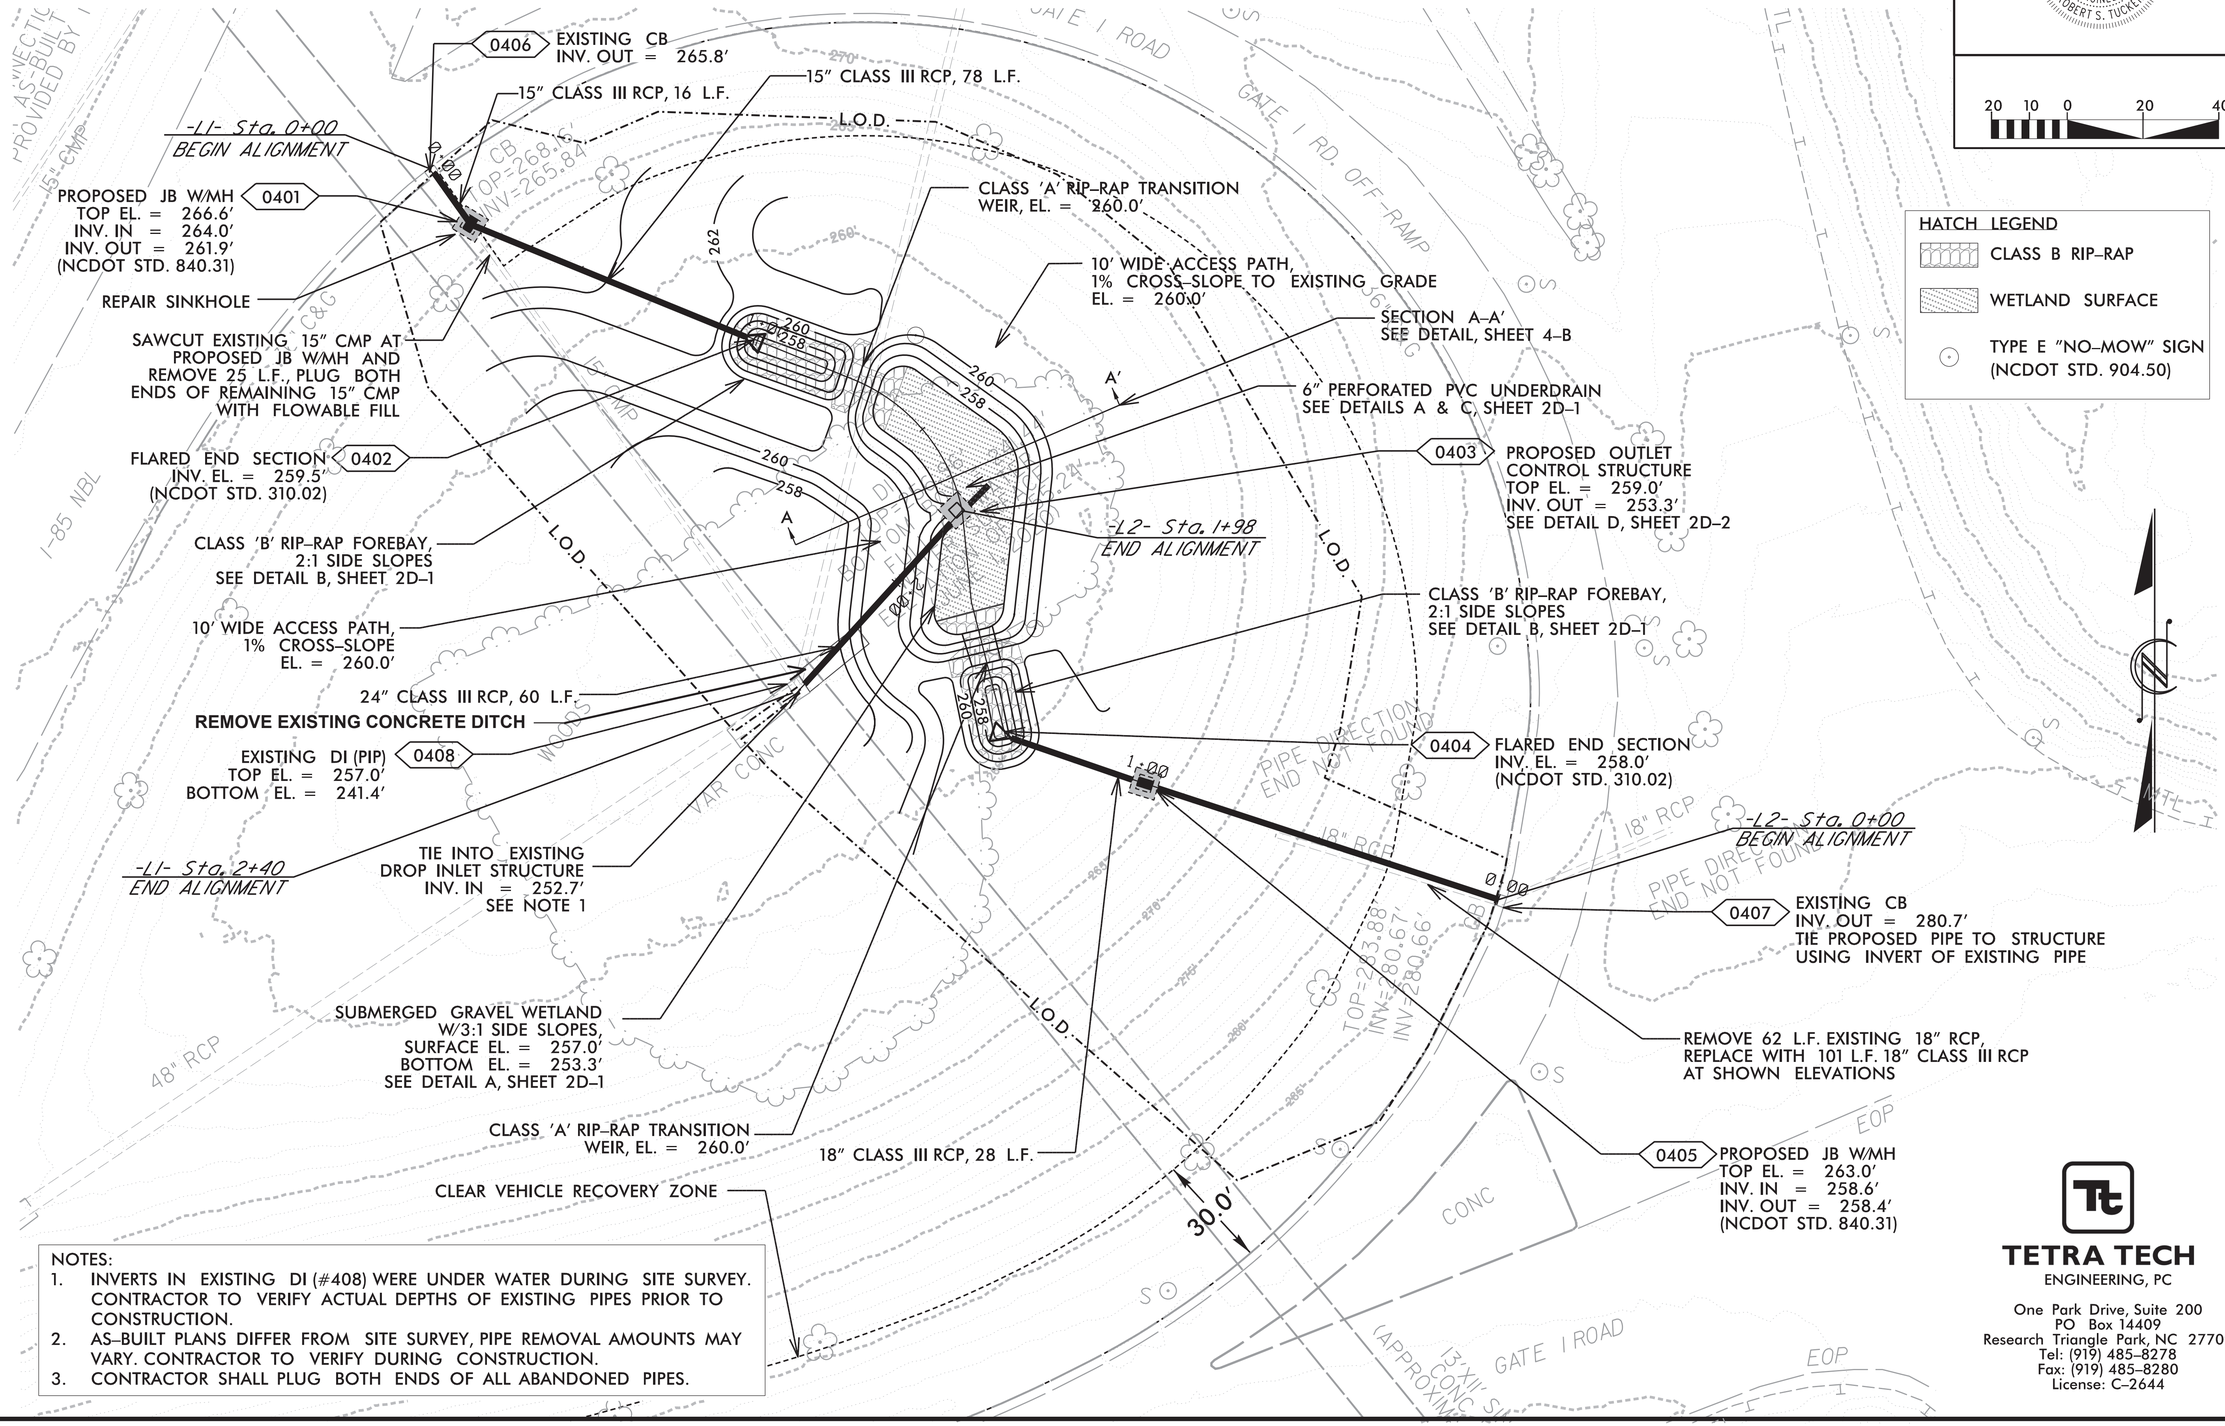

NOTES:

1. INVERTS IN EXISTING DI (#408) WERE UNDER WATER DURING SITE SURVEY. CONTRACTOR TO VERIFY ACTUAL DEPTHS OF EXISTING PIPES PRIOR TO CONSTRUCTION.
2. AS-BUILT PLANS DIFFER FROM SITE SURVEY, PIPE REMOVAL AMOUNTS MAY VARY. CONTRACTOR TO VERIFY DURING CONSTRUCTION.
3. CONTRACTOR SHALL PLUG BOTH ENDS OF ALL ABANDONED PIPES.

TETRA TECH
ENGINEERING, PC

One Park Drive, Suite 200
PO Box 14409
Research Triangle Park, NC 27709
Tel: (919) 485-8278
Fax: (919) 485-8280
License: C-2644