PROJECT REFERENCE NO.	SHEET NO.
HL-0008Q	EC-10/CONST-6
R/W SHEET NO.	

DRMP

DRMP, INC.
5808 FARINGDON PLACE
RALEIGH, NC 27609
(919) 872-5115

NC LICENSE NO. F-1524
www.drmp.com

FINAL PHASE

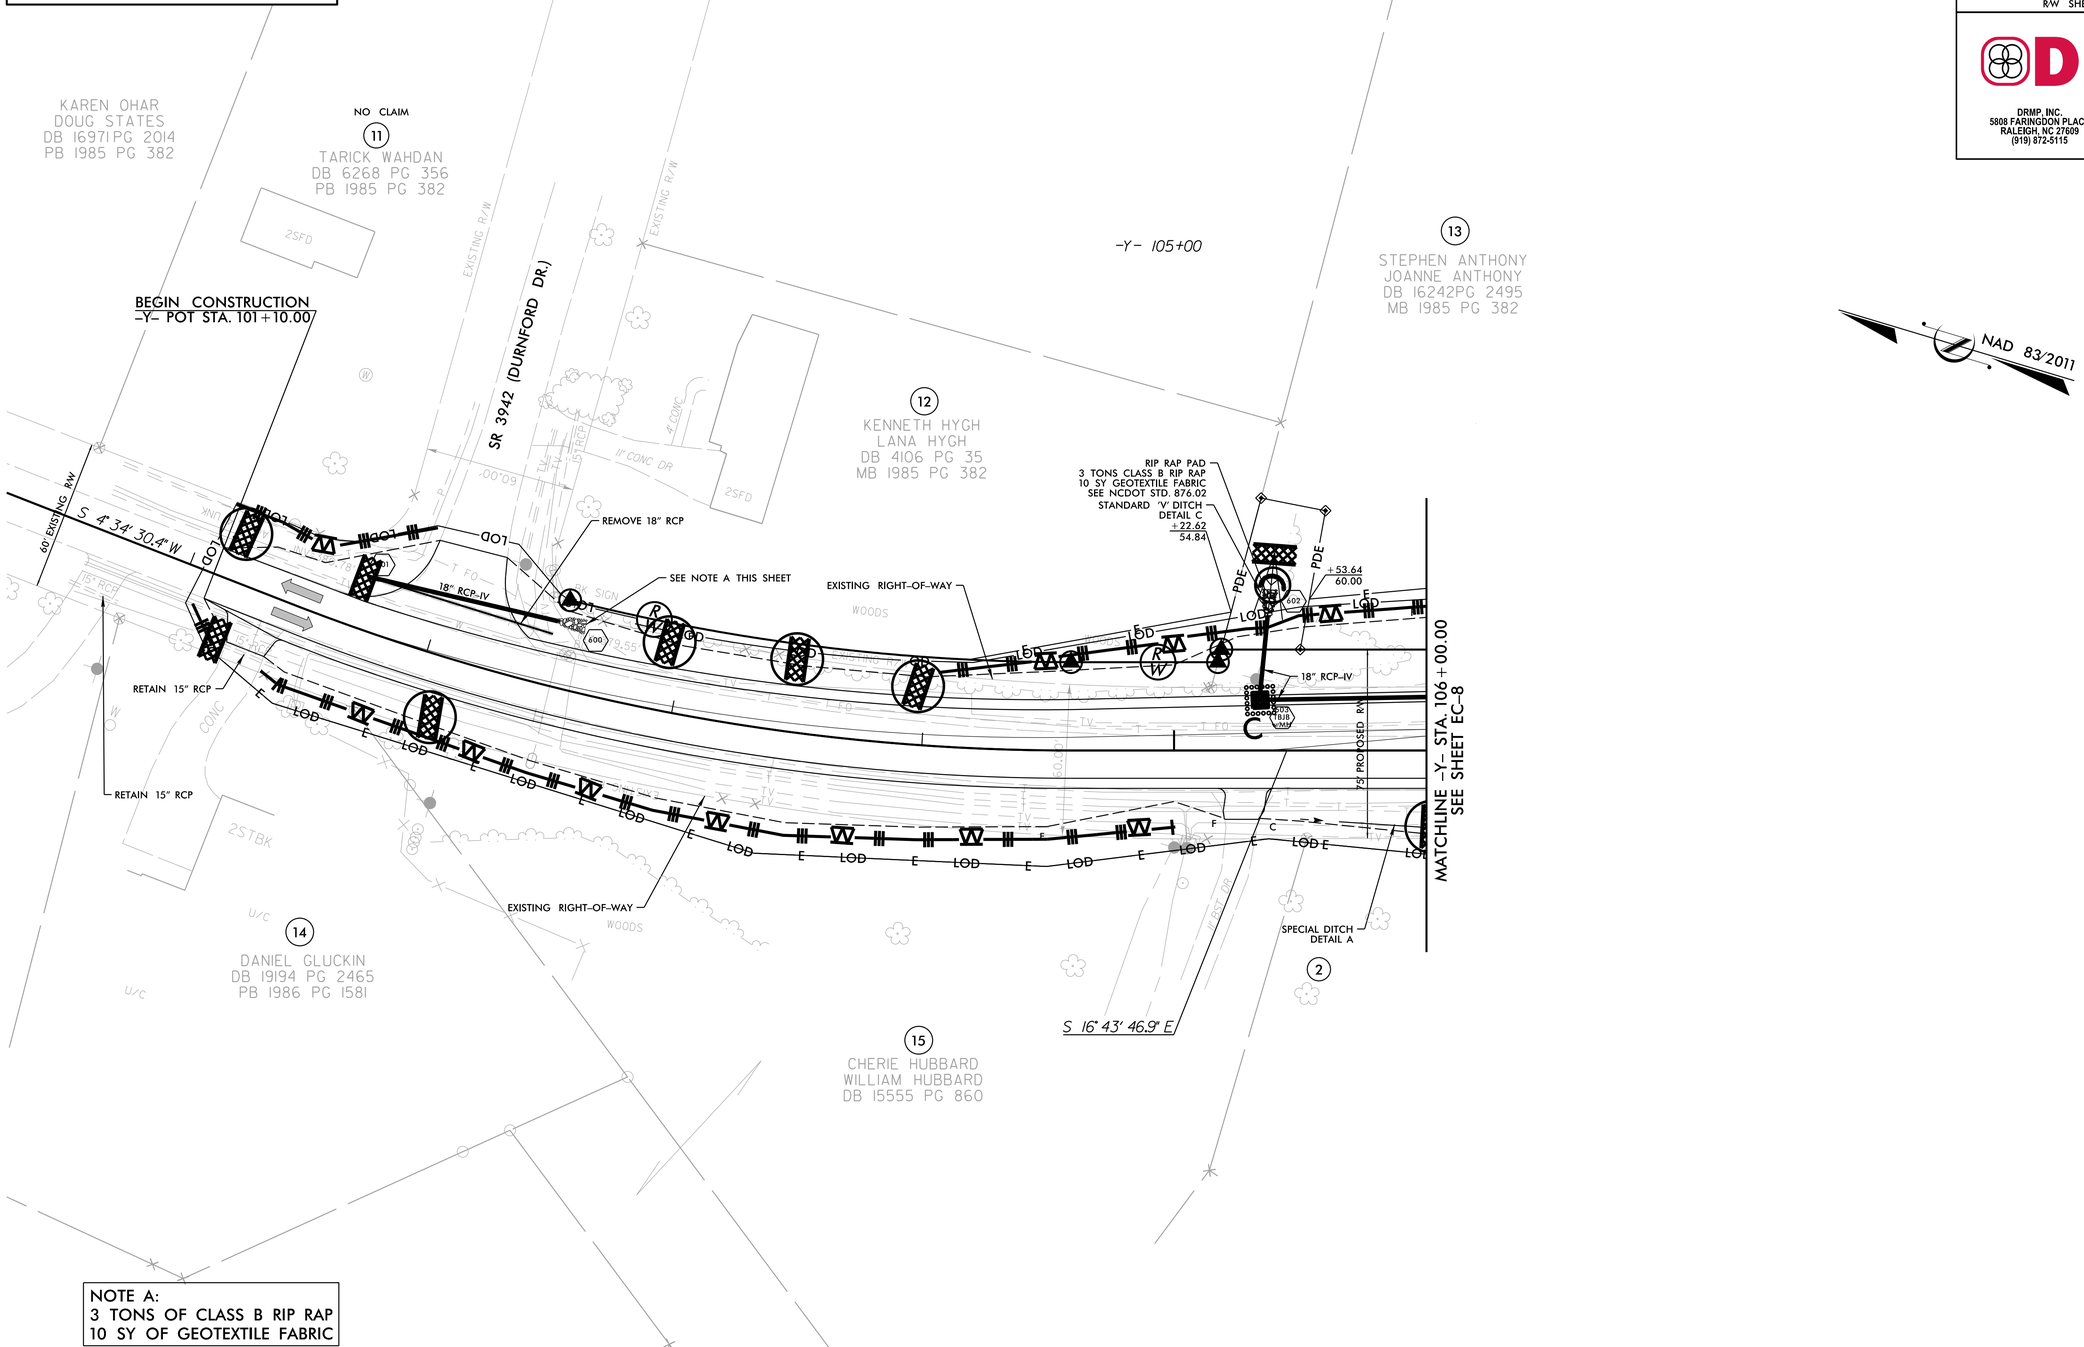

NOTE A:
3 TONS OF CLASS B RIP RAP
10 SY OF GEOTEXTILE FABRIC

12/1/2025
..\HL0008Q_EC_psh06_final.dgn
User: SMcCarthy