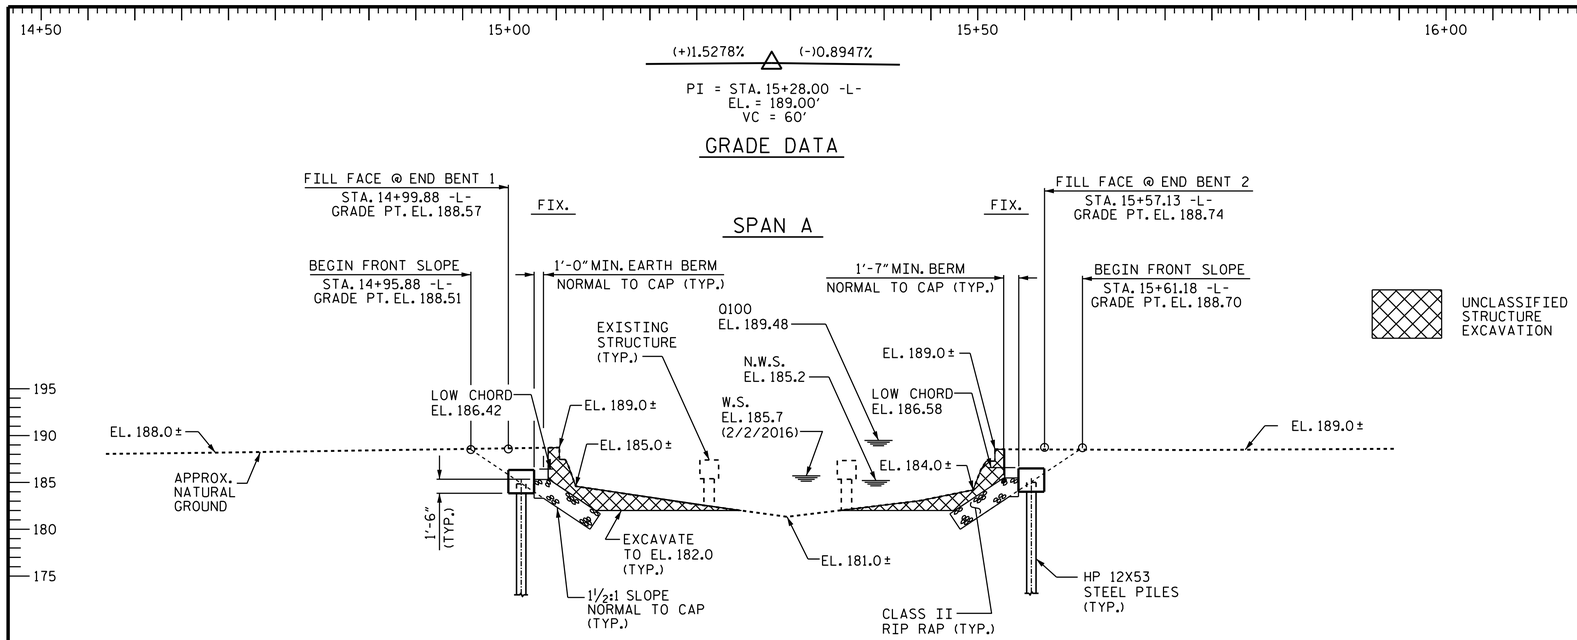

SECTION ALONG -L-

I HEREBY CERTIFY THESE PLANS ARE THE AS-BUILT PLANS

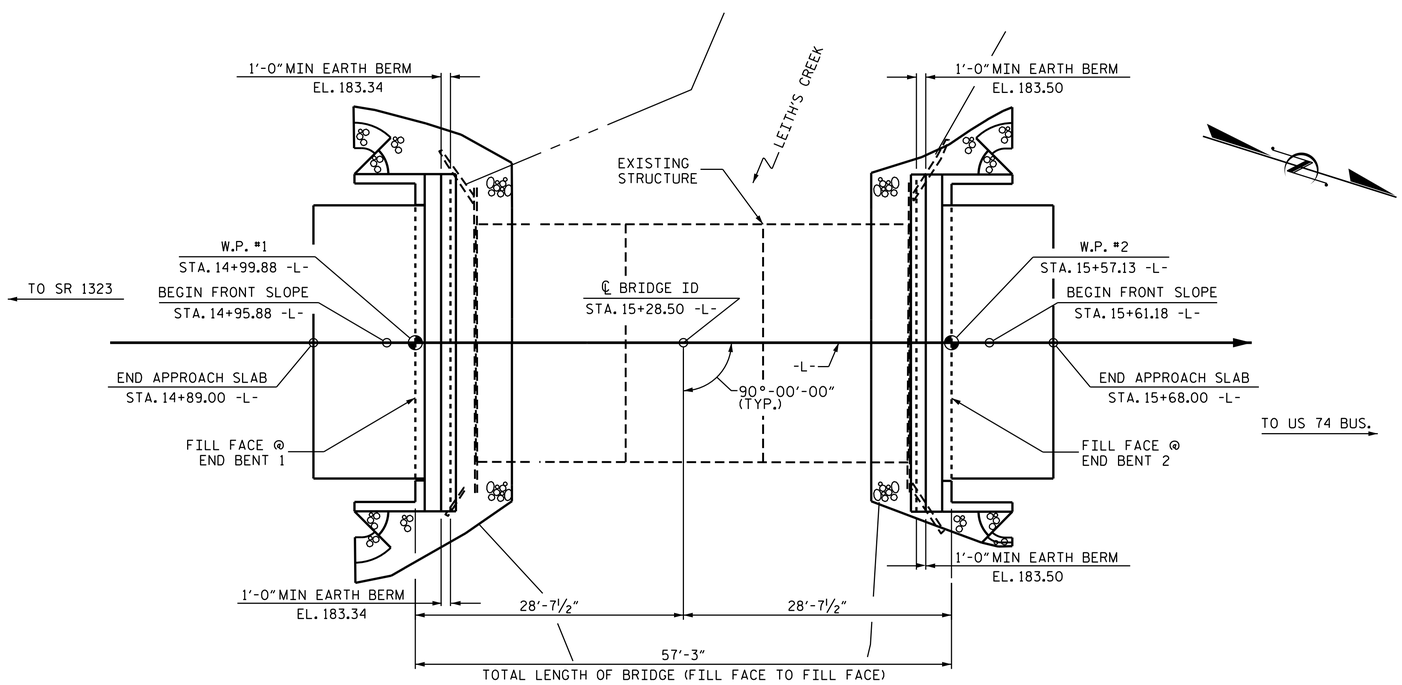

PLAN

(PILES NOT SHOWN FOR CLARITY

PROJECT NO. B-5746

SCOTLAND COUNTY

STATION: 15+28.50 -L-

SHEET 1 OF 3 REPLACES BRIDGE NO. 43

STATE OF NORTH CAROLINA
DEPARTMENT OF TRANSPORTATION
RALEIGH

GENERAL DRAWING
FOR BRIDGE OVER
LEITH'S CREEK ON SR 1645
BETWEEN SR 1323 AND
US 74 BUS.

NORTH CAROLINA PROFESSIONAL SEAL 025516 ENGINEER EMILY E. MURRAY

DocuSigned by: Emily E Murray
CAEB87AEDC5B4E0...
8/30/2016

NORTH CAROLINA PROFESSIONAL SEAL 29048 ENGINEER RAMAN P. PATEL

DocuSigned by: Raman Patel
60F537B5DA1F41D...
8/30/2016

DOCUMENT NOT CONSIDERED FINAL UNLESS ALL SIGNATURES COMPLETED

REVISIONS						SHEET NO.
NO.	BY:	DATE:	NO.	BY:	DATE:	S-1
1			3			TOTAL SHEETS
2			4			14

DRAWN BY : D.A. DAVENPORT DATE : 5/10/16
CHECKED BY : M. K. BEARD DATE : 8/15/16
DESIGN ENGINEER OF RECORD: R. P. PATEL DATE : 8/29/16

30-AUG-2016 08:29
R:\Structures\Plans\B5746_SMU_GD.dgn
ksedal