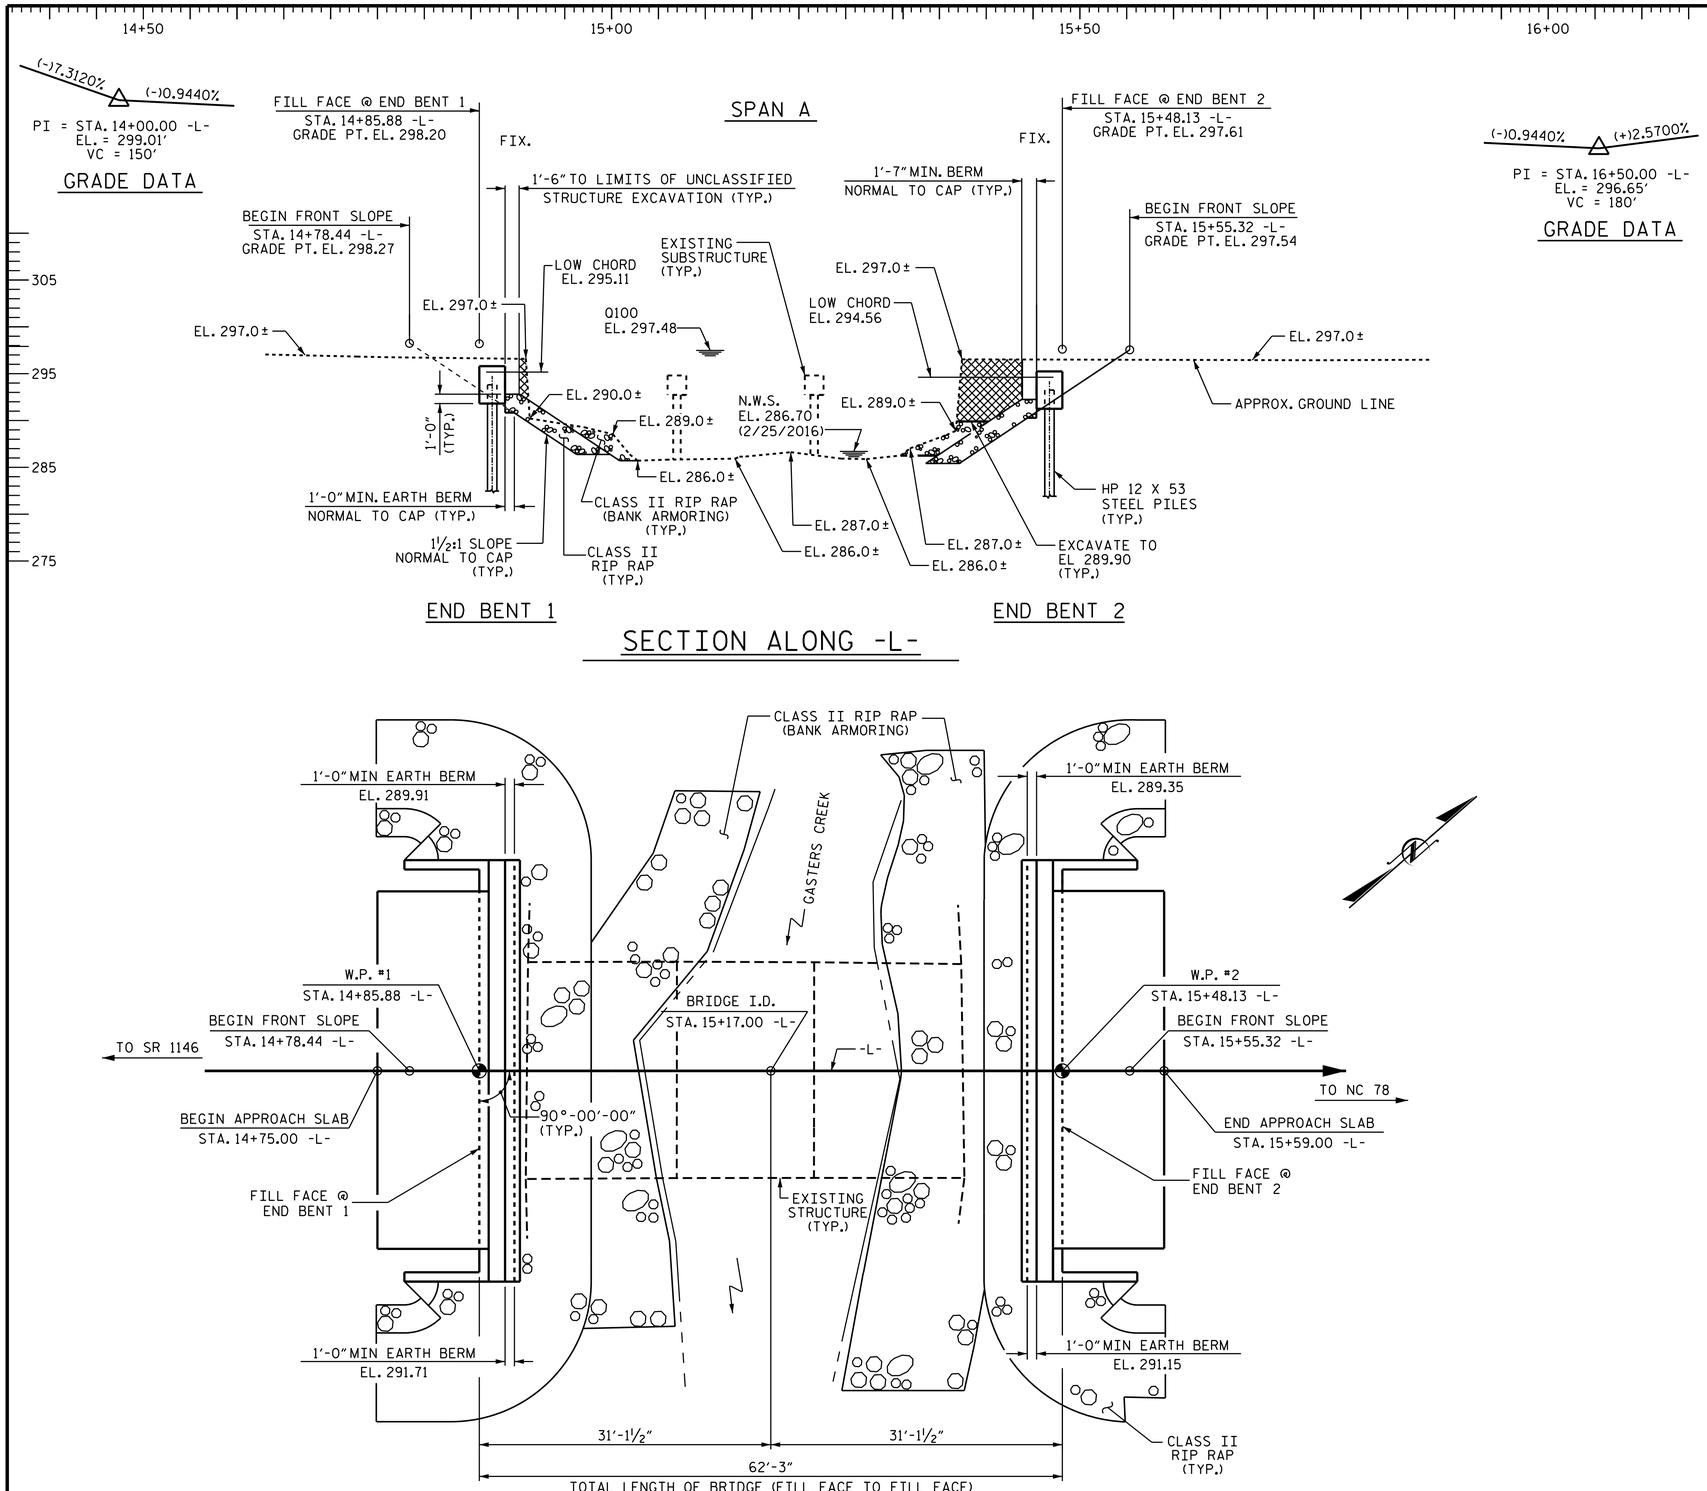

I HEREBY CERTIFY THESE PLANS ARE THE AS-BUILT PLANS

PROJECT NO. 17BP.8.R.113

LEE COUNTY

STATION: 15+17.00 -L-

SHEET 1 OF 3 REPLACES BRIDGE NO. 87

STATE OF NORTH CAROLINA
DEPARTMENT OF TRANSPORTATION
RALEIGH

GENERAL DRAWING

FOR BRIDGE OVER
GASTERS CREEK ON
SR 1133 BETWEEN
SR 1146 AND NC 78

NORTH CAROLINA PROFESSIONAL SEAL 29048 ENGINEER RAMIN P. PATEL

DocuSigned by: Raman Patel 60F53785DA1F41D... 1/31/2017

DOCUMENT NOT CONSIDERED FINAL UNLESS ALL SIGNATURES COMPLETED

REVISIONS								SHEET NO.
NO.	BY:	DATE:	NO.	BY:	DATE:			S-1
1			3					TOTAL SHEETS
2			4					14

DRAWN BY :	R. P. PATEL	DATE :	8/10/16
CHECKED BY :	H. B. DESAI	DATE :	9/10/16
DESIGN ENGINEER OF RECORD:	R. P. PATEL	DATE :	11/14/16

27-JAN-2017 14:24
Q:\Division08\520087\Structures\Plans\FinalPlans\17BP.8.R.113_GD.dgn
ksedal