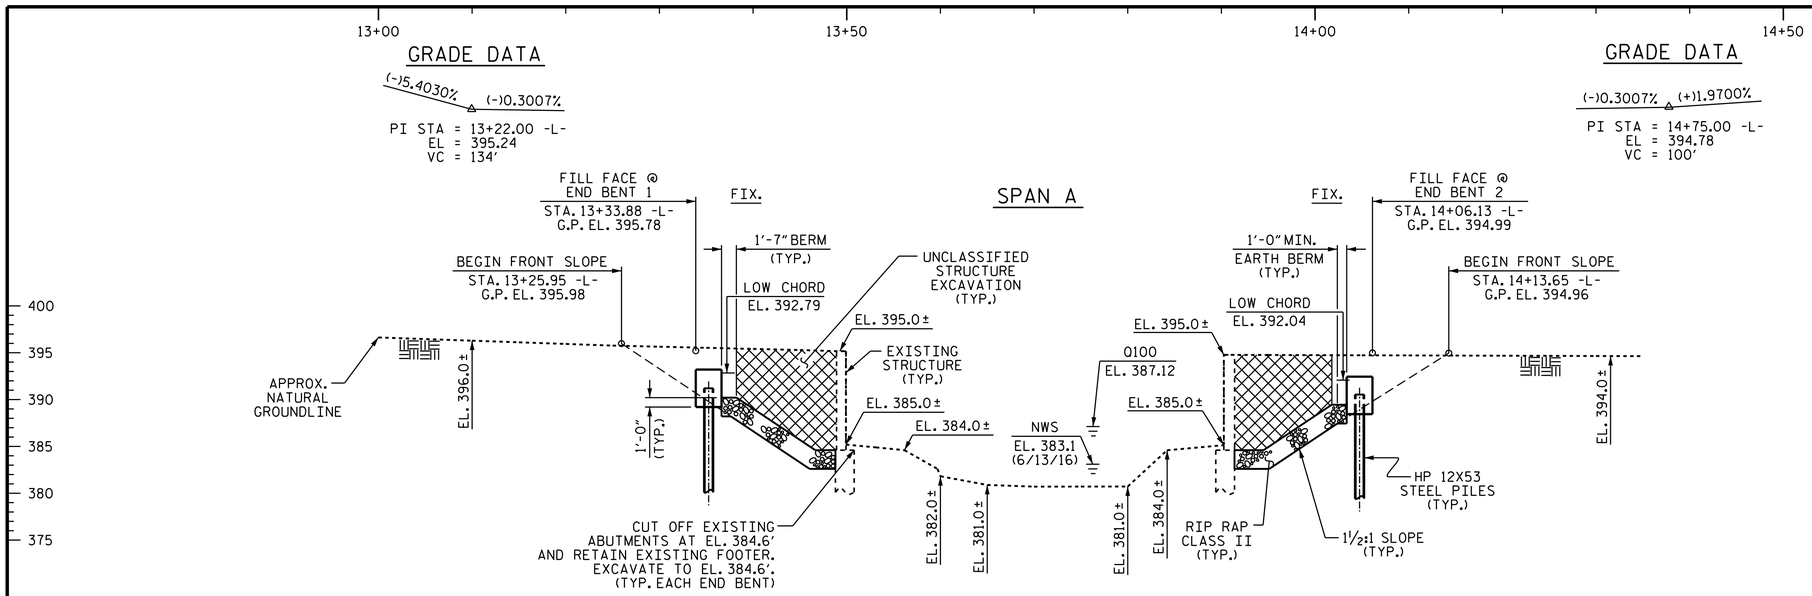

SECTION ALONG -L-

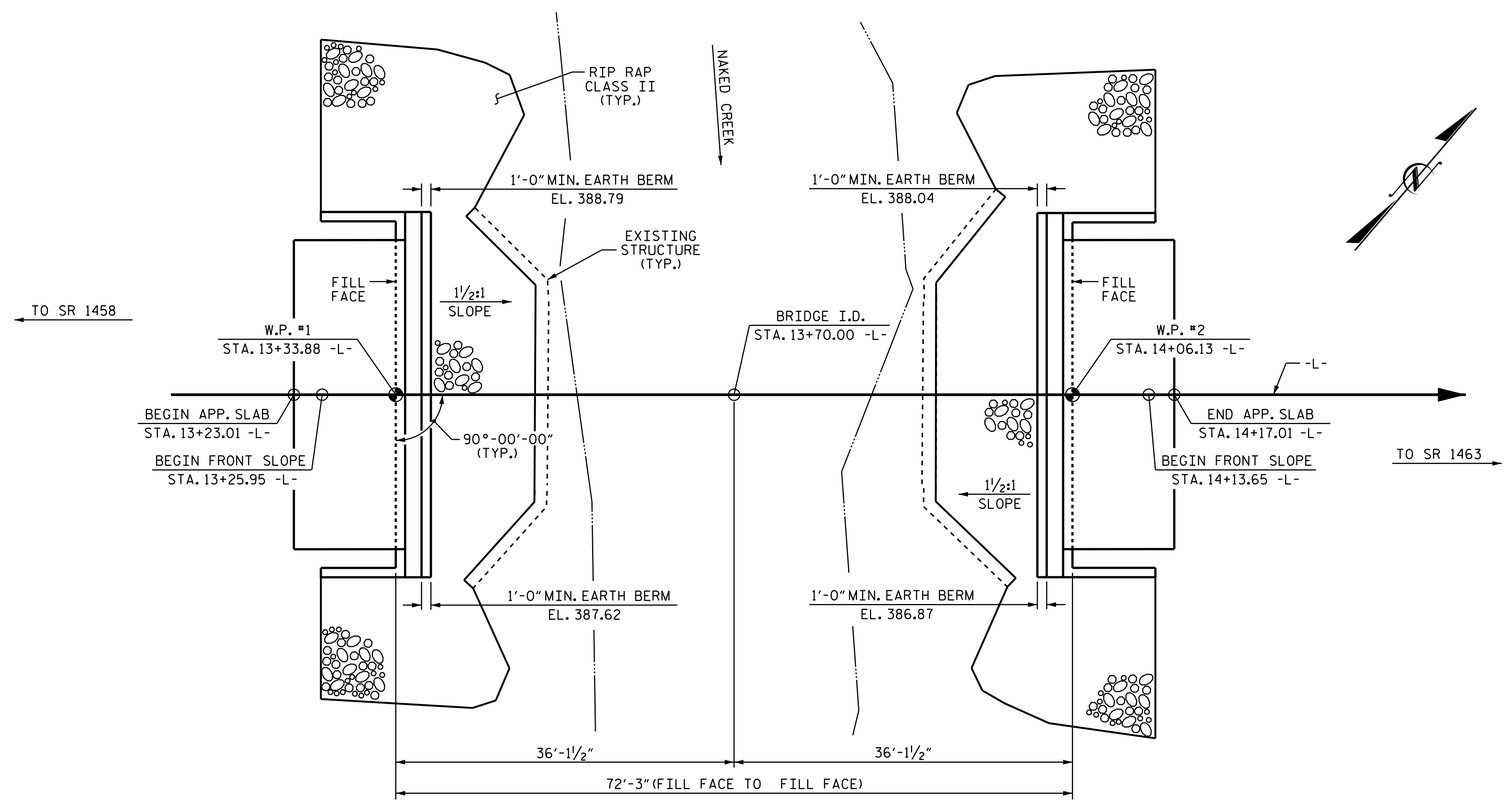

PLAN

PILES NOT SHOWN FOR CLARITY

I HEREBY CERTIFY THESE PLANS ARE THE AS-BUILT PLANS

PROJECT NO. B-5760

RICHMOND COUNTY

STATION: 13+70.00 -L-

SHEET 1 OF 3 REPLACES BRIDGE #79

STATE OF NORTH CAROLINA
DEPARTMENT OF TRANSPORTATION
RALEIGH

GENERAL DRAWING

FOR BRIDGE OVER NAKED CREEK ON SR 1424 (JONES SPRING CHURCH ROAD) BETWEEN SR 1458 & SR 1463

NORTH CAROLINA PROFESSIONAL SEAL 039349 ENGINEER JEREMY P. McCARTHA

DocuSigned by: Jeremy McCartha
F2E4119ECCD3476...
10/26/2016

DOCUMENT NOT CONSIDERED FINAL UNLESS ALL SIGNATURES COMPLETED

REVISIONS						
NO.	BY:	DATE:	NO.	BY:	DATE:	
1			3			
2			4			

SHEET NO. S-1

TOTAL SHEETS 14

DRAWN BY :	M.K. BEARD	DATE :	7/5/16
CHECKED BY :	J.K. BOWLES	DATE :	8/1/16
DESIGN ENGINEER OF RECORD:	J.K. BOWLES	DATE :	10/19/16

26-OCT-2016 14:21
A:\Division08\B5760\Structures\Plans\B-5760_SMU_GD.dgn
jpmccartha