PROJECT REFERENCE NO.	SHEET NO.
P-4405EA	6

DESIGN ENGINEER
6/9/2015

NORTH CAROLINA PROFESSIONAL SEAL 10743 ENGINEER DANIEL L. HAVENER

DocuSign envelope ID: 49950E57-F67D-4B8E-

Daniel L. Havener

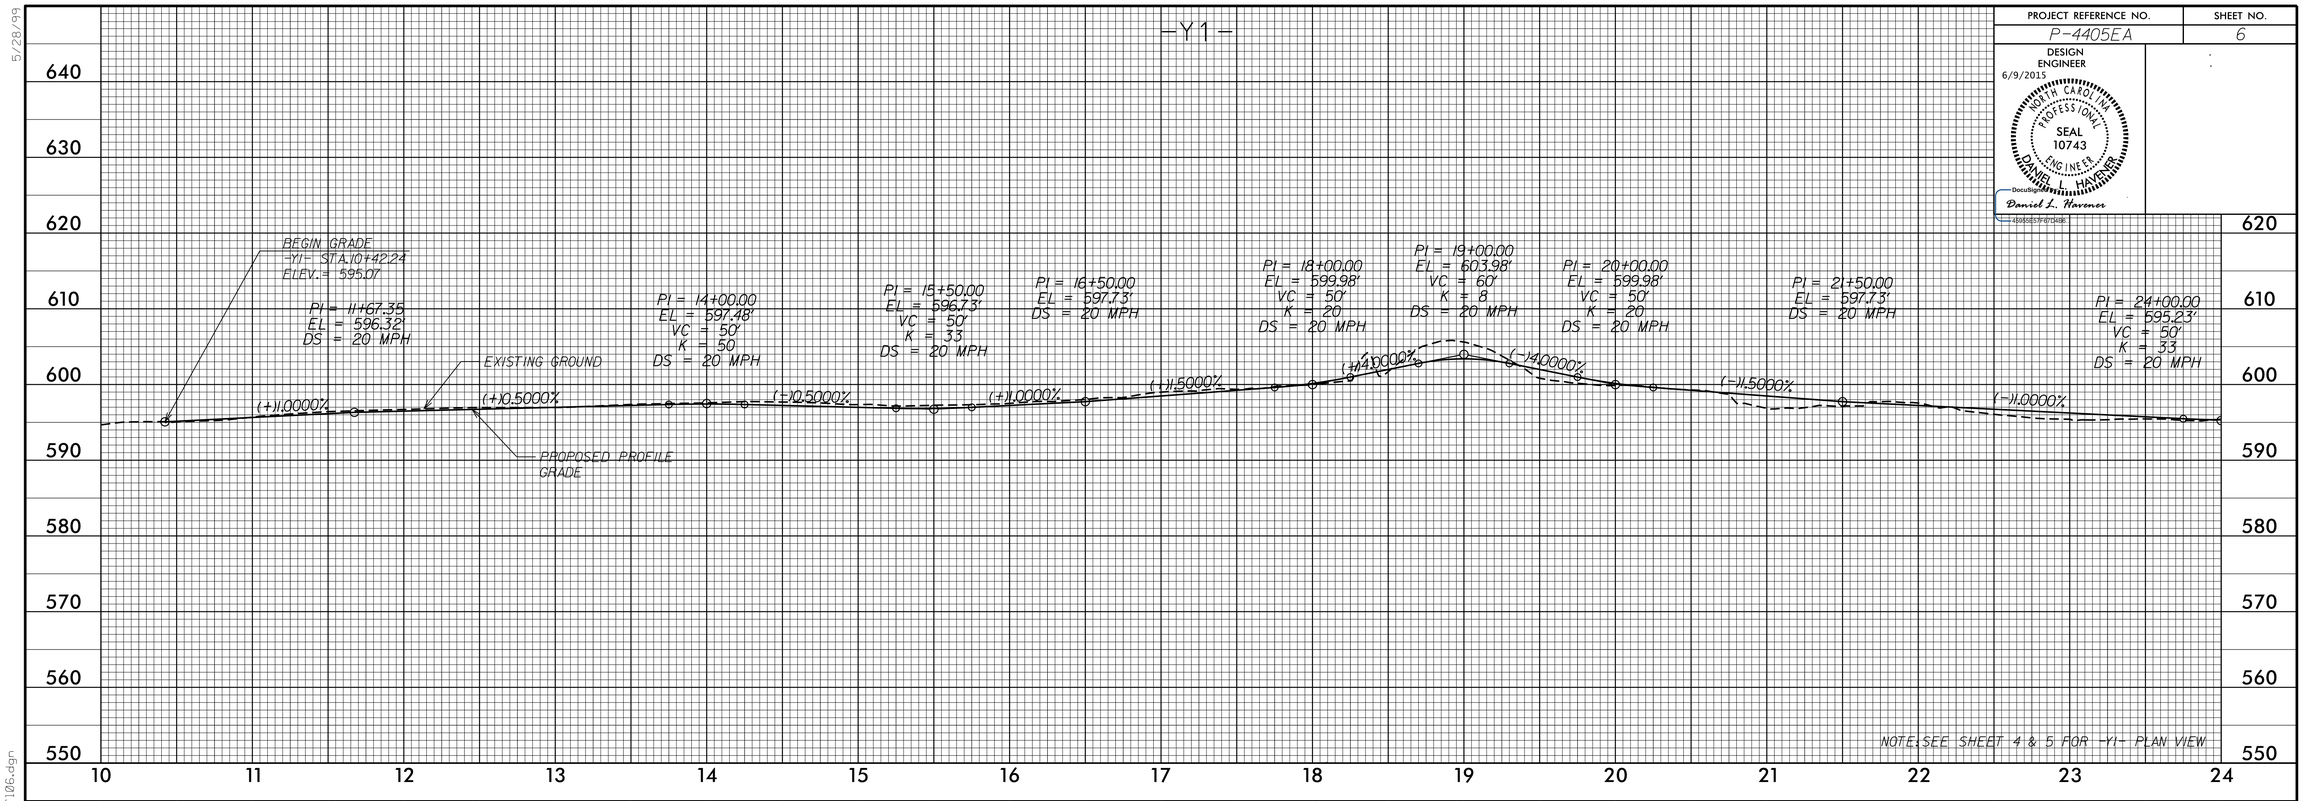

5/28/99

09-JUN-2015 11:45
S:\Engineering Services\CROSSING CLOSURE\Projects\Private\715 32ºN (Gladys H. Doster)\CADD Files\P-4405EA_rdy_pf106.dgn
RAILWAY266816