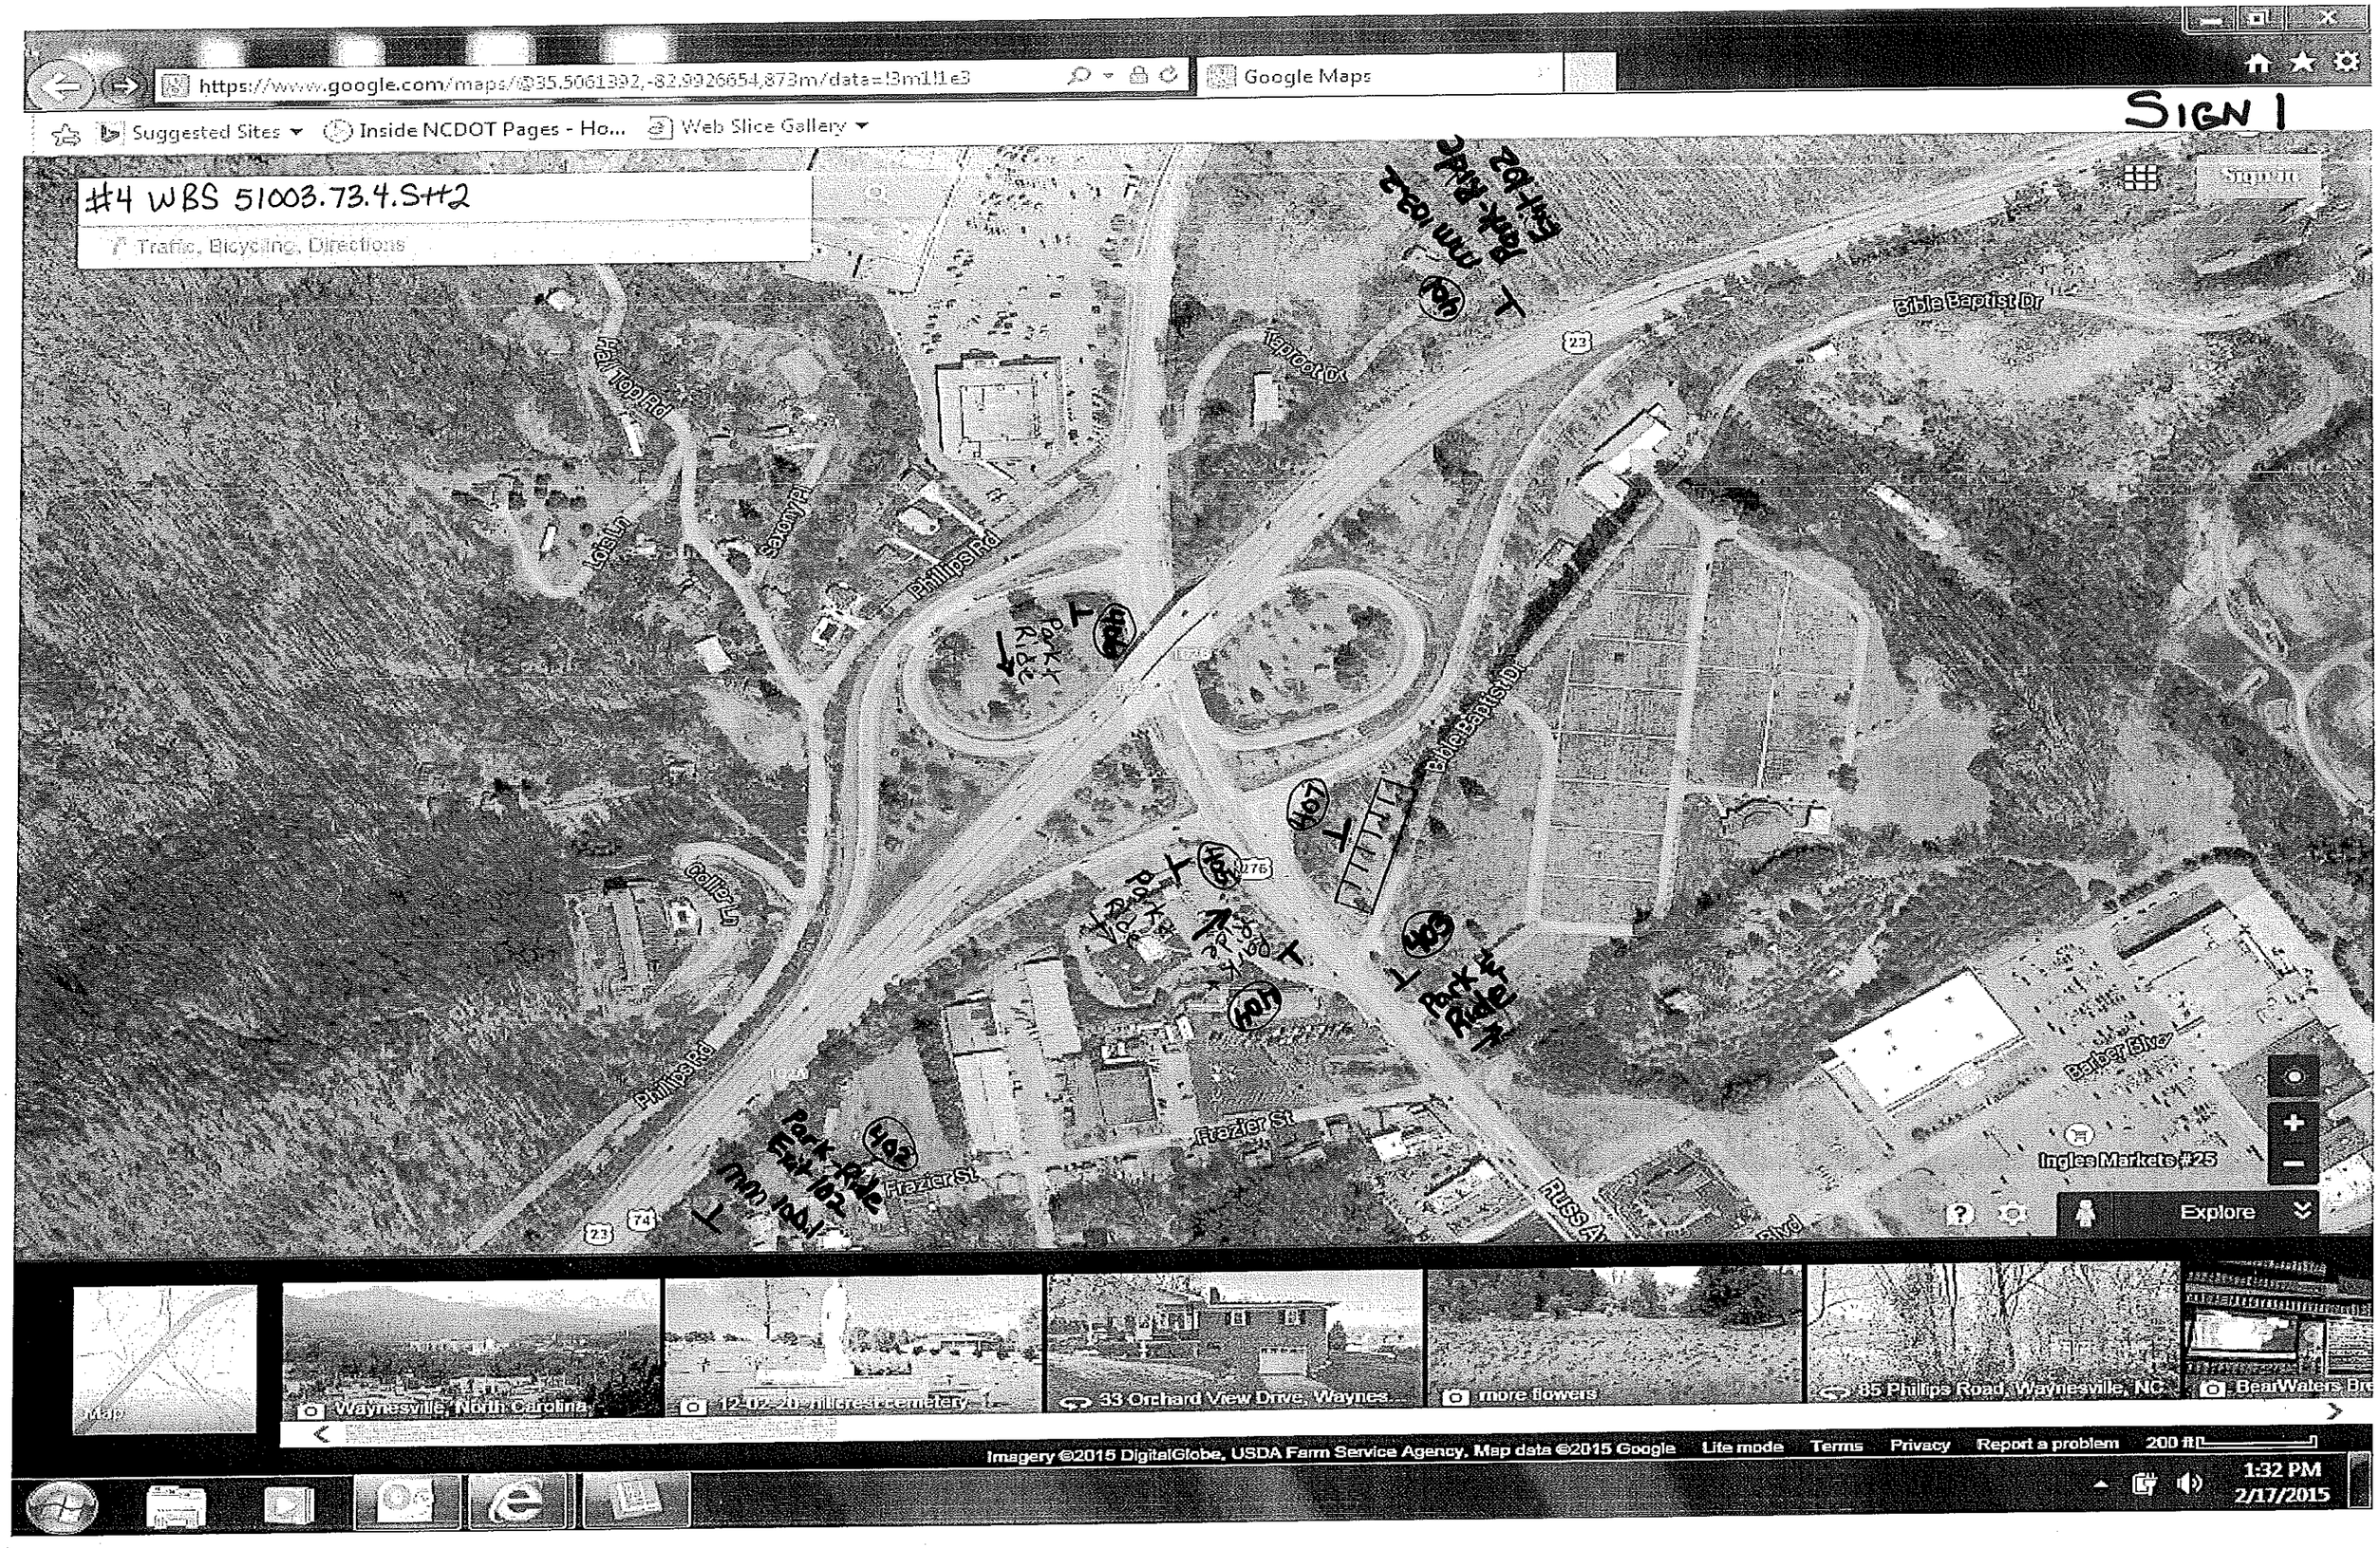
https://www.google.com/maps/@35.5061392,-82.9926654,873m/data=!3m1!1e3
Google Maps
Suggested Sites
Inside NCDOT Pages - Ho...
Web Slice Gallery
SIGN 1
#4 WBS 51003.73.4.S+2
Traffic, Bicycling, Directions
Bible Baptist Dr
Taproot Dr
Hall Top Rd
Saxony Pl
Phillips Rd
Lois Ln
Collier Ln
Frazier St
Barber Blvd
Ingles Markets #25
Park & Ride
Park & Ride Exit 102
Park & Ride Exit 102
Park & Ride
Park & Ride
Explore
Map
Waynesville, North Carolina
12-02-20 nilcrest cemetery
33 Orchard View Drive, Waynes...
more flowers
85 Phillips Road, Waynesville, NC
BearWaters Bre
Imagery ©2015 DigitalGlobe, USDA Farm Service Agency, Map data ©2015 Google
Lite mode
Terms
Privacy
Report a problem
200 ft
1:32 PM
2/17/2015

14C044072 Bible Baptist Drive I US 276 Haywood Co. District 2

#4

US 74 - 2 Steel for exit 102 - EB 102A

74 EB - 800?

2 uc on ramp

2 uc Russ Ave

1 uc Bible B Ave

1 uc Lot

SIGN 2

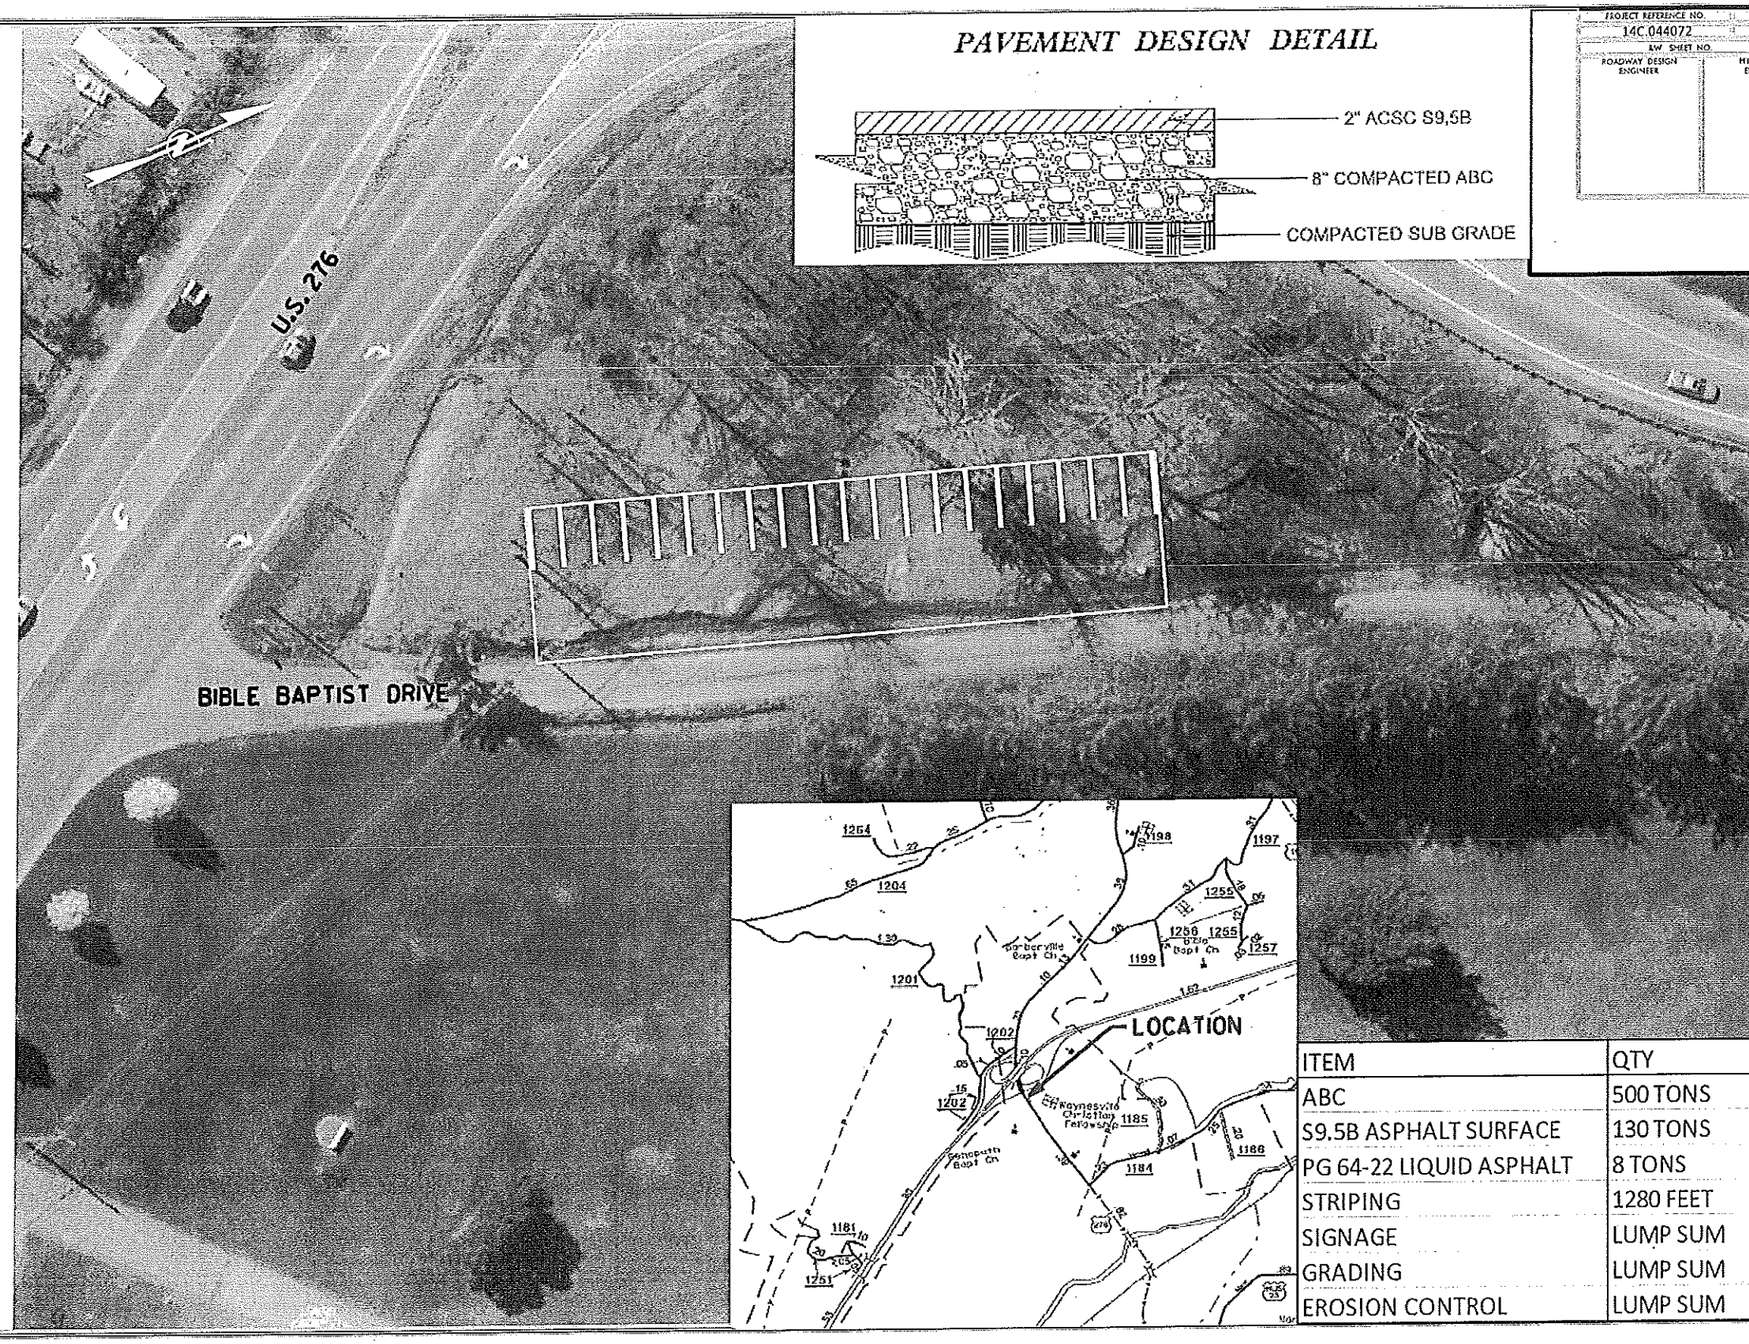

ITEM	QTY
ABC	500 TONS
S9.5B ASPHALT SURFACE	130 TONS
PG 64-22 LIQUID ASPHALT	8 TONS
STRIPING	1280 FEET
SIGNAGE	LUMP SUM
GRADING	LUMP SUM
EROSION CONTROL	LUMP SUM

SIGN NUMBER: 401, 402
TYPE: A
QUANTITY: 2

SIGN WIDTH: 9'-0"
HEIGHT: 6'-0"
TOTAL AREA: 54.0 Sq.Ft.

BORDER TYPE: FLUSH
RECESS: 0"
WIDTH: 1.5"
RADII: 9"

NO. Z BARS: 2
LENGTH: 100.0

BACKG COLOR: Green
COPY COLOR: White

SYMBOL	X	Y	WID	HT
	41.9	44	24.2	20

MAT'L: 0.125" (3.2 mm) ALUMINUM

DESIGN BY: M. TRACEY
PROJECT ID:
CHECKED BY:
DIV: 14
DATE: Jul 15, 2010

USE NOTES: 1,2

1. Legend and border shall be direct applied Grade C sheeting.
2. Background shall be Grade C reflective sheeting.

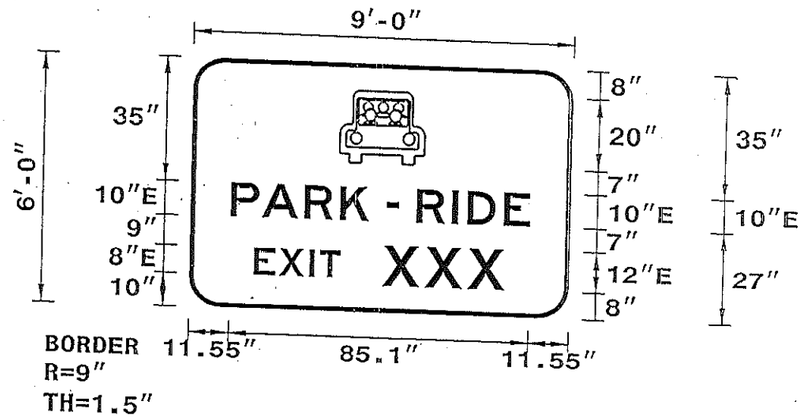

LETTER POSITIONS

Spacing Factor is 1 unless specified otherwise

Letter locations are panel edge to lower left corner

P	A	R	K	-	R	I	D	E		Series/Size Text Length
11.5	20.4	32.3	42.4	55.7	64.2	74.3	78.7	89.1		E 2000
E	X	I	T	X	X	X				85.1
18.4	25.5	34.1	36.9	54.9	67	79.1				E 2000
										71.2

FILENAME: Park and Ride

NORTH CAROLINA D.O.T. SIGN DETAIL

SIGN NUMBER: 404
TYPE: D
QUANTITY: 1

SIGN WIDTH: 3'-0"
HEIGHT: 4'-0"
TOTAL AREA: 12.0 Sq.Ft.

BORDER TYPE: FLUSH
RECESS: 0"
WIDTH: 0.75"
RADII: 6"

NO. Z BARS:
LENGTH:

BACKG COLOR: Green
COPY COLOR: White

SYMBOL	X	Y	WID	HT
Park&Ride Sym	11.3	33	13.4	11
Arrow	9	4.2	5.3	18

MAT'L: 0.125" (3.2 mm) ALUMINUM

DESIGN BY: M. TRACEY
PROJECT ID:
CHECKED BY:
DIV: 14
DATE: Sep 15, 2010

USE NOTES: 1,2

1. Legend and border shall be direct applied Grade C sheeting.
2. Background shall be Grade C reflective sheeting.

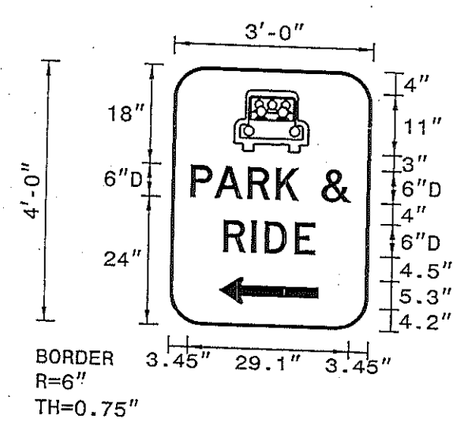

LETTER POSITIONS

Spacing Factor is 1 unless specified otherwise

Letter locations are panel edge to lower left corner

P	A	R	K	&	Series/Size Text Length
3.5	7.9	13.9	19	27.2	D 2000
R	I	D	E		29.1
9.7	14.8	17.2	22.6		D 2000
					16.6

FILENAME: Park and Ride

NORTH CAROLINA D.O.T. SIGN DETAIL

SIGN 3

SIGN NUMBER: 403, 405, 406
TYPE: D
QUANTITY: 3

SIGN WIDTH: 3'-0"
HEIGHT: 4'-0"
TOTAL AREA: 12.0 Sq.Ft.

BORDER TYPE: FLUSH
RECESS: 0"
WIDTH: 0.75"
RADII: 6"

NO. Z BARS:
LENGTH:

BACKG COLOR: Green
COPY COLOR: White

SYMBOL	X	Y	WID	HT
Park&Ride Sym	11.3	33	13.4	11
Arrow	9	4.2	5.3	18

MAT'L: 0.125" (3.2 mm) ALUMINUM

DESIGN BY: M. TRACEY
PROJECT ID: ID
CHECKED BY:
DIV: 14
DATE: Jul 15, 2010

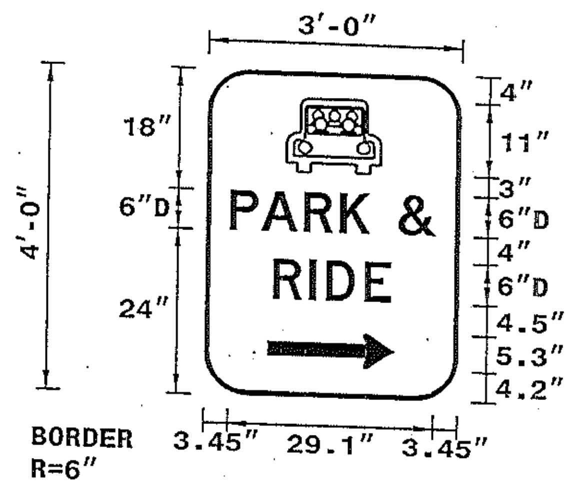

BORDER
R=6"
TH=0.75"

USE NOTES: 1,2

1. Legend and border shall be direct applied Grade C sheeting.
2. Background shall be Grade C reflective sheeting.

LETTER POSITIONS

Spacing Factor is 1 unless specified otherwise

Letter locations are panel edge to lower left corner

					Series/Size Text Length
P	A	R	K	&	D 2000
3.5	7.9	13.9	19	27.2	29.1
R	I	D	E		D 2000
9.7	14.8	17.2	22.6		16.6

FILENAME: Park and Ride

NORTH CAROLINA D.O.T. SIGN DETAIL

SIGN NUMBER: 407
TYPE: D
QUANTITY: 1

SIGN WIDTH: 5'-0"
HEIGHT: 3'-6"
TOTAL AREA: 17.5 Sq.Ft.

BORDER TYPE: FLUSH
RECESS: 0"
WIDTH: 0.75"
RADII: 6"

NO. Z BARS:
LENGTH:

BACKG COLOR: Blue
COPY COLOR: White

SYMBOL	X	Y	WID	HT
	24	27	12.1	12

MAT'L: 0.125" (3.2 mm) ALUMINUM

DESIGN BY: M. TRACEY
PROJECT ID:
CHECKED BY:
DIV: 14
DATE: Sep 16, 2010

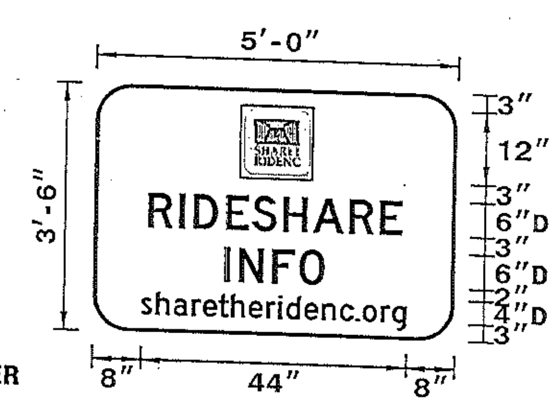

BORDER
R=6"
TH=0.75"

USE NOTES: 1,2

1. Legend and border shall be direct applied Grade C sheeting.
2. Background shall be Grade C reflective sheeting.

LETTER POSITIONS

Spacing Factor is 1 unless specified otherwise

Letter locations are panel edge to lower left corner

																		Series/Size Text Length
R	I	D	E	S	H	A	R	E										D 2000
8.9	14	16.4	21.8	26.2	31.3	36.2	42.2	47.3										42.1
I	N	F	O															D 2000
21.7	24.1	29.6	34.1															16.7
s	h	a	r	e	t	h	e	r	i	d	e	n	c	.	o	r	g	D 2000
8	10.4	13.3	16.4	18.2	20.8	22.8	25.8	28.7	30.7	32	35	37.9	40.9	43.5	44.7	47.7	49.6	44

FILENAME: Park and Ride

NORTH CAROLINA D.O.T. SIGN DETAIL

SIGN 4

SIGN 5

US 74 Exit 102 W/B

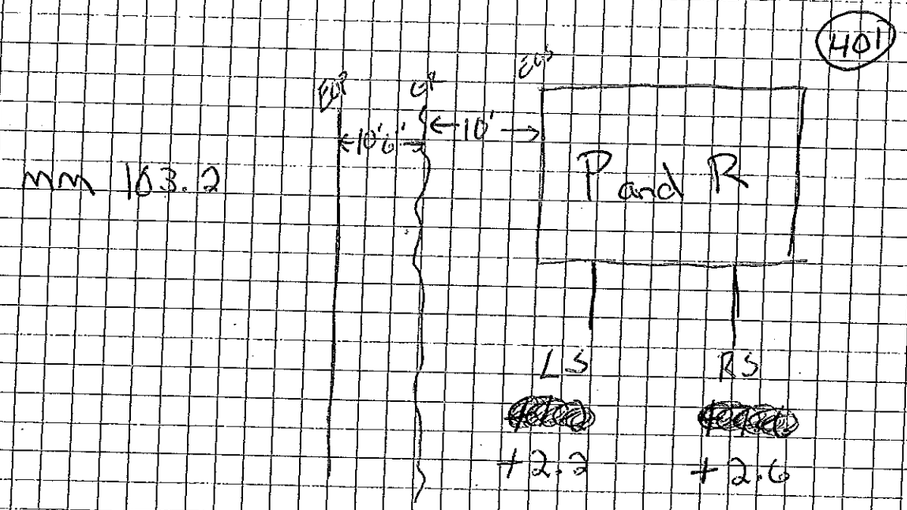

US 74 Exit 102 E/B

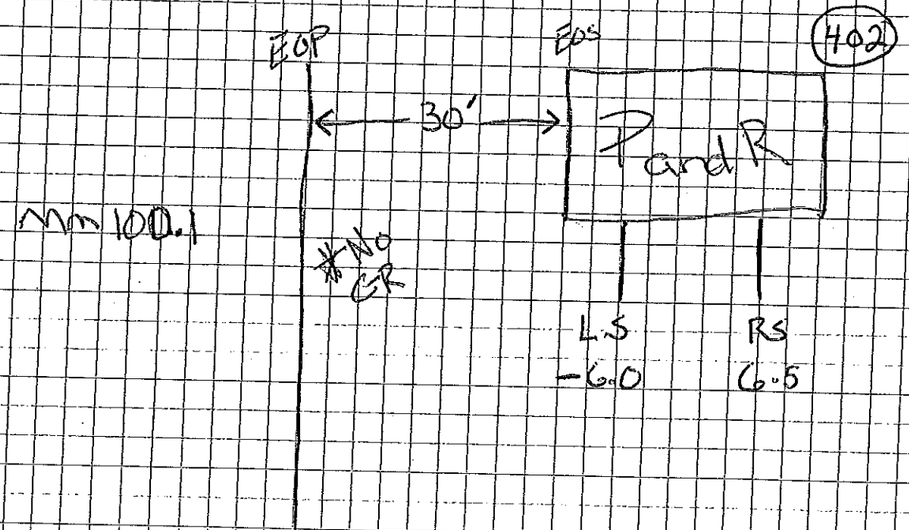

US 74 Exit 102

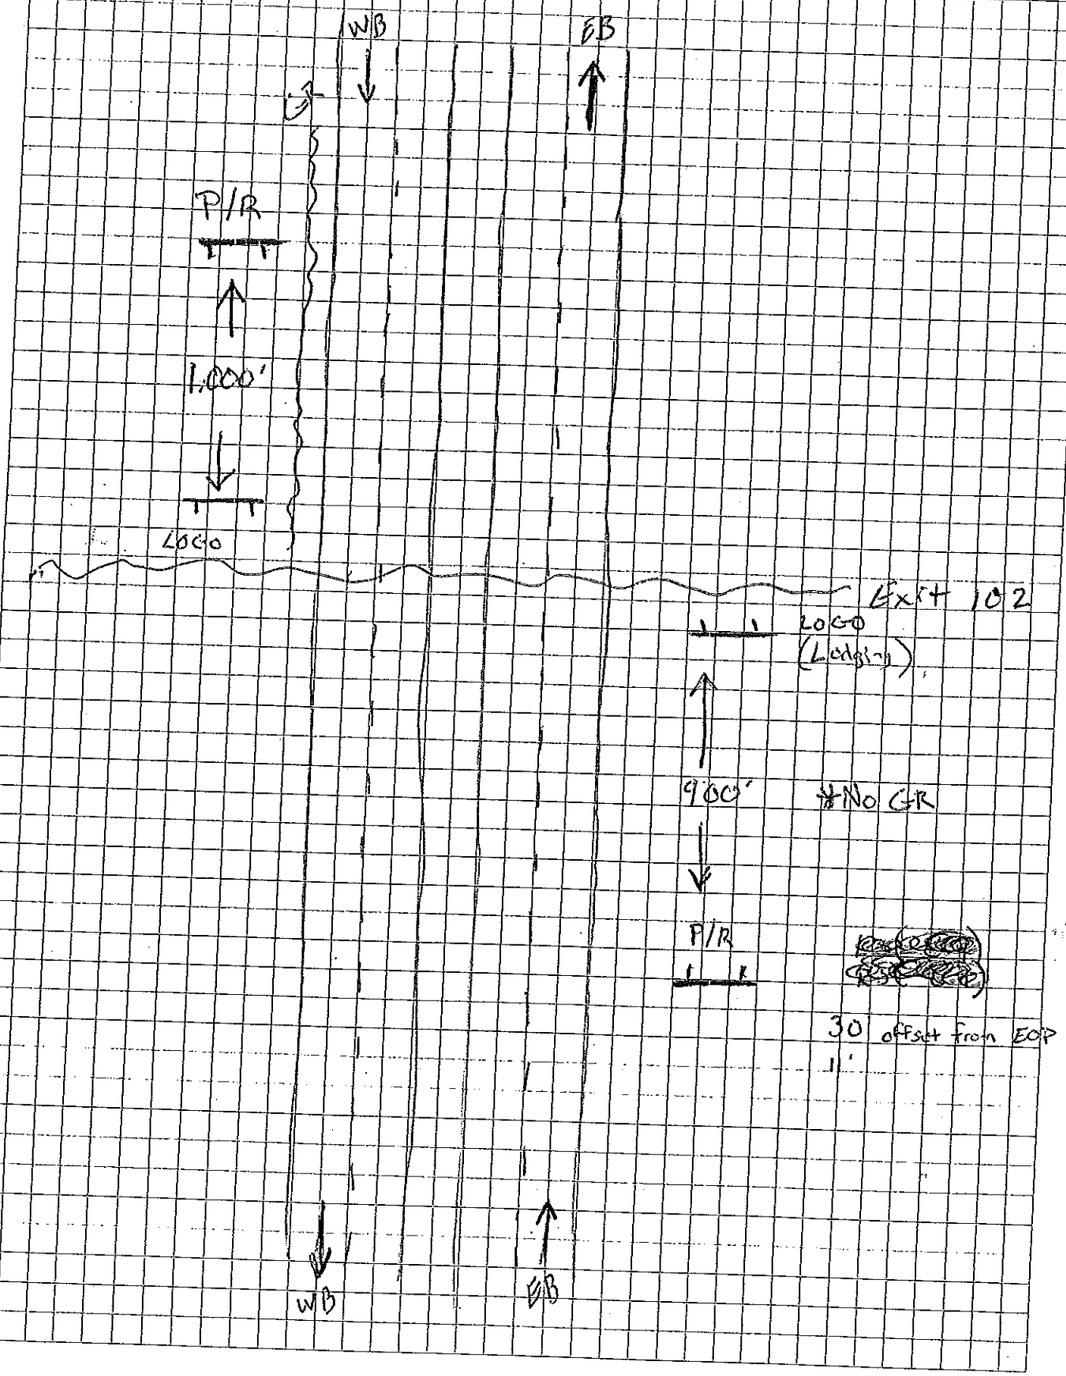

Free Plain Graph Paper from http://incompetech.com/graphpaper/plain/

Free Plain Graph Paper from http://incompetech.com/graphpaper/plain/

https://www.google.com/maps/@35.883106,-83.2236878,874m/data=!3m1!1e3

Google Maps

Suggested Sites | Inside NCDOT Pages - Ho... | Web Slice Gallery

SIGN 6

#6 WBS 51003.74.5.S+3

Traffic, Bicycling, Directions

Great Smoky Mountains Expy

Great Smoky Mountains Expy

Great Smoky Mountains Expy

Jackson Plaza

Map

Imagery ©2015 DigitalGlobe, USDA Farm Service Agency, Map data ©2015 Google | Lite mode | Terms | Privacy | Report a problem | 200 ft

2:50 PM
2/17/2015

14C050058 SR1513 / US 74 Jackson Co. District 2

#6 (Grindstaff Rd.)

SIGN 7

US 74 2 Steel ext 83

3 UC ramp rt
ramp Lt
Lt before WB ramp

1 UC LOT

8/17/99

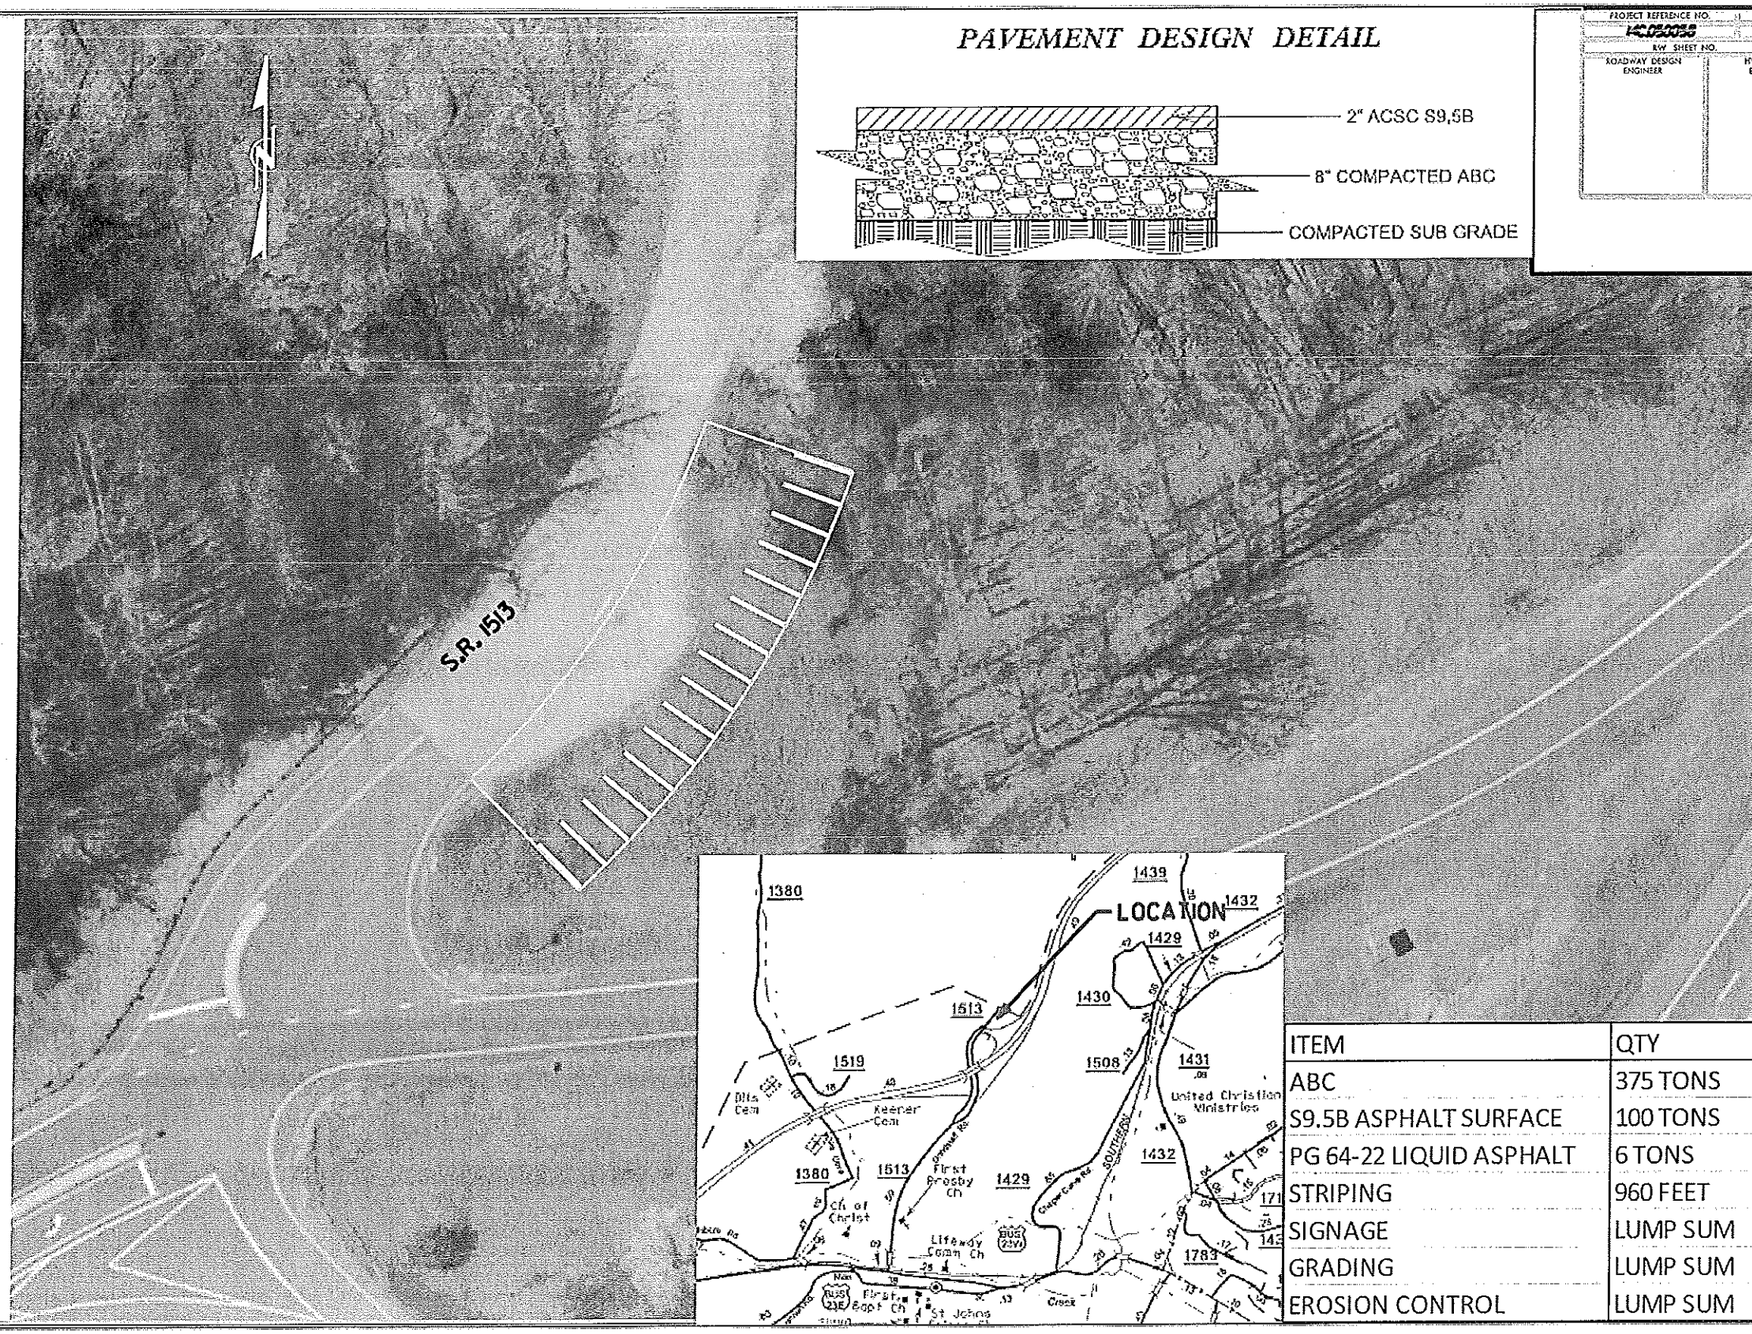

ITEM	QTY
ABC	375 TONS
S9.5B ASPHALT SURFACE	100 TONS
PG 64-22 LIQUID ASPHALT	6 TONS
STRIPING	960 FEET
SIGNAGE	LUMP SUM
GRADING	LUMP SUM
EROSION CONTROL	LUMP SUM

SIGN NUMBER: 601, 602
TYPE: A
QUANTITY: 2

SIGN WIDTH: 9'-0"
HEIGHT: 6'-0"
TOTAL AREA: 54.0 Sq.Ft.

BORDER TYPE: FLUSH
RECESS: 0"
WIDTH: 1.5"
RADII: 9"

NO. Z BARS: 2
LENGTH: 100.0

BACKG COLOR: Green
COPY COLOR: White

SYMBOL	X	Y	WID	HT
	41.9	44	24.2	20

MAT'L: 0.125" (3.2 mm) ALUMINUM

DESIGN BY: M. TRACEY
PROJECT ID:
CHECKED BY:
DIV: 14
DATE: Jul 15, 2010

USE NOTES: 1,2

1. Legend and border shall be direct applied Grade C sheeting.
2. Background shall be Grade C reflective sheeting.

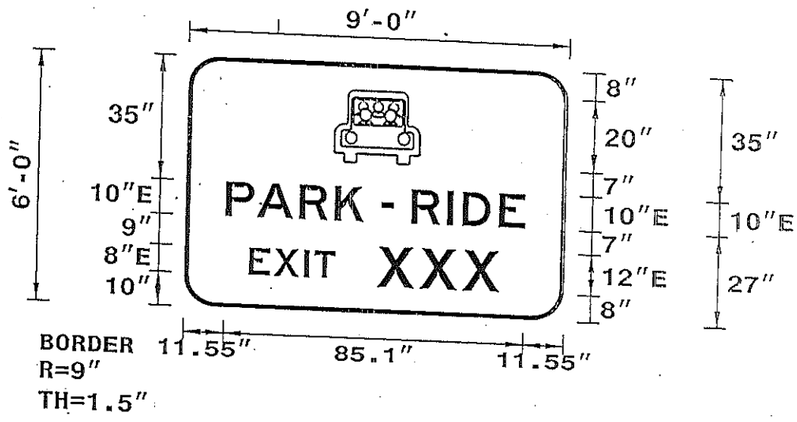

LETTER POSITIONS

Spacing Factor is 1 unless specified otherwise

Letter locations are panel edge to lower left corner

									Series/Size Text Length
P	A	R	K	-	R	I	D	E	
11.5	20.4	32.3	42.4	55.7	64.2	74.3	78.7	89.1	
E	X	I	T	X	X	X			E 2000
18.4	25.5	34.1	36.9	54.9	67	79.1			85.1
									E 2000
									71.2

FILENAME: Park and Ride

NORTH CAROLINA D.O.T. SIGN DETAIL

SIGN NUMBER: 603, 604, 605
TYPE: D
QUANTITY: 3

SIGN WIDTH: 3'-0"
HEIGHT: 4'-0"
TOTAL AREA: 12.0 Sq.Ft.

BORDER TYPE: FLUSH
RECESS: 0"
WIDTH: 0.75"
RADII: 6"

NO. Z BARS:
LENGTH:

BACKG COLOR: Green
COPY COLOR: White

SYMBOL	X	Y	WID	HT
Park&Ride Sym	11.3	33	13.4	11
Arrow	9	4.2	5.3	18

MAT'L: 0.125" (3.2 mm) ALUMINUM

DESIGN BY: M. TRACEY
PROJECT ID:
CHECKED BY:
DIV: 14
DATE: Sep 15, 2010

USE NOTES: 1,2

1. Legend and border shall be direct applied Grade C sheeting.
2. Background shall be Grade C reflective sheeting.

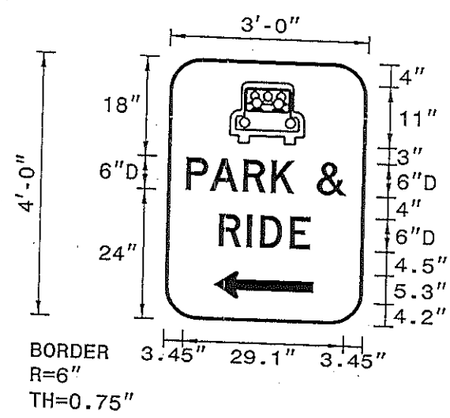

LETTER POSITIONS

Spacing Factor is 1 unless specified otherwise

Letter locations are panel edge to lower left corner

									Series/Size Text Length
P	A	R	K	&					
3.5	7.9	13.9	19	27.2					
R	I	D	E						D 2000
9.7	14.8	17.2	22.6						29.1
									D 2000
									16.6

FILENAME: Park and Ride

NORTH CAROLINA D.O.T. SIGN DETAIL

SIGN 8

SIGN NUMBER: 607
TYPE: D
QUANTITY: 1

SIGN WIDTH: 3'-0"
HEIGHT: 4'-0"
TOTAL AREA: 12.0 Sq.Ft.

BORDER TYPE: FLUSH
RECESS: 0"
WIDTH: 0.75"
RADII: 6"

NO. Z BARS:
LENGTH:

BACKG COLOR: Green
COPY COLOR: White

SYMBOL	X	Y	WID	HT
Park&Ride Sym	11.3	33	13.4	11
Arrow	9	4.2	5.3	18

MAT'L: 0.125" (3.2 mm) ALUMINUM

DESIGN BY: M. TRACEY
PROJECT ID: ID
CHECKED BY:
DIV: 14
DATE: Jul 15, 2010

USE NOTES: 1,2

1. Legend and border shall be direct applied Grade C sheeting.
2. Background shall be Grade C reflective sheeting.

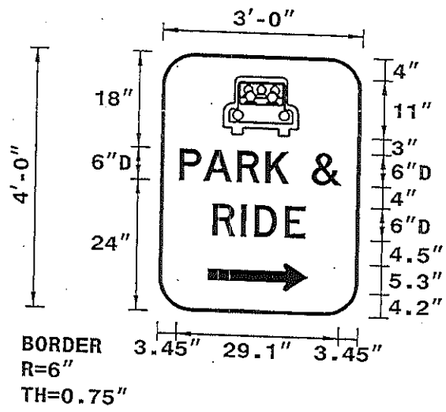

Spacing Factor is 1 unless specified otherwise

LETTER POSITIONS

Letter locations are panel edge to lower left corner

						Series/Size Text Length
	P	A	R	K	&	
	3.5	7.9	13.9	19	27.2	
	R	I	D	E		D 2000
	9.7	14.8	17.2	22.6		29.1
						D 2000
						16.6

FILENAME: Park and Ride

NORTH CAROLINA D.O.T. SIGN DETAIL

SIGN 9

SIGN NUMBER: 606
TYPE: D
QUANTITY: 1

SIGN WIDTH: 5'-0"
HEIGHT: 3'-6"
TOTAL AREA: 17.5 Sq.Ft.

BORDER TYPE: FLUSH
RECESS: 0"
WIDTH: 0.75"
RADII: 6"

NO. Z BARS:
LENGTH:

BACKG COLOR: Blue
COPY COLOR: White

SYMBOL	X	Y	WID	HT
	24	27	12.1	12

MAT'L: 0.125" (3.2 mm) ALUMINUM

DESIGN BY: M. TRACEY
PROJECT ID:
CHECKED BY:
DIV: 14
DATE: Sep 16, 2010

USE NOTES: 1,2

1. Legend and border shall be direct applied Grade C sheeting.
2. Background shall be Grade C reflective sheeting.

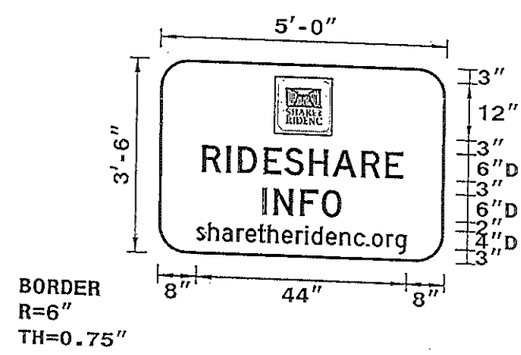

Spacing Factor is 1 unless specified otherwise

LETTER POSITIONS

Letter locations are panel edge to lower left corner

																												Series/Size Text Length
	R	I	D	E	S	H	A	R	E																			
	8.9	14	16.4	21.8	26.2	31.3	36.2	42.2	47.3																			D 2000
	I	N	F	O																								42.1
	21.7	24.1	29.6	34.1																								D 2000
	s	h	a	r	e	t	h	e	r	i	d	e	n	c	.	o	r	g										16.7
	8	10.4	13.3	16.4	18.2	20.8	22.8	25.8	28.7	30.7	32	35	37.9	40.9	43.5	44.7	47.7	49.6										D 2000
																												44

FILENAME: Park and Ride

NORTH CAROLINA D.O.T. SIGN DETAIL

Jackson Co. US74 Exit 83 **SIGN 10**

US74 Exit 83 EB

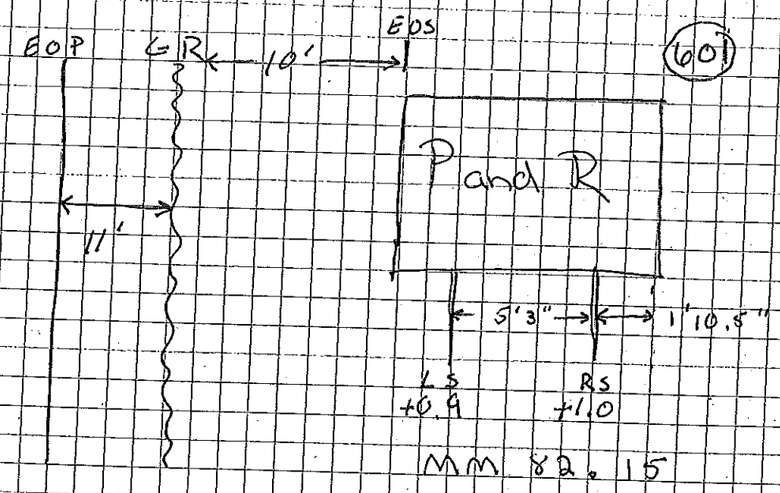

US74 Exit 83 WB

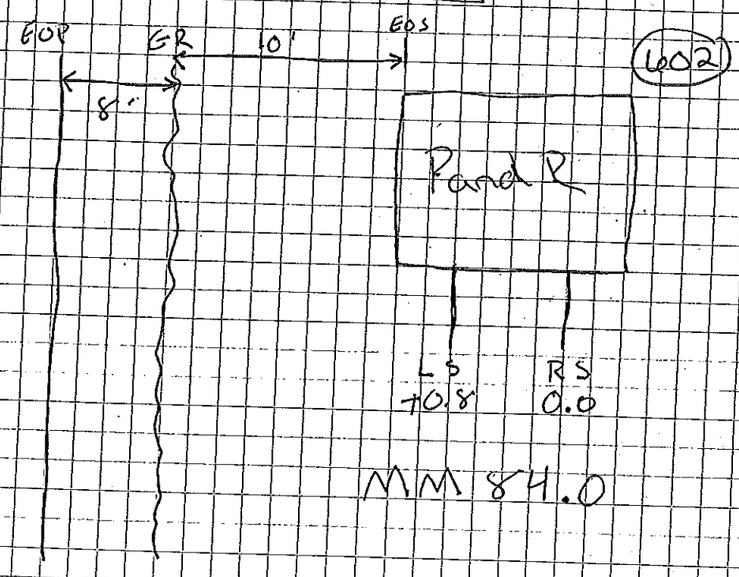

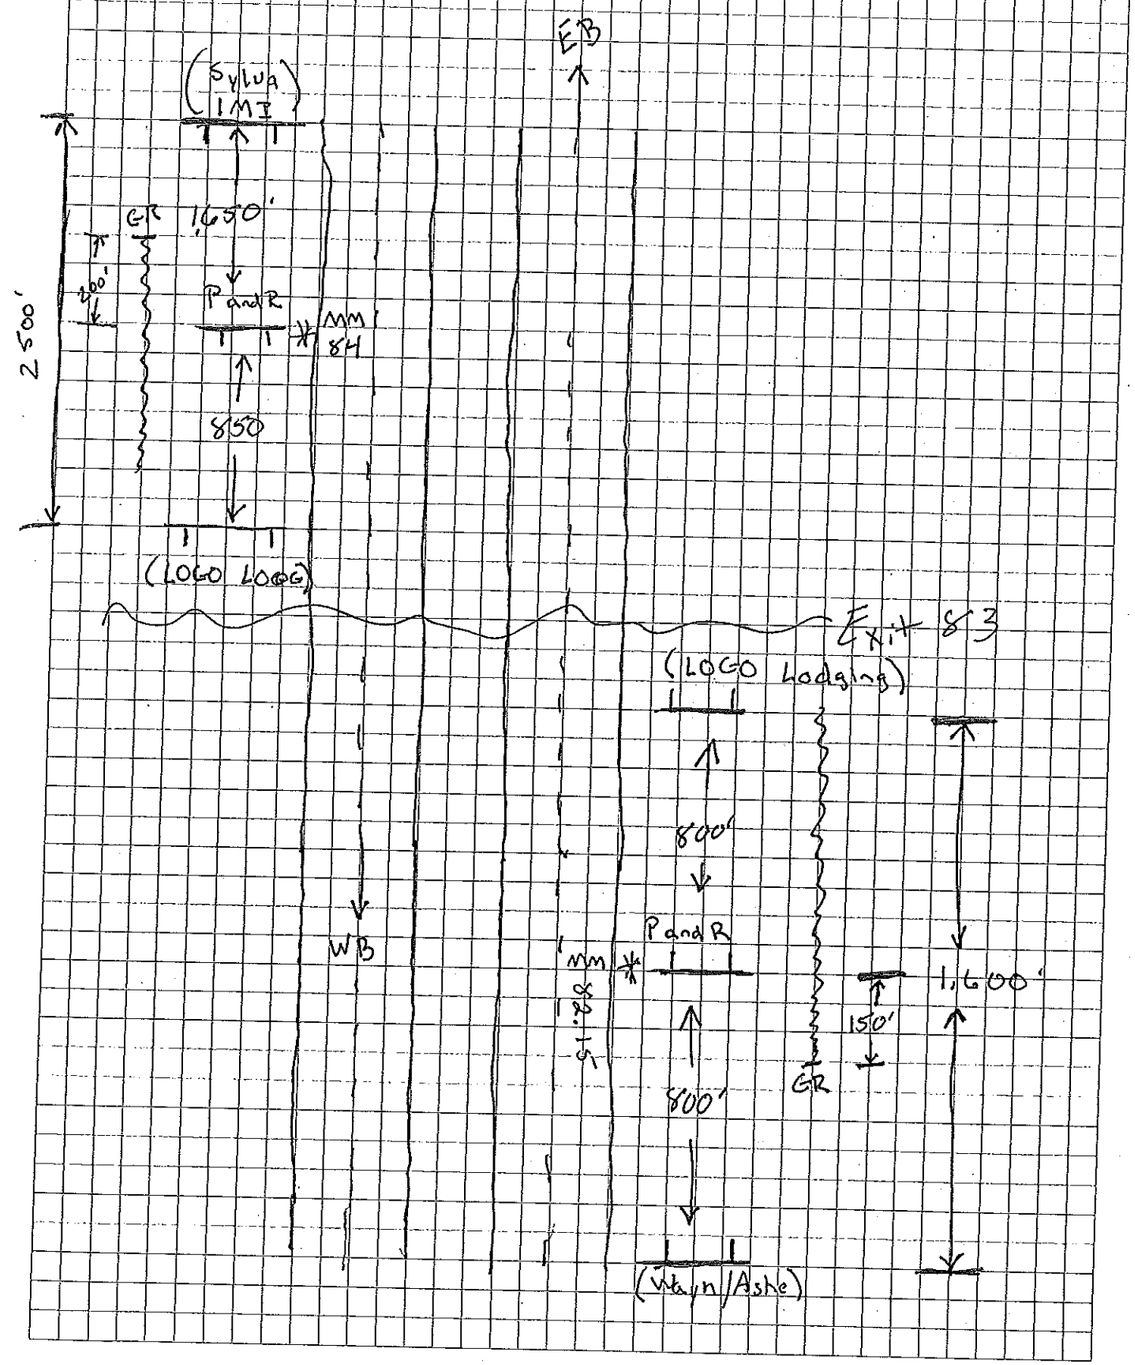

Free Plain Graph Paper from http://incompetech.com/graphpaper/plain/

Free Plain Graph Paper from http://incompetech.com/graphpaper/plain/

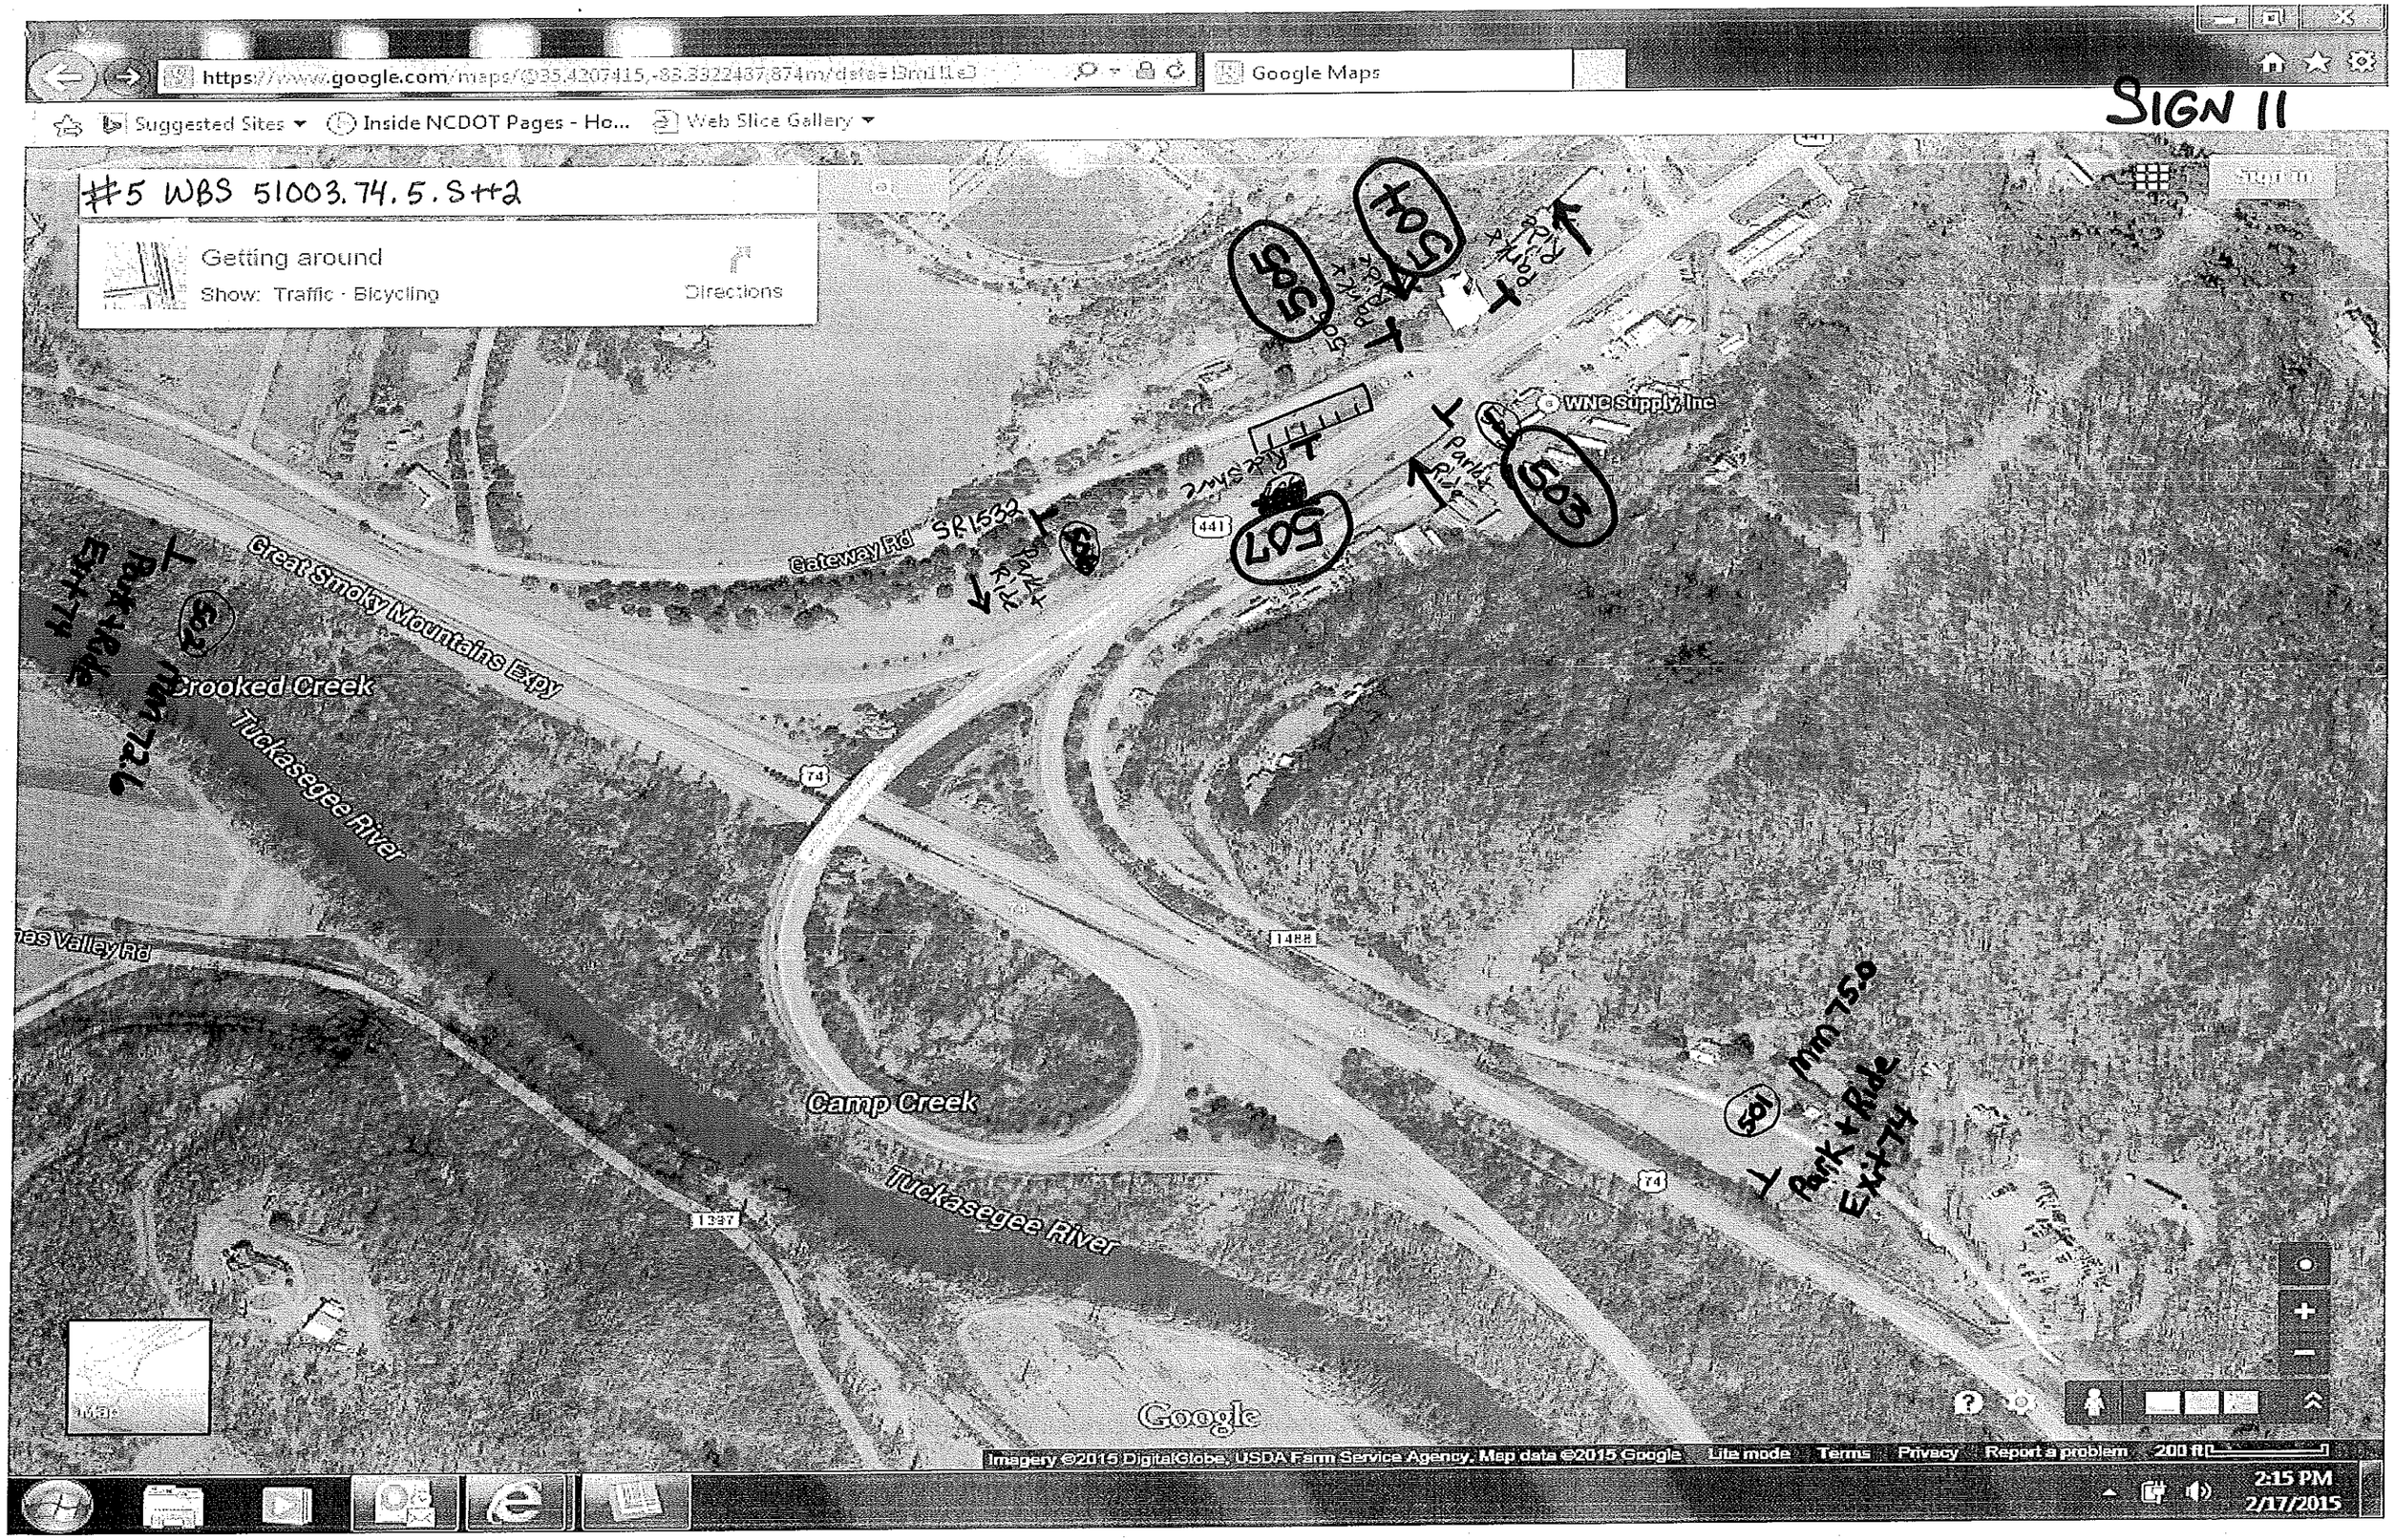

https://www.google.com/maps/@35.4207415,-83.3322487,874m/data=!3m1!1e3
Google Maps
Suggested Sites
Inside NCDOT Pages - Ho...
Web Slice Gallery
SIGN 11
#5 WBS 51003.74.5.S++2
Getting around
Show: Traffic · Bicycling
Directions
WNC Supply, Inc
Gateway Rd
SR1532
Great Smoky Mountains Expy
Crooked Creek
Tuckasegee River
Camp Creek
Tuckasegee River
Park + Ride
Exit 74
Mm 75.0
Google
Imagery ©2015 DigitalGlobe, USDA Farm Service Agency, Map data ©2015 Google
Lite mode
Terms
Privacy
Report a problem
200 ft
2:15 PM
2/17/2015

14C050058 SR1532 / US 441 Jackson Co. District 2

SIGN 12

#5

US74 2 Steel exit 74

2 UC ramp

2 UC US441

2 UC 1532

1 UC LOT

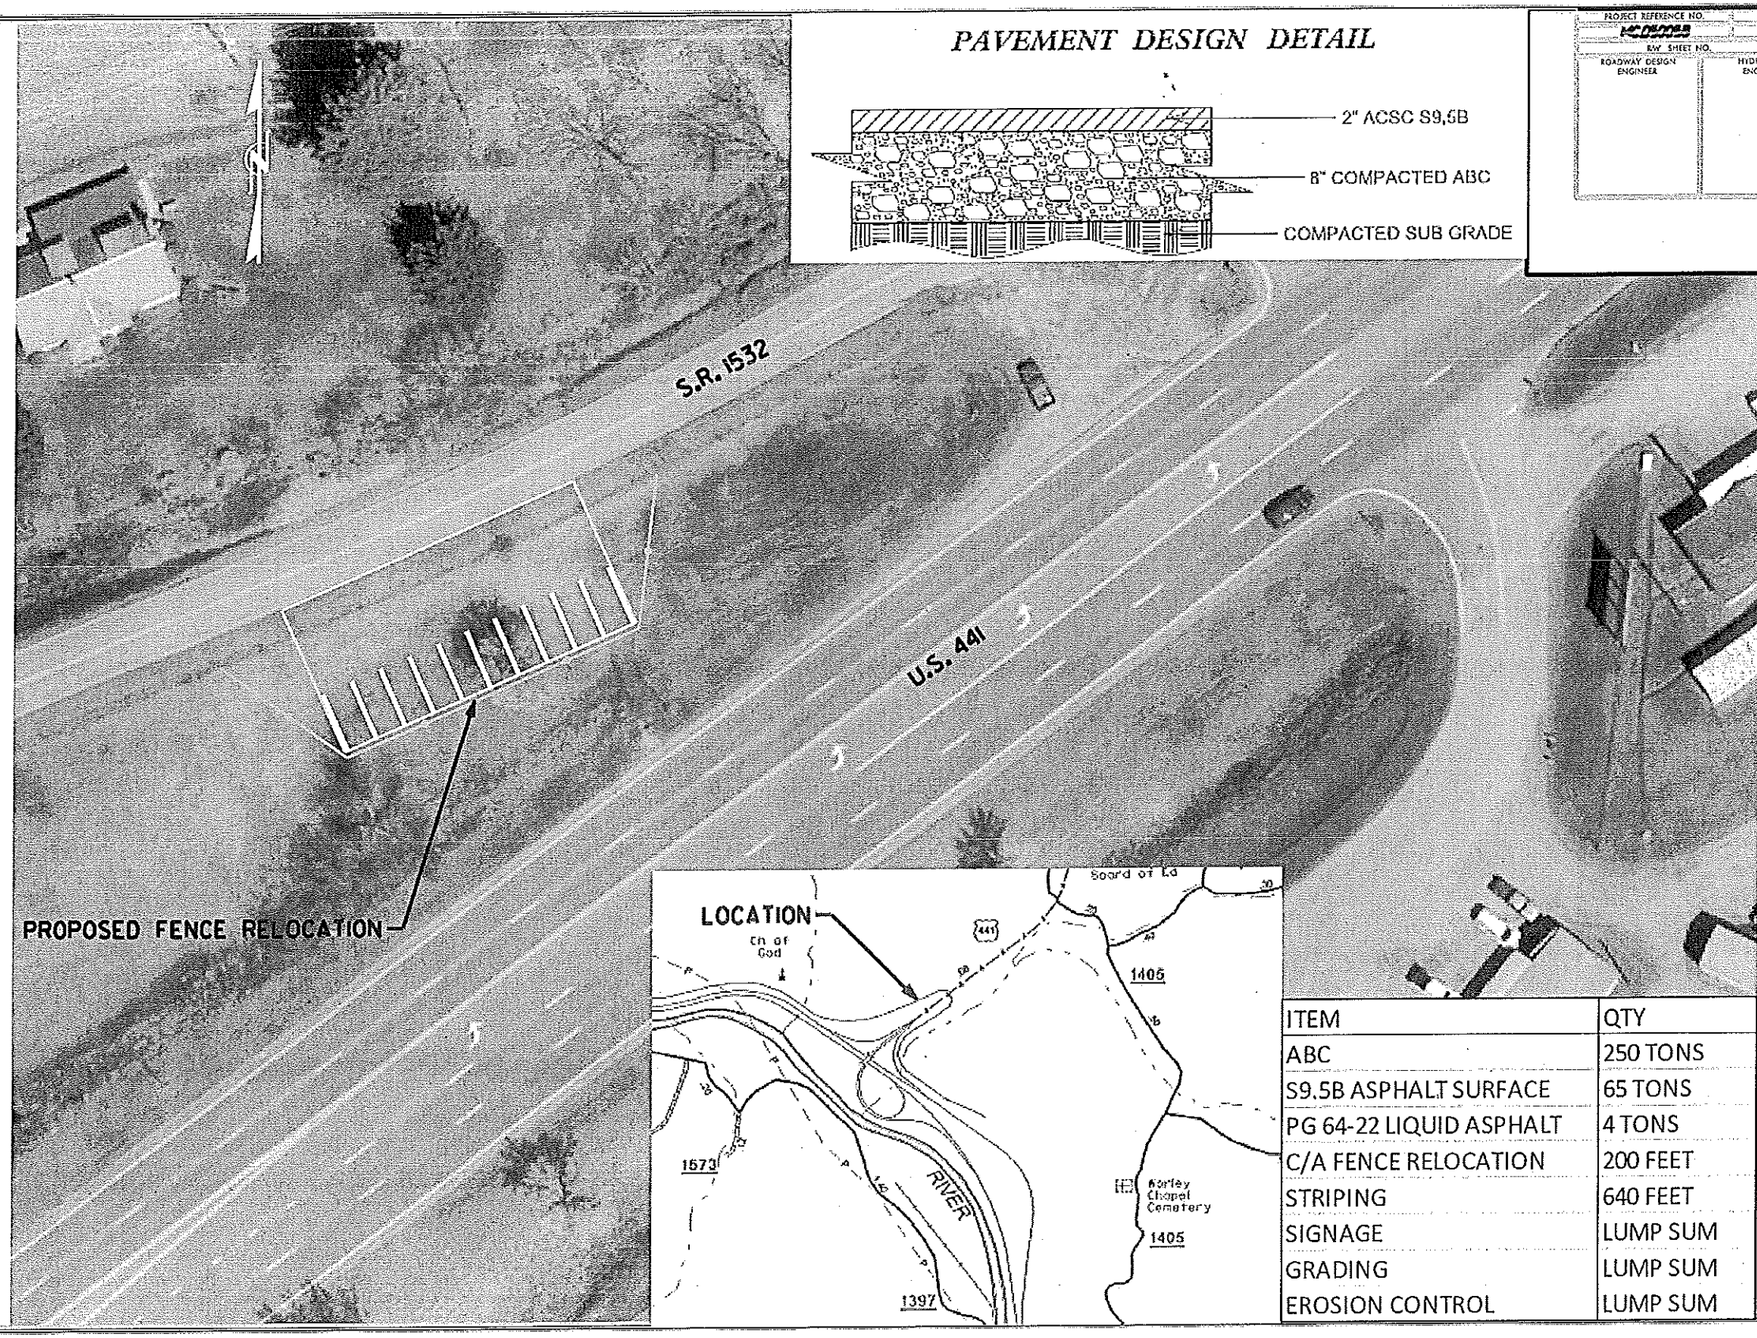

ITEM	QTY
ABC	250 TONS
S9.5B ASPHALT SURFACE	65 TONS
PG 64-22 LIQUID ASPHALT	4 TONS
C/A FENCE RELOCATION	200 FEET
STRIPING	640 FEET
SIGNAGE	LUMP SUM
GRADING	LUMP SUM
EROSION CONTROL	LUMP SUM

SIGN NUMBER: 501, 502
TYPE: A
QUANTITY: 2

BACKG COLOR: Green
COPY COLOR: White

SYMBOL	X	Y	WID	HT
	41.9	44	24.2	20

SIGN WIDTH: 9'-0"
HEIGHT: 6'-0"
TOTAL AREA: 54.0 Sq.Ft.

BORDER TYPE: FLUSH
RECESS: 0"
WIDTH: 1.5"
RADII: 9"

NO. Z BARS: 2
LENGTH: 100.0

MAT'L: 0.125" (3.2 mm) ALUMINUM

DESIGN BY: M. TRACEY
PROJECT ID:
CHECKED BY:
DIV: 14
DATE: Jul 15, 2010

USE NOTES: 1,2

1. Legend and border shall be direct applied Grade C sheeting.
2. Background shall be Grade C reflective sheeting.

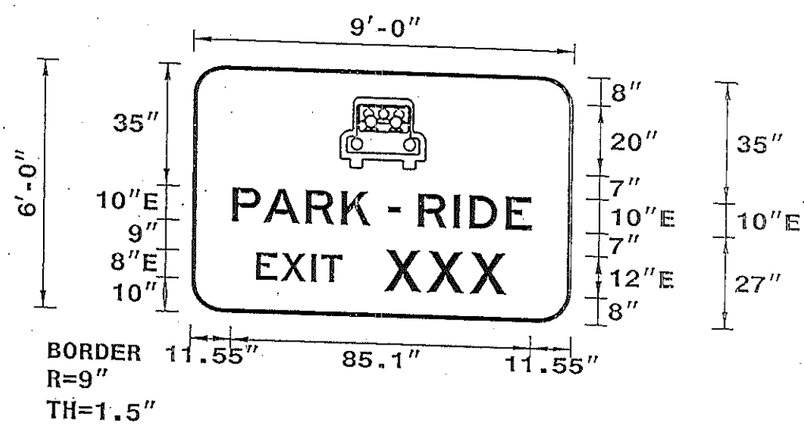

LETTER POSITIONS

Spacing Factor is 1 unless specified otherwise

Letter locations are panel edge to lower left corner

	P	A	R	K	-	R	I	D	E	Series/Size Text Length
	11.5	20.4	32.3	42.4	55.7	64.2	74.3	78.7	89.1	E 2000
	E	X	I	T	X	X	X			85.1
	18.4	25.5	34.1	36.9	54.9	67	79.1			E 2000
										71.2

FILENAME: Park and Ride

NORTH CAROLINA D.O.T. SIGN DETAIL

SIGN NUMBER: 503, 505
TYPE: D
QUANTITY: 2

BACKG COLOR: Green
COPY COLOR: White

SYMBOL	X	Y	WID	HT
Park&Ride Sym	11.3	33	13.4	11
Arrow	9	4.2	5.3	18

SIGN WIDTH: 3'-0"
HEIGHT: 4'-0"
TOTAL AREA: 12.0 Sq.Ft.

BORDER TYPE: FLUSH
RECESS: 0"
WIDTH: 0.75"
RADII: 6"

NO. Z BARS:
LENGTH:

MAT'L: 0.125" (3.2 mm) ALUMINUM

DESIGN BY: M. TRACEY
PROJECT ID:
CHECKED BY:
DIV: 14
DATE: Sep 15, 2010

USE NOTES: 1,2

1. Legend and border shall be direct applied Grade C sheeting.
2. Background shall be Grade C reflective sheeting.

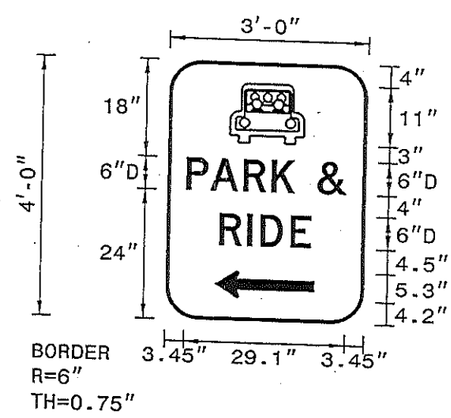

LETTER POSITIONS

Spacing Factor is 1 unless specified otherwise

Letter locations are panel edge to lower left corner

	P	A	R	K	&	Series/Size Text Length
	3.5	7.9	13.9	19	27.2	D 2000
	R	I	D	E		29.1
	9.7	14.8	17.2	22.6		D 2000
						16.6

FILENAME: Park and Ride

NORTH CAROLINA D.O.T. SIGN DETAIL

Sign 13

SIGN NUMBER: 504, 506
TYPE: D
QUANTITY: 2

BACKG COLOR: Green
COPY COLOR: White

SYMBOL	X	Y	WID	HT
Park&Ride Sym	11.3	33	13.4	11
Arrow	9	4.2	5.3	18

SIGN WIDTH: 3'-0"
HEIGHT: 4'-0"
TOTAL AREA: 12.0 Sq.Ft.

BORDER TYPE: FLUSH
RECESS: 0"
WIDTH: 0.75"
RADII: 6"

NO. Z BARS:
LENGTH:

MAT'L: 0.125" (3.2 mm) ALUMINUM

DESIGN BY: M. TRACEY
PROJECT ID: ID
CHECKED BY:
DIV: 14
DATE: Jul 15, 2010

USE NOTES: 1,2

1. Legend and border shall be direct applied Grade C sheeting.
2. Background shall be Grade C reflective sheeting.

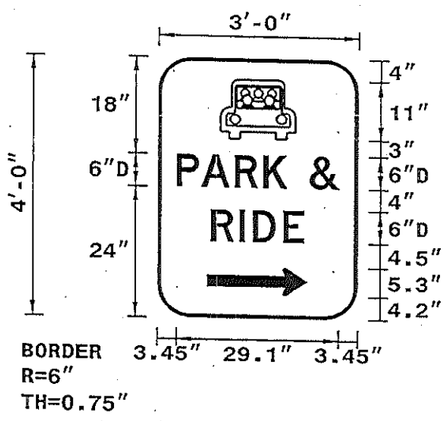

Spacing Factor is 1 unless specified otherwise

LETTER POSITIONS

Letter locations are panel edge to lower left corner

						Series/Size Text Length
	P	A	R	K	&	D 2000
	3.5	7.9	13.9	19	27.2	29.1
	R	I	D	E		D 2000
	9.7	14.8	17.2	22.6		16.6

FILENAME: Park and Ride

NORTH CAROLINA D.O.T. SIGN DETAIL

SIGN NUMBER: 507
TYPE: D
QUANTITY: 1

BACKG COLOR: Blue
COPY COLOR: White

SYMBOL	X	Y	WID	HT
	24	27	12.1	12

SIGN WIDTH: 5'-0"
HEIGHT: 3'-6"
TOTAL AREA: 17.5 Sq.Ft.

BORDER TYPE: FLUSH
RECESS: 0"
WIDTH: 0.75"
RADII: 6"

NO. Z BARS:
LENGTH:

MAT'L: 0.125" (3.2 mm) ALUMINUM

DESIGN BY: M. TRACEY
PROJECT ID:
CHECKED BY:
DIV: 14
DATE: Sep 16, 2010

USE NOTES: 1,2

1. Legend and border shall be direct applied Grade C sheeting.
2. Background shall be Grade C reflective sheeting.

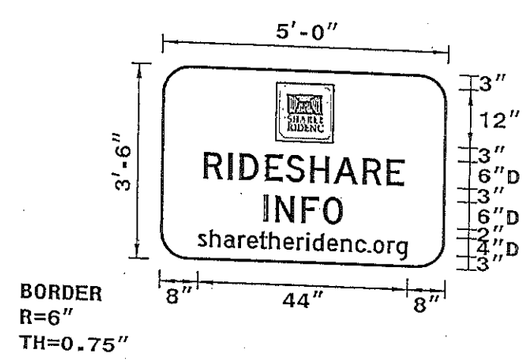

Spacing Factor is 1 unless specified otherwise

LETTER POSITIONS

Letter locations are panel edge to lower left corner

																												Series/Size Text Length
	R	I	D	E	S	H	A	R	E																			D 2000
	8.9	14	16.4	21.8	26.2	31.3	36.2	42.2	47.3																			42.1
	I	N	F	O																								D 2000
	21.7	24.1	29.6	34.1																								16.7
	s	h	a	r	e	t	h	e	r	i	d	e	n	c	.	o	r	g										D 2000
	8	10.4	13.3	16.4	18.2	20.8	22.8	25.8	28.7	30.7	32	35	37.9	40.9	43.5	44.7	47.7	49.6										44

FILENAME: Park and Ride

NORTH CAROLINA D.O.T. SIGN DETAIL

SIGN 14

US 74 Exit 74 EB

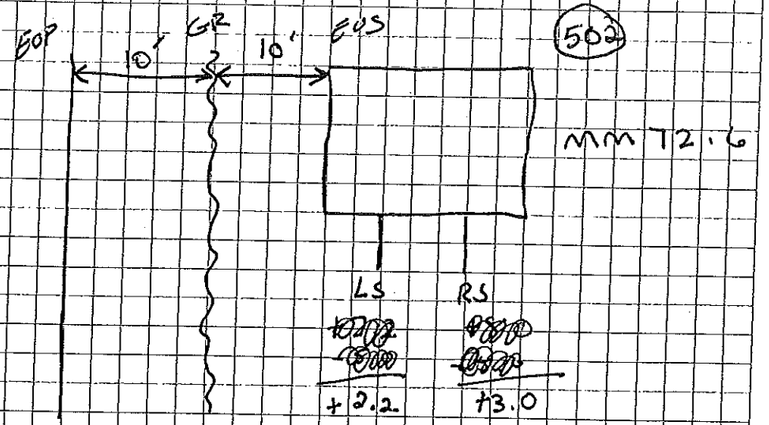

US 74 Exit 74 WB

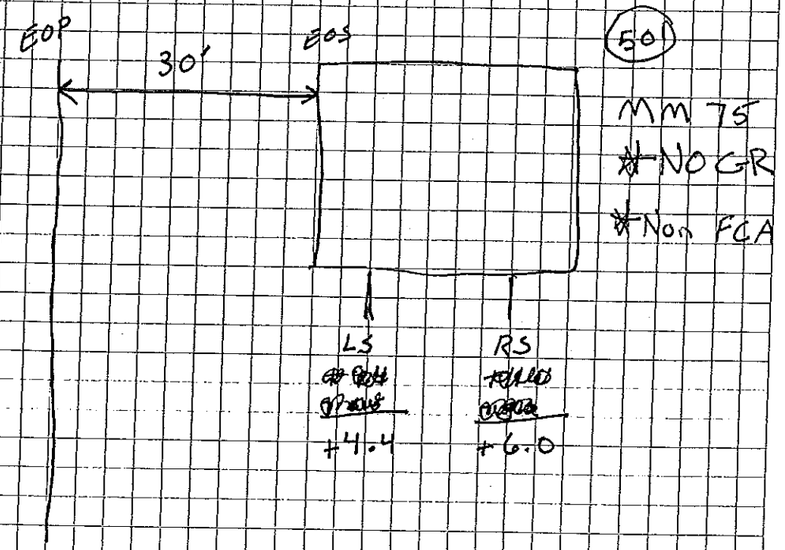

SIGN 15

US 74 Exit 74

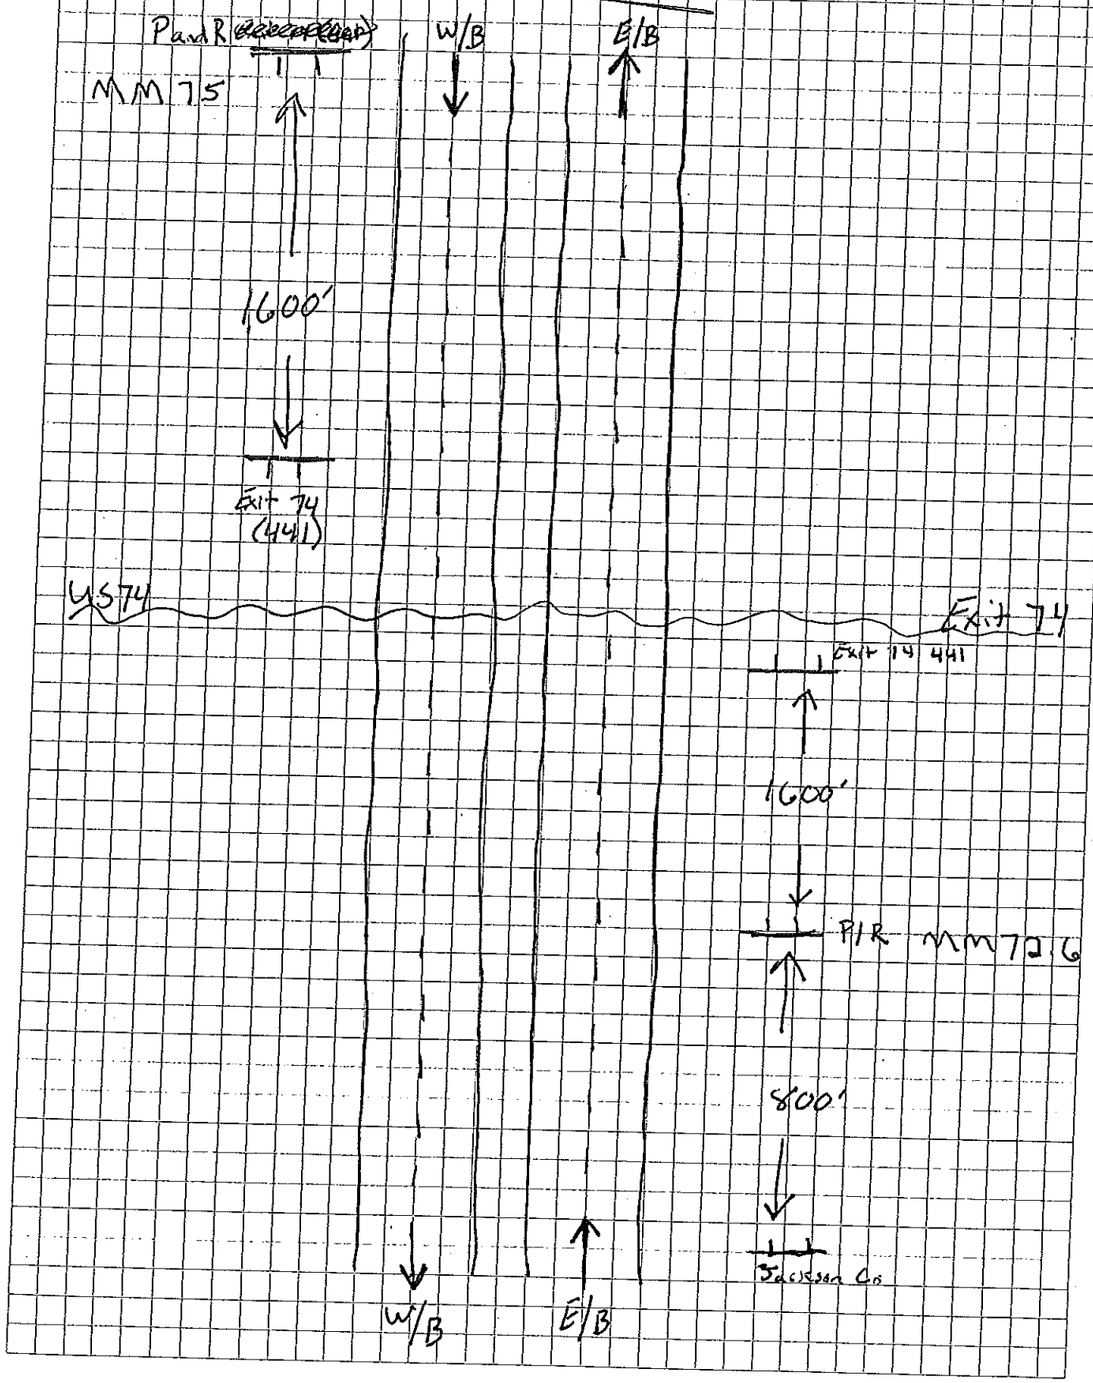

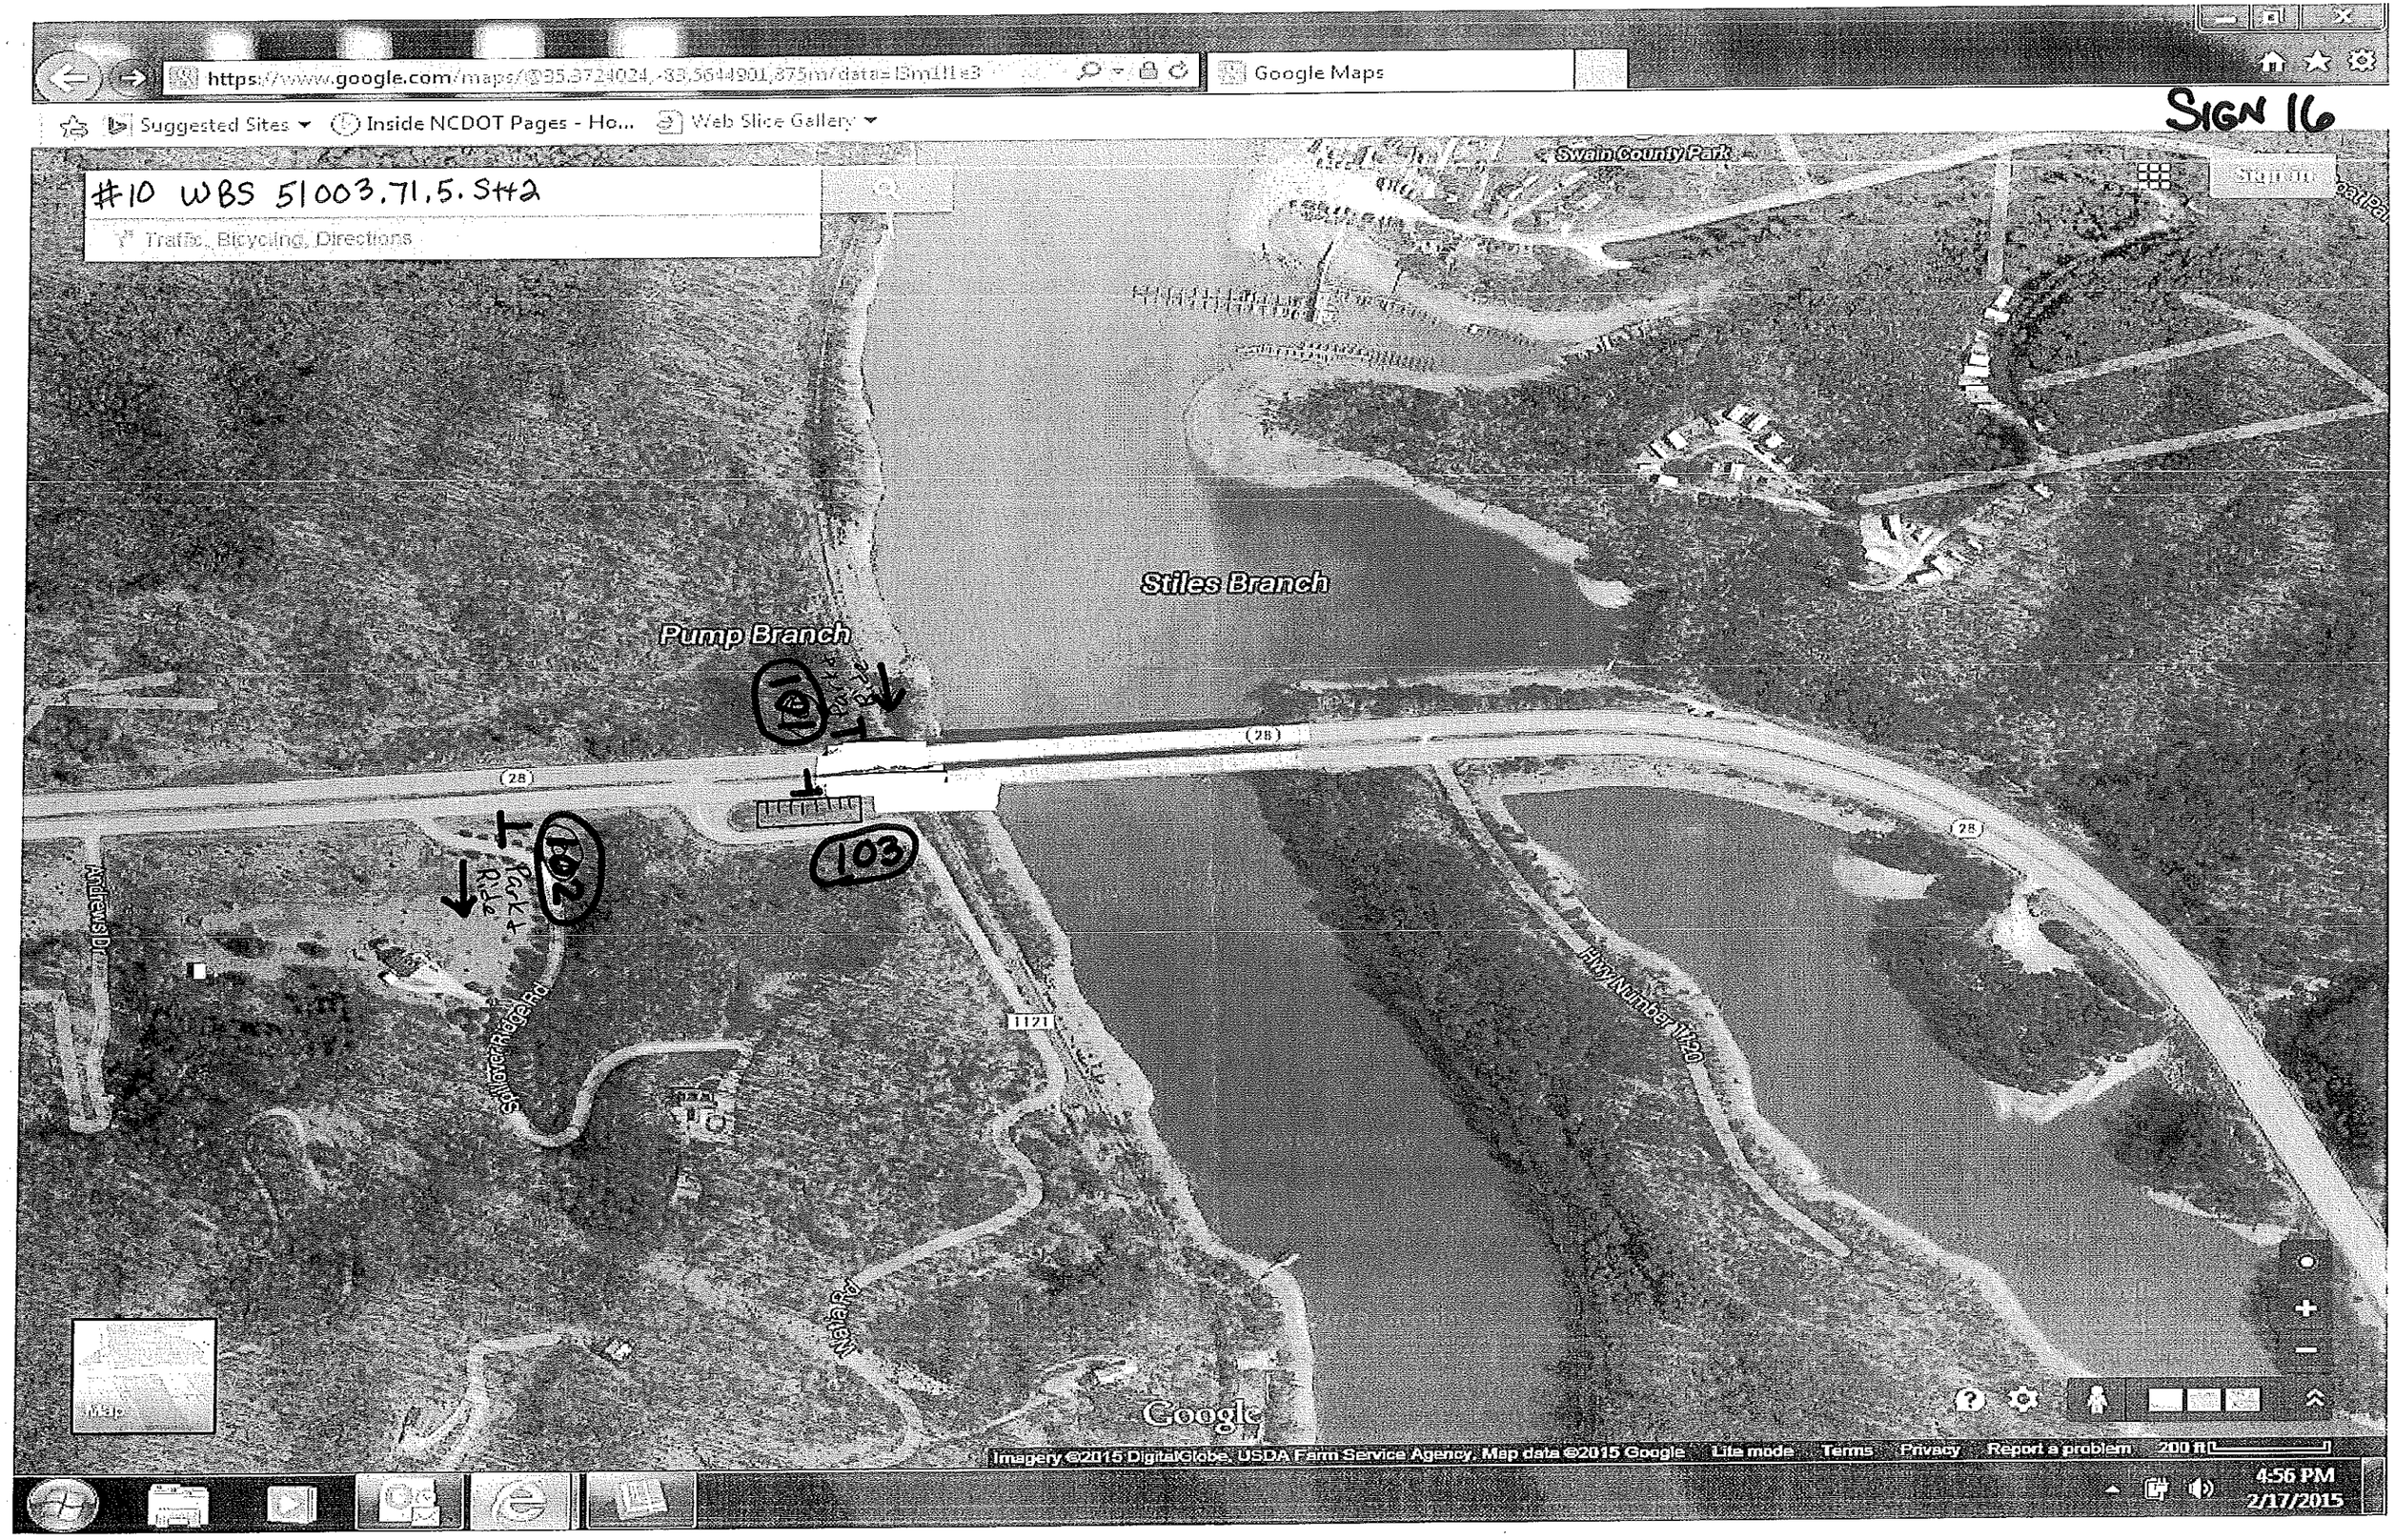
https://www.google.com/maps/@35.3724024,-83.5644901,875m/data=!3m1!1e3
Google Maps
Suggested Sites
Inside NCDOT Pages - Ho...
Web Slice Gallery
SIGN 16
#10 WBS 51003.71.5.S+2
Traffic, Bicycling, Directions
Swain County Park
Stiles Branch
Pump Branch
101
102
103
Park + Ride
Andrews Dr
Spillover Ridge Rd
Hwy Number 1120
Google
Imagery ©2015 DigitalGlobe, USDA Farm Service Agency, Map data ©2015 Google
Lite mode
Terms
Privacy
Report a problem
200 ft
4:56 PM
2/17/2015

14C087014 SR1121 /NC 28 Swain Co. District 2

10

SIGN 17

2 Steel NC 28

2 UC SR1121

1 UC LOT

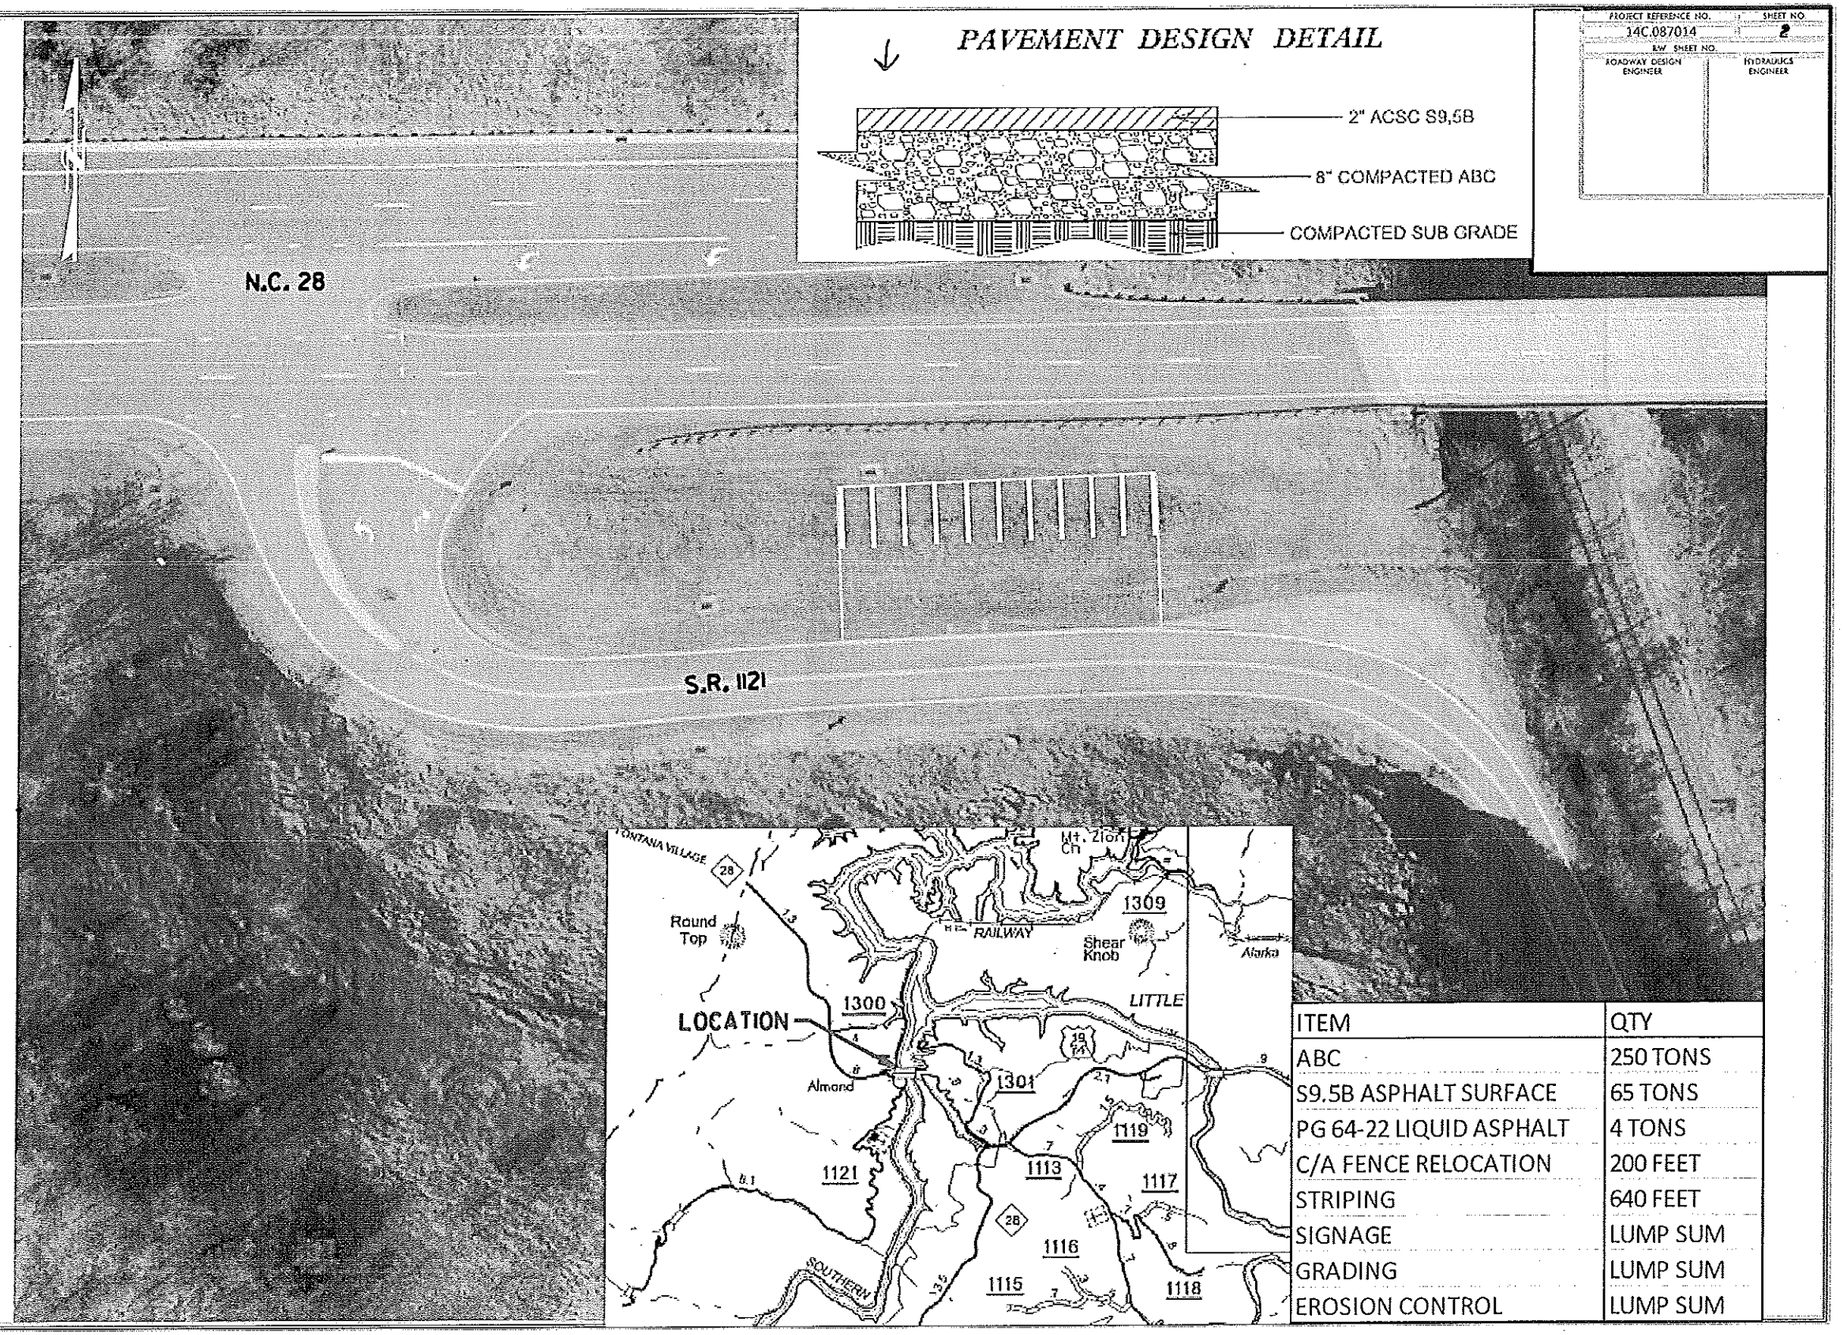

ITEM	QTY
ABC	250 TONS
S9.5B ASPHALT SURFACE	65 TONS
PG 64-22 LIQUID ASPHALT	4 TONS
C/A FENCE RELOCATION	200 FEET
STRIPING	640 FEET
SIGNAGE	LUMP SUM
GRADING	LUMP SUM
EROSION CONTROL	LUMP SUM

SIGN NUMBER: 103
TYPE: D
QUANTITY: 1

SIGN WIDTH: 5'-0"
HEIGHT: 3'-6"
TOTAL AREA: 17.5 Sq.Ft.

BORDER TYPE: FLUSH
RECESS: 0"
WIDTH: 0.75"
RADII: 6"

NO. Z BARS:
LENGTH:

BACKG COLOR: Blue
COPY COLOR: White

SYMBOL	X	Y	WID	HT
	24	27	12.1	12

MAT'L: 0.125" (3.2 mm) ALUMINUM

DESIGN BY: M. TRACEY
PROJECT ID:
CHECKED BY:
DIV: 14
DATE: Sep 16, 2010

USE NOTES: 1,2

1. Legend and border shall be direct applied Grade C sheeting.
2. Background shall be Grade C reflective sheeting.

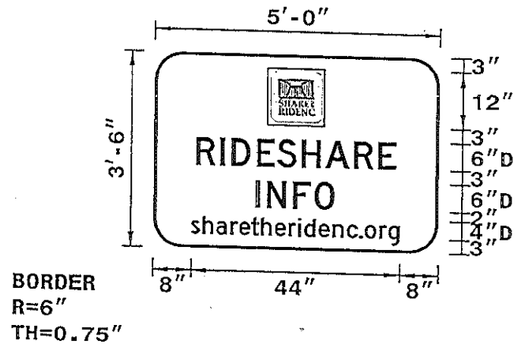

Spacing Factor is 1 unless specified otherwise

LETTER POSITIONS

Letter locations are panel edge to lower left corner

																												Series/Size Text Length
R	I	D	E	S	H	A	R	E																				D 2000
8.9	14	16.4	21.8	26.2	31.3	36.2	42.2	47.3																				42.1
I	N	F	O																									D 2000
21.7	24.1	29.6	34.1																									16.7
s	h	a	r	e	t	h	e	r	i	d	e	n	c	.	o	r	g											D 2000
8	10.4	13.3	16.4	18.2	20.8	22.8	25.8	28.7	30.7	32	35	37.9	40.9	43.5	44.7	47.7	49.6											44

FILENAME: Park and Ride

NORTH CAROLINA D.O.T. SIGN DETAIL

SIGN NUMBER: 101
TYPE: D
QUANTITY: 1

SIGN WIDTH: 3'-0"
HEIGHT: 4'-0"
TOTAL AREA: 12.0 Sq.Ft.

BORDER TYPE: FLUSH
RECESS: 0"
WIDTH: 0.75"
RADII: 6"

NO. Z BARS:
LENGTH:

BACKG COLOR: Green
COPY COLOR: White

SYMBOL	X	Y	WID	HT
Park&Ride Sym	11.3	33	13.4	11
Arrow	9	4.2	5.3	18

MAT'L: 0.125" (3.2 mm) ALUMINUM

DESIGN BY: M. TRACEY
PROJECT ID:
CHECKED BY:
DIV: 14
DATE: Sep 15, 2010

USE NOTES: 1,2

1. Legend and border shall be direct applied Grade C sheeting.
2. Background shall be Grade C reflective sheeting.

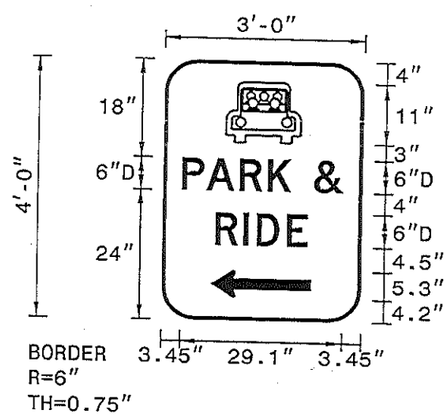

Spacing Factor is 1 unless specified otherwise

LETTER POSITIONS

Letter locations are panel edge to lower left corner

																												Series/Size Text Length
P	A	R	K	&																								D 2000
3.5	7.9	13.9	19	27.2																								29.1
R	I	D	E																									D 2000
9.7	14.8	17.2	22.6																									16.6

FILENAME: Park and Ride

NORTH CAROLINA D.O.T. SIGN DETAIL

SIGN 18

SIGN NUMBER: 102
TYPE: D
QUANTITY: 1

SIGN WIDTH: 3'-0"
HEIGHT: 4'-0"
TOTAL AREA: 12.0 Sq.Ft.

BORDER TYPE: FLUSH
RECESS: 0"
WIDTH: 0.75"
RADII: 6"

NO. Z BARS:
LENGTH:

BACKG COLOR: Green
COPY COLOR: White

SYMBOL	X	Y	WID	HT
Park&Ride Sym	11.3	33	13.4	11
Arrow	9	4.2	5.3	18

MAT'L: 0.125" (3.2 mm) ALUMINUM

DESIGN BY: M. TRACEY
PROJECT ID: ID
CHECKED BY:
DIV: 14
DATE: Jul 15, 2010

USE NOTES: 1,2

1. Legend and border shall be direct applied Grade C sheeting.
2. Background shall be Grade C reflective sheeting.

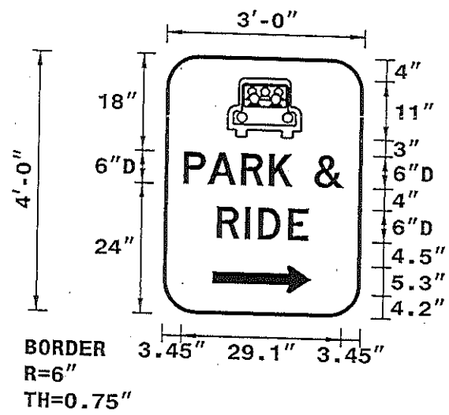

Spacing Factor is 1 unless specified otherwise

LETTER POSITIONS

Letter locations are panel edge to lower left corner

	P	A	R	K	&																							Series/Size Text Length
	3.5	7.9	13.9	19	27.2																							D 2000
	R	I	D	E																								29.1
	9.7	14.8	17.2	22.6																								D 2000
																												16.6

FILENAME: Park and Ride

NORTH CAROLINA D.O.T. SIGN DETAIL

Sign 19

https://www.google.com/maps/@35.3652065,-83.5497823,219m/data=!3m1!1e3
Google Maps
Suggested Sites
Inside NCDOT Pages - Ho...
Web Slice Gallery
SIGN 20
#9 WBS 51003.71.5.S++3
Getting around
Show: Traffic · Bicycling
Directions
Long Branch
Long Branch
Long Branch
Stiles Branch
902
905
903
904
901
Imagery ©2015 DigitalGlobe, Map data ©2015 Google
Lite mode
Terms
Privacy
Report a problem
50 ft
4:38 PM
2/17/2015

14C087014 SR1113 / US 74/19 Swain Co. District 2

SIGN 21

#9

US74 2 Steel

2UC SR1113

1UC Cot

PAVEMENT DESIGN DETAIL

PROJECT REFERENCE NO.	SHEET NO.
14C.087014	1
R/W SHEET NO.	
ROADWAY DESIGN ENGINEER	HYDRAULICS ENGINEER

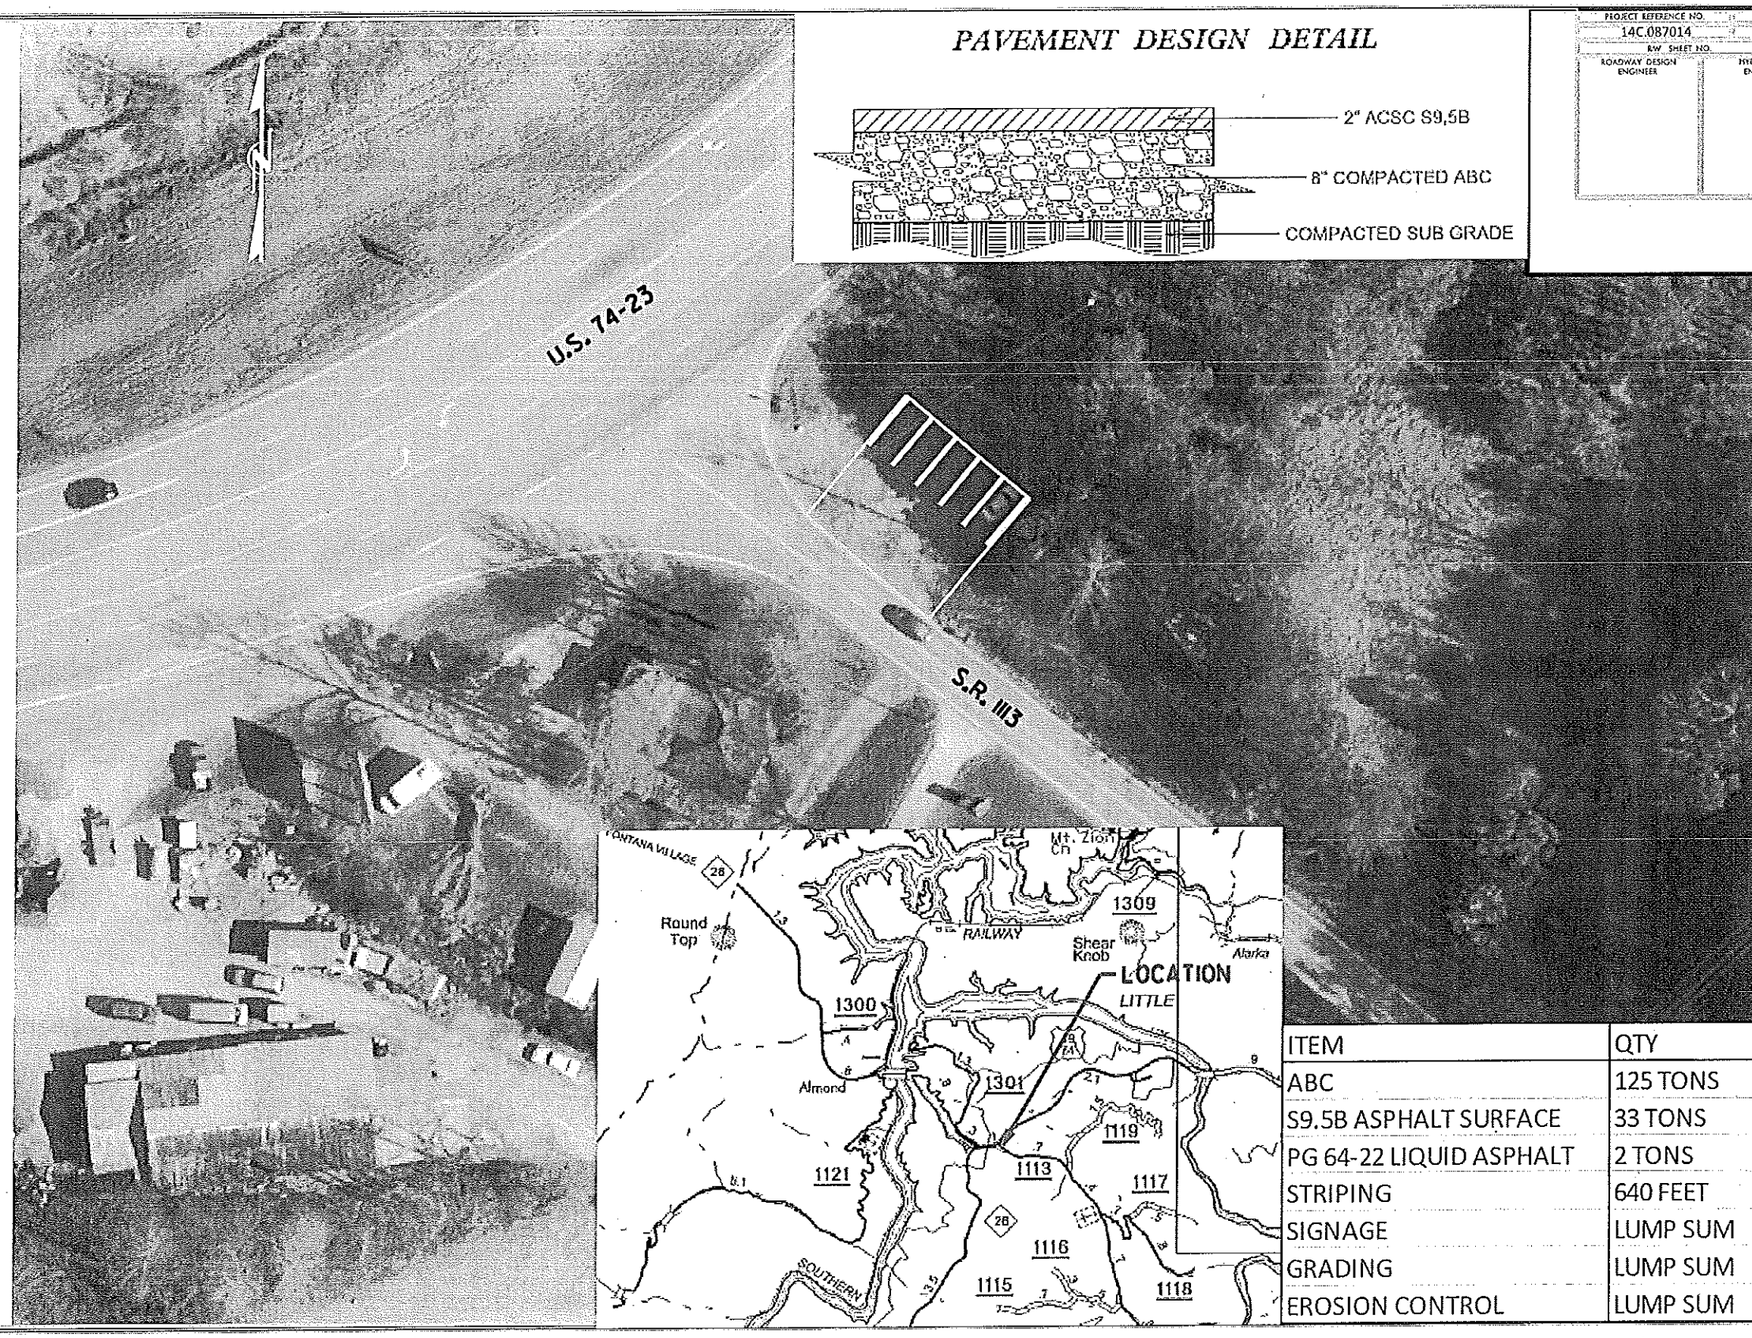

ITEM	QTY
ABC	125 TONS
S9.5B ASPHALT SURFACE	33 TONS
PG 64-22 LIQUID ASPHALT	2 TONS
STRIPING	640 FEET
SIGNAGE	LUMP SUM
GRADING	LUMP SUM
EROSION CONTROL	LUMP SUM

SIGN NUMBER: 901, 904
TYPE: D
QUANTITY: 2

BACKG COLOR: Green
COPY COLOR: White

SYMBOL	X	Y	WID	HT
Park&Ride Sym	11.3	33	13.4	11
Arrow	9	4.2	5.3	18

SIGN WIDTH: 3'-0"
HEIGHT: 4'-0"
TOTAL AREA: 12.0 Sq.Ft.

BORDER TYPE: FLUSH
RECESS: 0"
WIDTH: 0.75"
RADII: 6"

NO. Z BARS:
LENGTH:

MAT'L: 0.125" (3.2 mm) ALUMINUM

DESIGN BY: M. TRACEY
PROJECT ID: ID
CHECKED BY:
DIV: 14
DATE: Jul 15, 2010

USE NOTES: 1,2

1. Legend and border shall be direct applied Grade C sheeting.
2. Background shall be Grade C reflective sheeting.

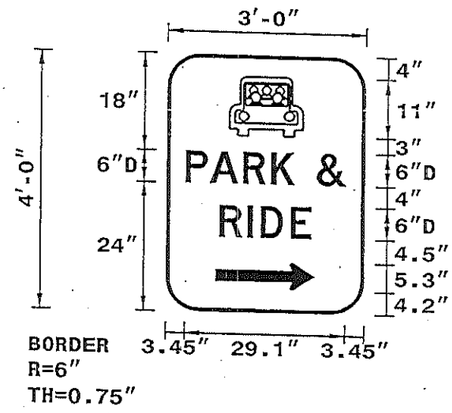

Spacing Factor is 1 unless specified otherwise

LETTER POSITIONS

Letter locations are panel edge to lower left corner

					Series/Size Text Length
	P	A	R	K	&	D 2000
	3.5	7.9	13.9	19	27.2	29.1
	R	I	D	E		D 2000
	9.7	14.8	17.2	22.6		16.6

FILENAME: Park and Ride

NORTH CAROLINA D.O.T. SIGN DETAIL

SIGN NUMBER: 902, 903
TYPE: D
QUANTITY: 2

BACKG COLOR: Green
COPY COLOR: White

SYMBOL	X	Y	WID	HT
Park&Ride Sym	11.3	33	13.4	11
Arrow	9	4.2	5.3	18

SIGN WIDTH: 3'-0"
HEIGHT: 4'-0"
TOTAL AREA: 12.0 Sq.Ft.

BORDER TYPE: FLUSH
RECESS: 0"
WIDTH: 0.75"
RADII: 6"

NO. Z BARS:
LENGTH:

MAT'L: 0.125" (3.2 mm) ALUMINUM

DESIGN BY: M. TRACEY
PROJECT ID:
CHECKED BY:
DIV: 14
DATE: Sep 15, 2010

USE NOTES: 1,2

1. Legend and border shall be direct applied Grade C sheeting.
2. Background shall be Grade C reflective sheeting.

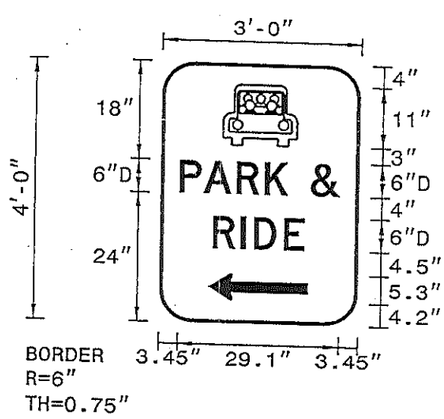

Spacing Factor is 1 unless specified otherwise

LETTER POSITIONS

Letter locations are panel edge to lower left corner

					Series/Size Text Length
	P	A	R	K	&	D 2000
	3.5	7.9	13.9	19	27.2	29.1
	R	I	D	E		D 2000
	9.7	14.8	17.2	22.6		16.6

FILENAME: Park and Ride

NORTH CAROLINA D.O.T. SIGN DETAIL

SIGN 22

SIGN NUMBER: 905
TYPE: D
QUANTITY: 1

SIGN WIDTH: 5'-0"
HEIGHT: 3'-6"
TOTAL AREA: 17.5 Sq.Ft.

BORDER TYPE: FLUSH
RECESS: 0"
WIDTH: 0.75"
RADII: 6"

NO. Z BARS:
LENGTH:

BACKG COLOR: Blue
COPY COLOR: White

SYMBOL	X	Y	WID	HT
	24	27	12.1	12

MAT'L: 0.125" (3.2 mm) ALUMINUM

DESIGN BY: M. TRACEY
PROJECT ID:

CHECKED BY:
DIV: 14

DATE: Sep 16, 2010

USE NOTES: 1,2

1. Legend and border shall be direct applied Grade C sheeting.
2. Background shall be Grade C reflective sheeting.

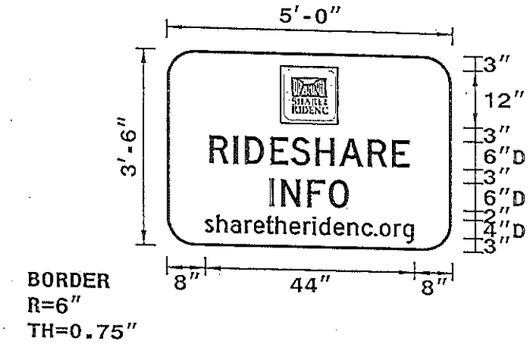

Spacing Factor is 1 unless specified otherwise

LETTER POSITIONS

Letter locations are panel edge to lower left corner

																												Series/Size Text Length
R	I	D	E	S	H	A	R	E																				D 2000
8.9	14	16.4	21.8	26.2	31.3	36.2	42.2	47.3																				42.1
I	N	F	O																									D 2000
21.7	24.1	29.6	34.1																									16.7
s	h	a	r	e	t	h	e	r	i	d	e	n	c	.	o	r	g											D 2000
8	10.4	13.3	16.4	18.2	20.8	22.8	25.8	28.7	30.7	32	35	37.9	40.9	43.5	44.7	47.7	49.6											44

FILENAME: Park and Ride

NORTH CAROLINA D.O.T. SIGN DETAIL

Sign 23

SIGN 24

SIGN NO.	SIGN TYPE	SIGN SIZE (in.) w	x	h	ROADWAY STATION	NO. OF SUP.	BEAM SECTION	SUPPORT TYPE BA or S	ATTACH METHOD	MOUNTING METHOD	HORIZ. CLR.* (ft.)	LENGTH (ft) SNS HT H	MTG HT C	EMBED-MENT	LEFT SUPPORT (ft) S	L	TOTAL LENGTH	CENTER SUPPORT (ft) S	L	TOTAL LENGTH	RIGHT SUPPORT (ft) S	L	TOTAL LENGTH	FOOTING DIAMETER (ft.)	FOOTING DEPTH (ft.)	B/A SUPPORT WEIGHTS (lbs.)	SIMPLE SUPPORT WEIGHTS (lbs.)	REINF. FTGS. (c.y.)	PLAIN FTGS. (c.y.)	FIELD VERIFIED SEE NOTE 2 (mm/dd/yy)
	A	108	X	72	Sign 401 US 74 WB Exit 102 MM 103.2	2	W6x12	BA	N/A	N/A	20.50	6.00	7.00	4.5	2.20	15.20	19.70	0.00	0.00	0.00	2.60	15.60	20.10	1.5	5	562.96	0.00	0.65	0.00	DMW 2/17/15
	A	108	X	72	Sign 402 US 74 EB Exit 102 MM 100.1	2	W8x18	BA	N/A	N/A	30.00	6.00	13.00	5	-6.00	13.00	18.00	0.00	0.00	0.00	6.50	25.50	30.50	2	5.5	1035.12	0.00	1.28	0.00	DMW 2/17/15
	~~A~~ D	60	X	42	Sign 407 Parking Lot RideShare	2	S3x5.7	BA	N/A	N/A	10.00	3.50	7.01	3	0.01	10.52	13.52	0.00	0.00	0.00	-0.01	10.50	13.50	1	3.5	189.55	0.00	0.00	0.20	DMW 2/17/15
	A	108	X	72	Sign 501 US 74 WB Exit 74 MM 75.0	2	W6x16	BA	N/A	N/A	30.00	6.00	7.00	4.5	4.40	17.40	21.90	0.00	0.00	0.00	6.00	19.00	23.50	1.5	5	858.78	0.00	0.65	0.00	DMW 2/17/15
	A	108	X	72	Sign 502 US 74 EB Exit 74 MM 72.6	2	W6x12	S	N/A	N/A	20.00	6.00	7.00	4.5	2.20	15.20	19.70	0.00	0.00	0.00	3.00	16.00	20.50	1.5	5	0.00	482.40	0.65	0.00	DMW 2/17/15
	~~A~~ D	60	X	42	Sign 507 Parking Lot RideShare	2	S3x5.7	BA	N/A	N/A	10.00	3.50	7.01	3	0.01	10.52	13.52	0.00	0.00	0.00	-0.01	10.50	13.50	1	3.5	189.55	0.00	0.00	0.20	DMW 2/17/15
	A	108	X	72	Sign 601 US 74 EB Exit 83 MM 82.15	2	W6x9	S	N/A	N/A	21.00	6.00	7.00	4	0.90	13.90	17.90	0.00	0.00	0.00	1.00	14.00	18.00	1.5	4.5	0.00	323.10	0.59	0.00	DMW 2/17/15
	A	108	X	72	Sign 602 US 74 WB Eixt 83 MM 84.0	2	W6x9	S	N/A	N/A	18.00	6.00	7.00	4	0.80	13.80	17.80	0.00	0.00	0.00	0.01	13.01	17.01	1.5	4.5	0.00	313.29	0.59	0.00	DMW 2/17/15
	~~A~~ D	60	X	42	Sign 606 Parking Lot RideShare	2	S3x5.7	BA	N/A	N/A	30.00	3.50	7.01	3	0.01	10.52	13.52	0.00	0.00	0.00	-0.01	10.50	13.50	1	3.5	189.55	0.00	0.00	0.20	DMW 2/17/15
	~~A~~ D	60	X	42	Sign 905 RideShare Parking Lot	2	S3x5.7	BA	N/A	N/A	10.00	3.50	7.01	3	0.01	10.52	13.52	0.00	0.00	0.00	-0.01	10.50	13.50	1	3.5	189.55	0.00	0.00	0.20	DMW 2/17/15
	~~A~~ D	60	X	42	Sign 103 RideShare Parking Lot	2	S3x5.7	BA	N/A	N/A	10.00	3.50	7.01	3	0.01	10.52	13.52	0.00	0.00	0.00	-0.01	10.50	13.50	1	3.5	189.55	0.00	0.00	0.20	DMW 2/17/15
																										TOTAL 3404.60	TOTAL 1118.79	TOTAL 4.42	TOTAL 1.02	
																									USE:	3405	1119	5	2	

Signs on U-Channel

#4 Haywood Co. US 276 Exit 102
Sign 404 "Park + Ride" ←
Signs 403, 405, 406 "Park + Ride" →

#5 Jackson Co. US 441 Exit 74
Signs 503, 505 "Park + Ride" ←
Signs 504, 506 "Park + Ride" →

#6 Jackson Co. US 74 Exit 83
Signs 603, 604, 605 "Park + Ride" ←
Sign 607 "Park + Ride" →

#9 US 74/19 at SR 1113 Swain Co.
Signs 901, 904 "Park + Ride" →
Signs 902, 903 "Park + Ride" ←

#10 Swain Co. NC 28 at SR 1121
Sign 101 "Park + Ride" ←
Sign 102 "Park + Ride" →

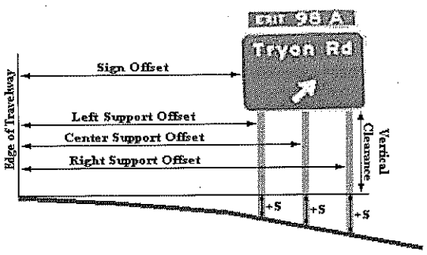

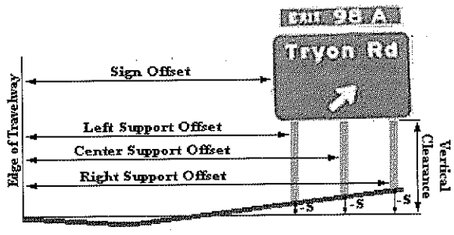

SIGN NO.	SIGN SIZE (in.) w x h	ROADWAY STATION	NO. OF SUP.	HORIZ. CLR.* (ft.)	LEFT SUPPORT (ft) Offset	LEFT SUPPORT (ft) S	CENTER SUPPORT (ft) Offset	CENTER SUPPORT (ft) S	RIGHT SUPPORT (ft) Offset	RIGHT SUPPORT (ft) S	Date (mm/dd/yy)
	108 X 72	Sign 401 US 74 WB Exit 102 MM 103.2	2	20.50	22.36	2.20	N/A	N/A	27.64	2.60	2/17/2015
	108 X 72	Sign 402 US 74 EB Exit 102 MM 100.1	2	30.00	31.86	-6.00	N/A	N/A	37.14	6.50	2/17/2015
	60 X 42	Sign 407 Parking Lot RideShare	2	10.00	11.04	0.01	N/A	N/A	13.97	-0.01	2/17/2015
	108 X 72	Sign 501 US 74 WB Exit 74 MM 75.0	2	30.00	31.86	4.40	N/A	N/A	37.14	6.00	2/17/2015
	108 X 72	Sign 502 US 74 EB Exit 74 MM 72.6	2	20.00	21.86	2.20	N/A	N/A	27.14	3.00	2/17/2015
	60 X 42	Sign 507 Parking Lot RideShare	2	10.00	11.04	0.01	N/A	N/A	13.97	-0.01	2/17/2015
	108 X 72	Sign 601 US 74 EB Exit 83 MM 82.15	2	21.00	22.86	0.90	N/A	N/A	28.14	1.00	2/17/2015
	108 X 72	Sign 602 US 74 WB Eixt 83 MM 84.0	2	18.00	19.86	0.80	N/A	N/A	25.14	0.01	2/17/2015
	60 X 42	Sign 606 Parking Lot RideShare	2	30.00	31.04	0.01	N/A	N/A	33.97	-0.01	2/17/2015
	60 X 42	Sign 905 RideShare Parking Lot	2	10.00	11.04	0.01	N/A	N/A	13.97	-0.01	2/17/2015
	60 X 42	Sign 103 RideShare Parking Lot	2	10.00	11.04	0.01	N/A	N/A	13.97	-0.01	2/17/2015

SIGN 25