PROJECT REFERENCE NO.	SHEET NO.
2CRJ0741.20	TMP-4

TEMPORARY LANE CLOSURE – RIGHT LANE

50 25 0 50 100
PLANS

NOTES:

1. SPACING OF CHANNELIZING DEVICES NOT TO EXCEED 50 FEET ON TAPER CHANNELIZATION.

2. SPACING OF CHANNELIZING DEVICES NOT TO EXCEED 100 FEET ON TANGENT CHANNELIZATION.

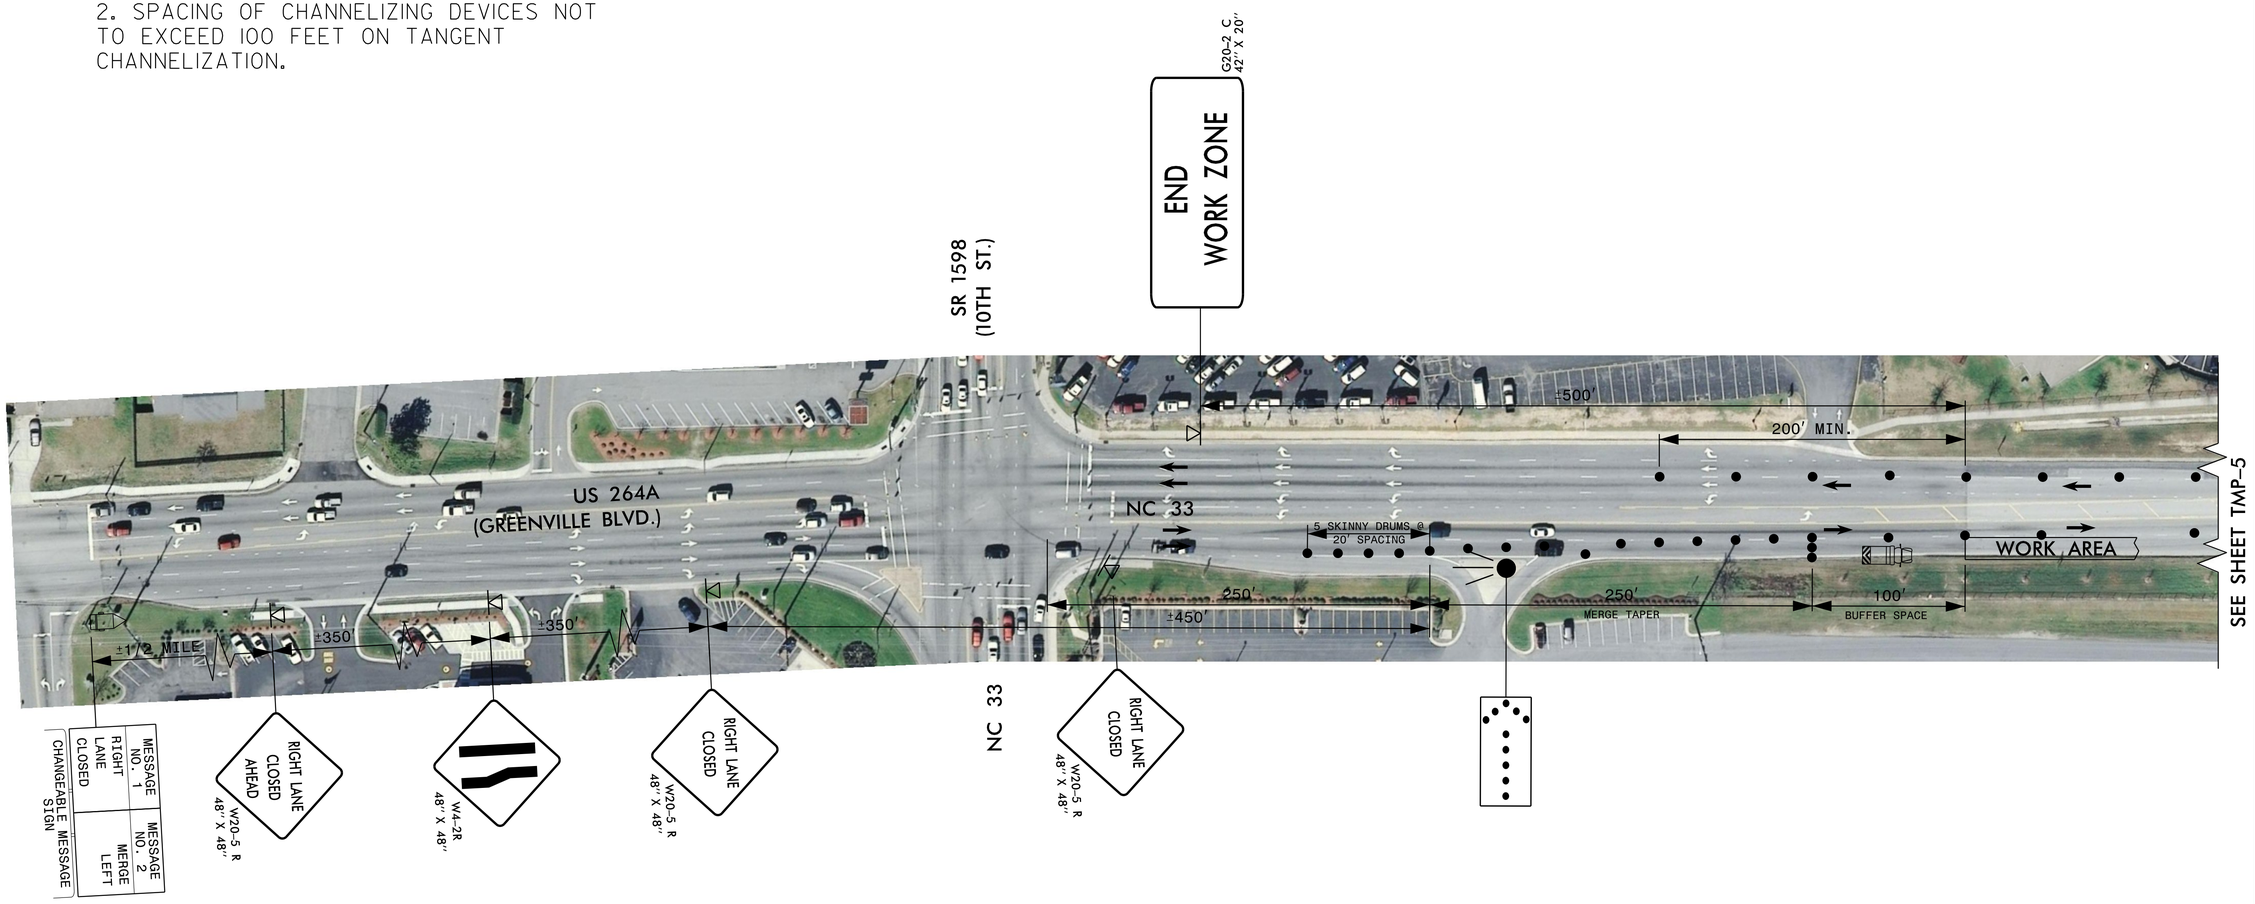

APPROVED: DocuSigned by: Steven J Hamilton C246793E5E184C...
DATE: 5/1/2015
SEAL

NORTH CAROLINA PROFESSIONAL SEAL 15802 ENGINEER STEVEN JOHN HAMILTON

DIVISION OF HIGHWAYS · STATE OF NORTH CAROLINA · DEPARTMENT OF TRANSPORTATION · WORK ZONE TRAFFIC CONTROL

TEMPORARY LANE CLOSURE RIGHT LANE

REVISIONS

8/17/99

30-APR-2015 17:08
PROJECT(S): 2CRJ0741.20
USER: SHEPHERDWM
$$$$PROGRAM: $$$$
$$$$FILENAME: $$$$
$$$$DATE: $$$$
$$$$TIME: $$$$
$$$$DGN: $$$$
$$$$DIR: $$$$
$$$$USER: $$$$
$$$$PLOT: $$$$
$$$$SCALE: $$$$
$$$$PLOTTER: $$$$
$$$$PAPER: $$$$
$$$$PEN: $$$$
$$$$LEVELS: $$$$
$$$$ACTIVE: $$$$
$$$$REF: $$$$
$$$$FORM: $$$$
$$$$CELL: $$$$
$$$$SHEET: $$$$
$$$$TEXT: $$$$
$$$$FONT: $$$$
$$$$COLOR: $$$$
$$$$STYLE: $$$$
$$$$WEIGHT: $$$$
$$$$SIZE: $$$$
$$$$ANGLE: $$$$
$$$$SLANT: $$$$
$$$$SPACE: $$$$
$$$$LINE: $$$$
$$$$CHAR: $$$$
$$$$WIDTH: $$$$
$$$$HEIGHT: $$$$
$$$$ASPECT: $$$$
$$$$RATIO: $$$$
$$$$FILL: $$$$
$$$$PATTERN