DocuSign Envelope ID: 93AEC267-7FAD-4777-A6BC-7FCC11C788E9

1/31/18

PROJECT REFERENCE NO.	SHEET NO.
17BP.3.C.2	UC-4

DESIGNED BY: SHF
DRAWN BY: SHF
CHECKED BY: KCZ
APPROVED BY: KCZ
REVISED:

NORTH CAROLINA DEPARTMENT OF TRANSPORTATION

UTILITIES ENGINEERING SEC.
PHONE:(919)707-6690
FAX:(919)250-4151

NORTH CAROLINA PROFESSIONAL ENGINEER SEAL 27611 KEVIN C. ZDEB
DocuSigned by: Kevin C. Zdeb
5/21/2018 4:02:42 PM EDT

UTILITY CONSTRUCTION PLANS ONLY

UTILITY CONSTRUCTION

M A Engineering Consultants, Inc.
598 East Chatham Street - Suite 137
Cary, NC 27511
Phone: 919.297.0220 Fax: 919.297.0221
NC License: F-0160

DOCUMENT NOT CONSIDERED FINAL UNTIL ALL SIGNATURES ARE COMPLETED

THE ESTIMATED QUANTITY OF DUCTILE IRON WATER PIPE FITTINGS ON THIS PLAN SHEET IS 440 POUNDS. THE ACTUAL QUANTITY AND TYPE OF FITTINGS WILL VARY BASED ON FIELD CONDITIONS.

UTILITY OWNERS ON THIS PROJECT:

BRUNSWICK COUNTY PUBLIC UTILITIES
UTILITY: 8" WATER LINE
CONTACT: CORY SUMNER
PHONE: 910-520-4473

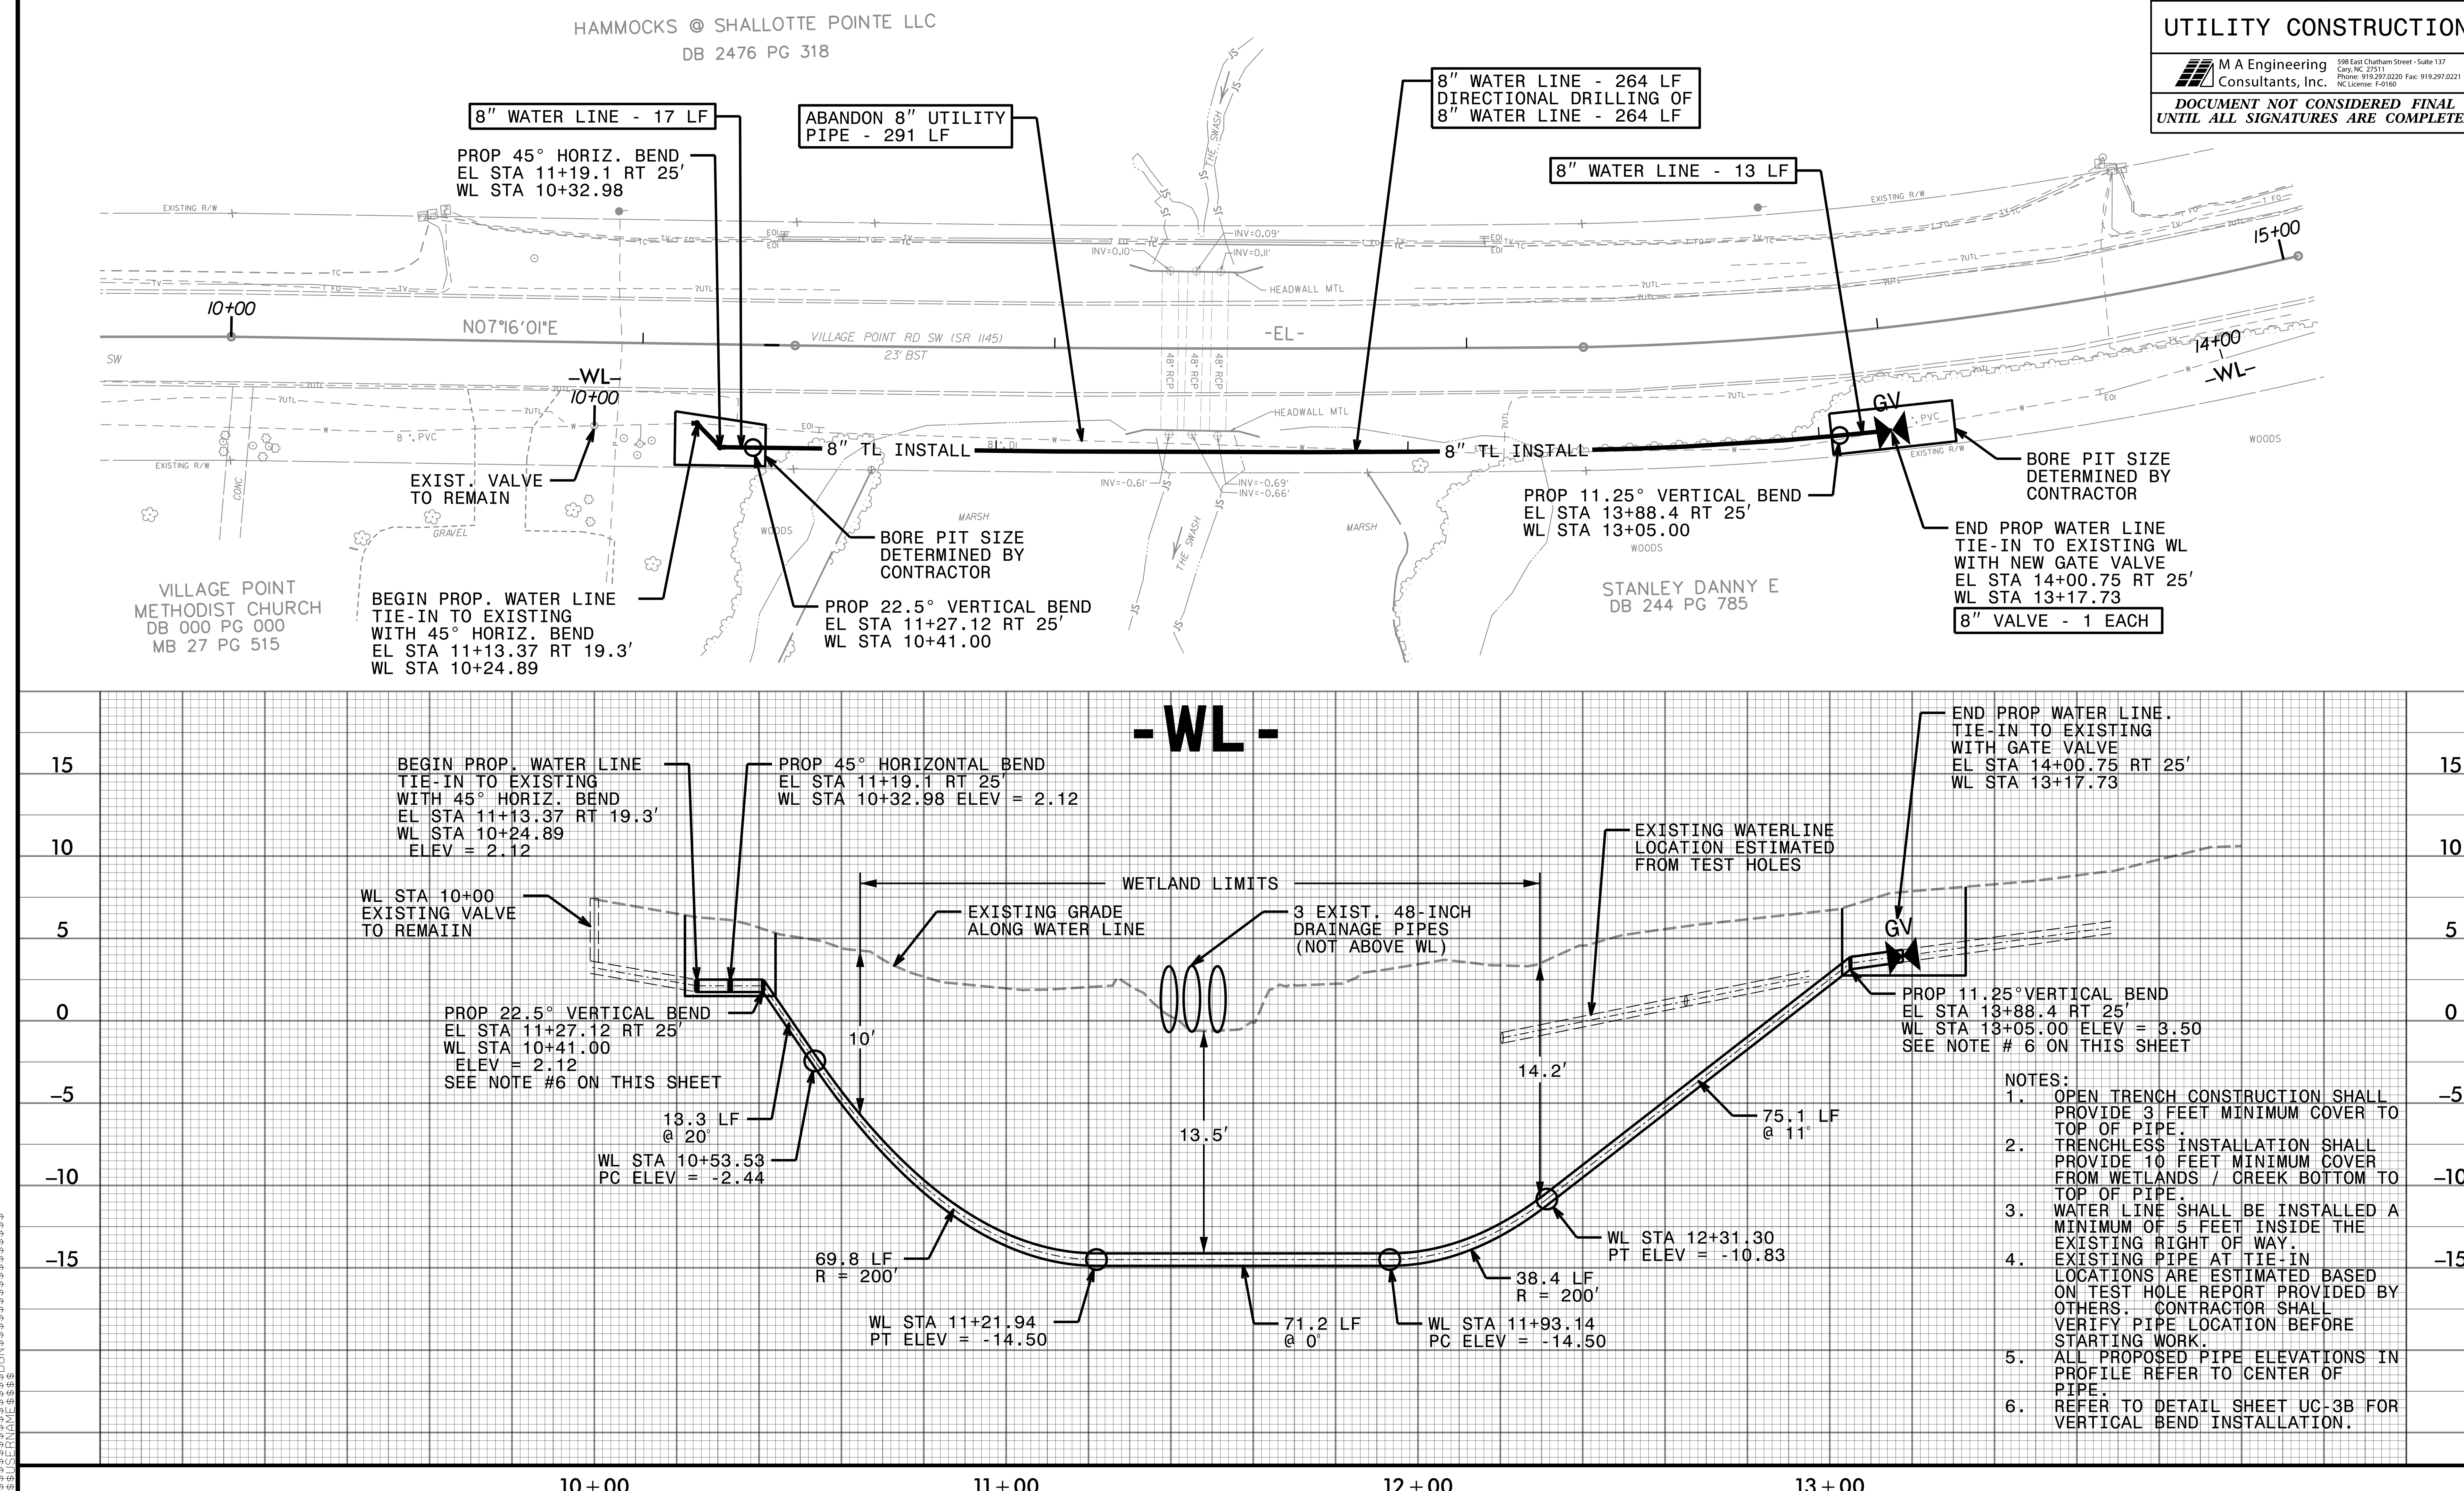

$$$$$$SYSTIME$$$$$$$$$DGN$$$$$$$$$$$$$$$$$$$$USERNAME$$$$