DocuSign Envelope ID: ABC2E4CF-6916-4E7E-8F1B-56A56F9D88B5

MULKEY ENGINEERS & CONSULTANTS
PO Box 33127
Raleigh, N.C. 27636
(919) 851-1912
(919) 851-1918 (FAX)
WWW.MULKEYINC.COM
NC License No. C-1021

PROJECT REFERENCE NO.	SHEET NO.
U-5524	4
R/W SHEET NO.	

ROADWAY DESIGN ENGINEER
NORTH CAROLINA PROFESSIONAL SEAL 25474 ENGINEER
W. Dwight Barbee
DOCUSIGNED BY:
5/29/2015

HYDRAULICS ENGINEER
NORTH CAROLINA PROFESSIONAL SEAL 029984 ENGINEER
David Bryan Rocker
DOCUSIGNED BY:
5/29/2015

REVISIONS

8/17/99

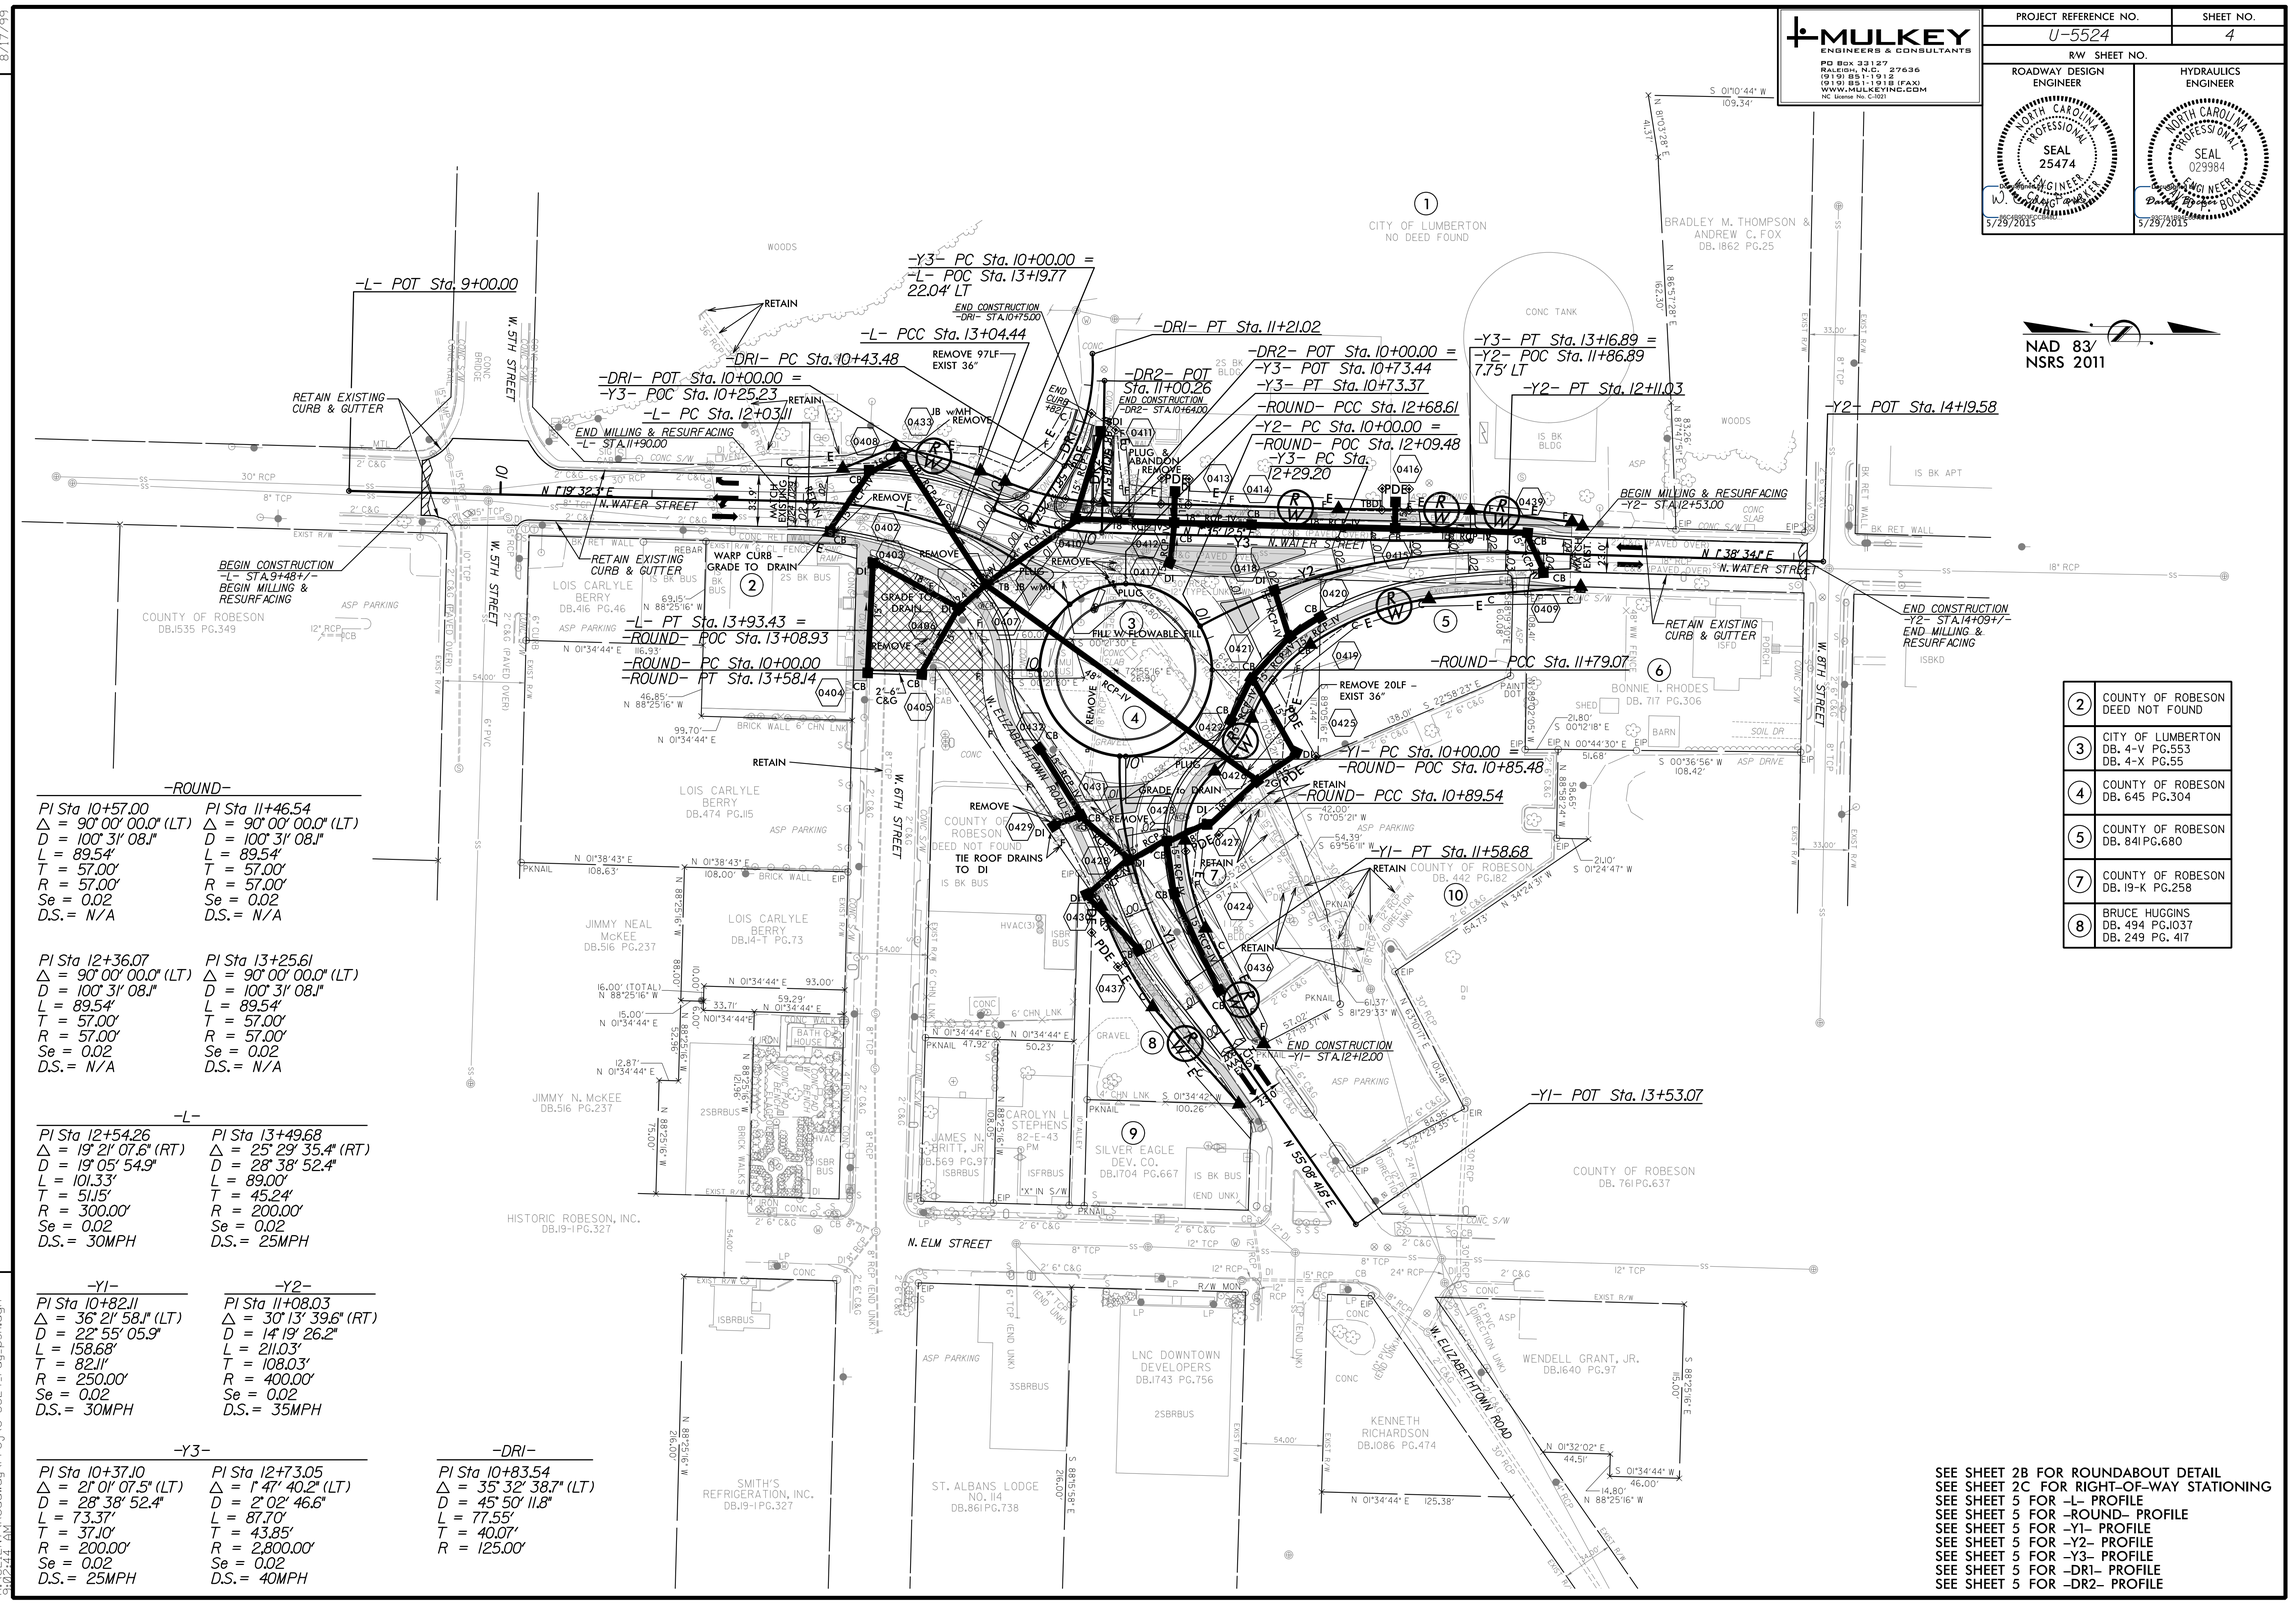
NAD 83/
NSRS 2011
-L- POT Sta. 9+00.00
-L- PC Sta. 12+03.11
-L- PT Sta. 13+93.43 =
-ROUND- POC Sta. 13+08.93
-ROUND- PC Sta. 10+00.00
-ROUND- PT Sta. 13+58.14
-DRI- POT Sta. 10+00.00 =
-Y3- POC Sta. 10+25.23
-DRI- PC Sta. 10+43.48
-L- PCC Sta. 13+04.44
-Y3- PC Sta. 10+00.00 =
-L- POC Sta. 13+19.77
22.04' LT
-DRI- PT Sta. 11+21.02
-DR2- POT Sta. 10+00.00 =
-Y3- POT Sta. 10+73.44
-Y3- PT Sta. 10+73.37
-ROUND- PCC Sta. 12+68.61
-Y2- PC Sta. 10+00.00 =
-ROUND- POC Sta. 12+09.48
-Y3- PC Sta.
12+29.20
-DR2- POT
Sta. 11+00.26
-Y3- PT Sta. 13+16.89 =
-Y2- POC Sta. 11+86.89
7.75' LT
-Y2- PT Sta. 12+11.03
-Y2- POT Sta. 14+19.58
-ROUND- PCC Sta. 11+79.07
-Y1- PC Sta. 10+00.00
-ROUND- POC Sta. 10+85.48
-ROUND- PCC Sta. 10+89.54
-Y1- PT Sta. 11+58.68
-Y1- POT Sta. 13+53.07
BEGIN CONSTRUCTION
-L- STA.9+48+/-
BEGIN MILLING & RESURFACING
END MILLING & RESURFACING
-L- STA.11+90.00
BEGIN MILLING & RESURFACING
-Y2- STA.12+53.00
END CONSTRUCTION
-Y2- STA.14+09+/-
END MILLING &
RESURFACING
END CONSTRUCTION
-Y1- STA.12+12.00
END CONSTRUCTION
-DR1- STA.10+75.00
END CONSTRUCTION
-DR2- STA.10+64.00
RETAIN EXISTING
CURB & GUTTER
RETAIN
REMOVE 97LF
EXIST 36"
WARP CURB
GRADE TO DRAIN
FILL W/ FLOWABLE FILL
REMOVE 20LF -
EXIST 36"
TIE ROOF DRAINS
TO DI
PLUG & ABANDON
REMOVE
N 19°32'3" E
N. WATER STREET
N 38°34'0" E
N. ELM STREET
W. 5TH STREET
W. 6TH STREET
W. 8TH STREET
W. ELIZABETHTOWN ROAD
N 55°08'41" E
CITY OF LUMBERTON
NO DEED FOUND
BRADLEY M. THOMPSON &
ANDREW C. FOX
DB.1862 PG.25
COUNTY OF ROBESON
DB.535 PG.349
LOIS CARLYLE
BERRY
DB.416 PG.46
LOIS CARLYLE
BERRY
DB.474 PG.115
LOIS CARLYLE
BERRY
DB.14-T PG.73
JIMMY NEAL
McKEE
DB.516 PG.237
JIMMY N. McKEE
DB.516 PG.237
HISTORIC ROBESON, INC.
DB.19-1 PG.327
COUNTY OF ROBESON
DEED NOT FOUND
IS BK BUS
BONNIE I. RHODES
DB. 717 PG.306
COUNTY OF ROBESON
DB. 442 PG.182
COUNTY OF ROBESON
DB. 761 PG.637
SILVER EAGLE
DEV. CO.
DB.1704 PG.667
CAROLYN L.
STEPHENS
82-E-43
JAMES N.
BRITT, JR.
DB.569 PG.977
LNC DOWNTOWN
DEVELOPERS
DB.1743 PG.756
KENNETH
RICHARDSON
DB.1086 PG.474
WENDELL GRANT, JR.
DB.1640 PG.97
SMITH'S
REFRIGERATION, INC.
DB.19-1 PG.327
ST. ALBANS LODGE
NO. 114
DB.861 PG.738
CONC TANK
WOODS
IS BK BLDG
IS BK APT
ASP PARKING
ASP DRIVE
BK RET WALL
18" RCP
30" RCP
8" TCP
12" TCP
24" RCP
2' C&G
6' CHN LNK
BRICK WALL 6' CHN LNK
BRICK WALL
EXIST R/W
N 01°34'44" E
N 88°25'16" W
S 88°25'16" E
N 01°38'43" E
S 01°34'44" W
N 01°32'02" E
N 34°24'53" W
S 01°24'47" W
S 00°36'56" W
N 00°44'30" E
S 00°12'18" E
S 01°10'44" W
N 86°57'28" E
N 86°53'28" E
N 88°58'24" W
S 88°58'58" E
S 88°25'16" E
N 01°34'44" E 125.38'
N 01°34'44" E 93.00'
N 01°34'44" E 50.23'
S 01°34'42" W 100.26'
N 01°34'44" E 47.92'
N 01°34'44" E 33.71'
N 01°34'44" E 59.29'
N 01°34'44" E 12.87'
N 01°34'44" E 15.00'
N 01°34'44" E 16.93'
N 88°25'16" W 46.85'
N 88°25'16" W 99.70'
N 88°25'16" W 69.15'
N 88°25'16" W 14.80'
N 88°25'16" W 108.63'
N 88°25'16" W 108.00'
N 88°25'16" W 16.00' (TOTAL)
N 88°25'16" W 15.00'
S 00°12'18" E 21.80'
S 00°44'30" E 51.68'
S 00°36'56" W 108.42'
S 01°10'44" W 109.34'
S 01°24'47" W 21.10'
S 01°34'44" W 46.00'
S 69°56'11" W 54.39'
S 70°05'21" W 42.00'
S 81°29'33" W 61.37'
S 22°58'23" E 136.04'
