PROJECT REFERENCE NO.	SHEET NO.
SS-4908AN	EC-5
R/W SHEET NO.	

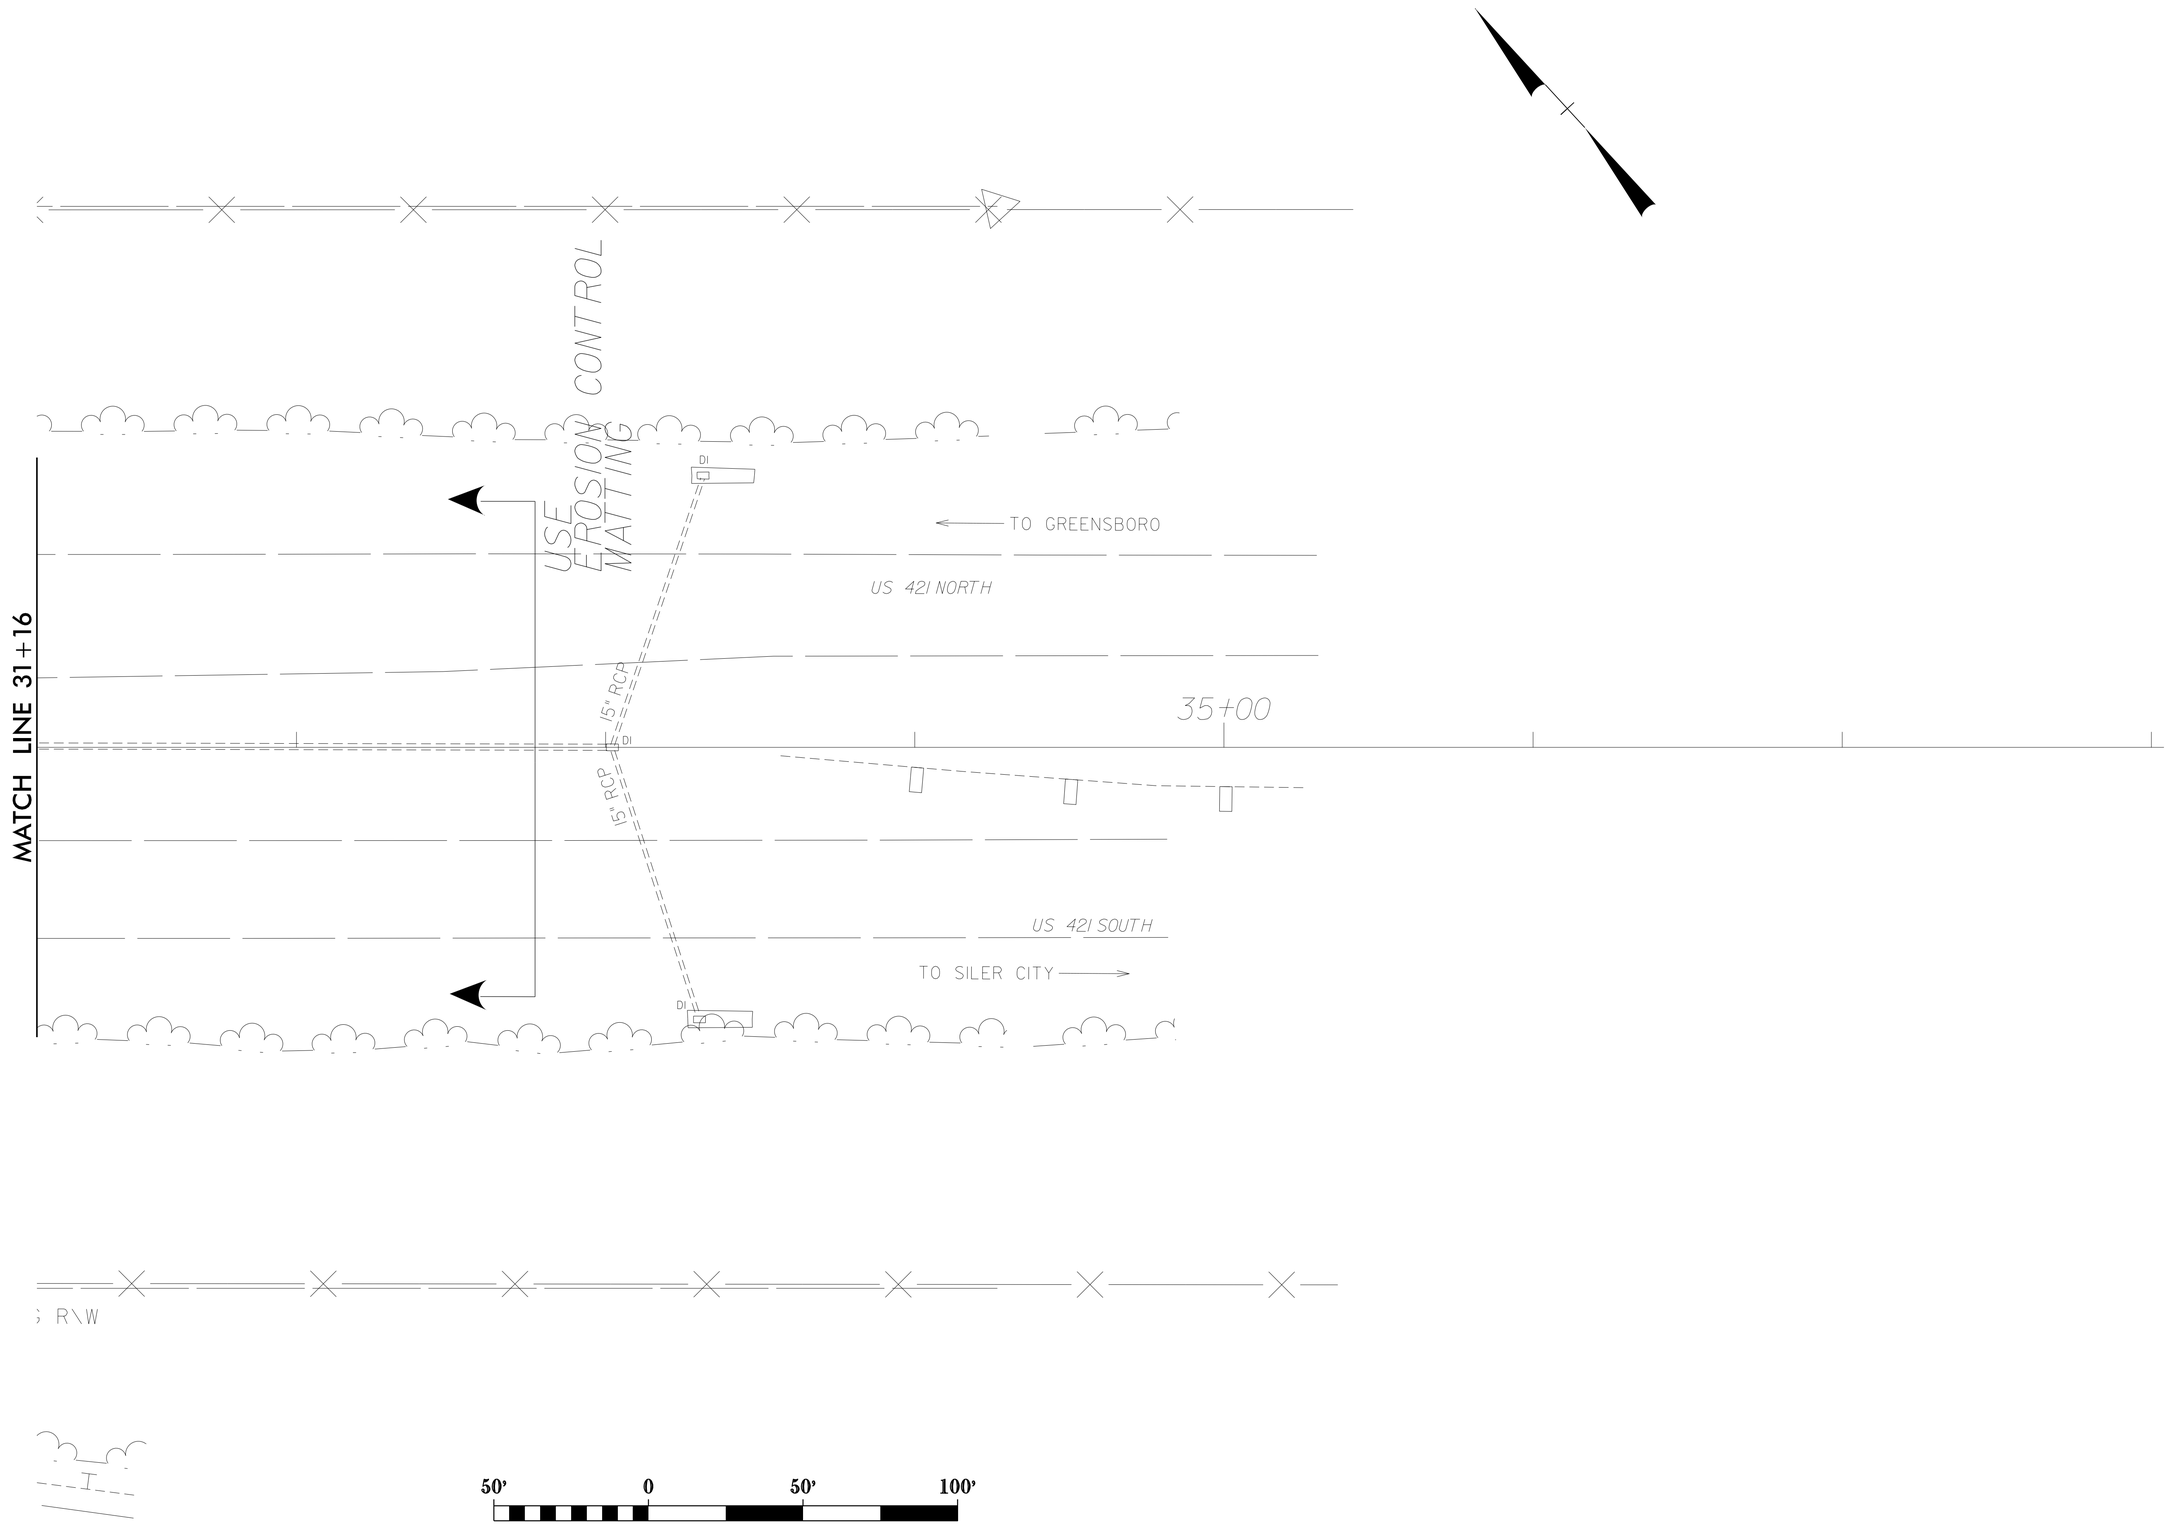

REVISIONS

8/17/99

12-JUN-2015 10:58
J:\hydraulics\dgn\us_421\psr_2434\psh\ecp\us_421psr_2434_psh_EC-5.dgn
psdavis
A1 Narrow 27.0410